
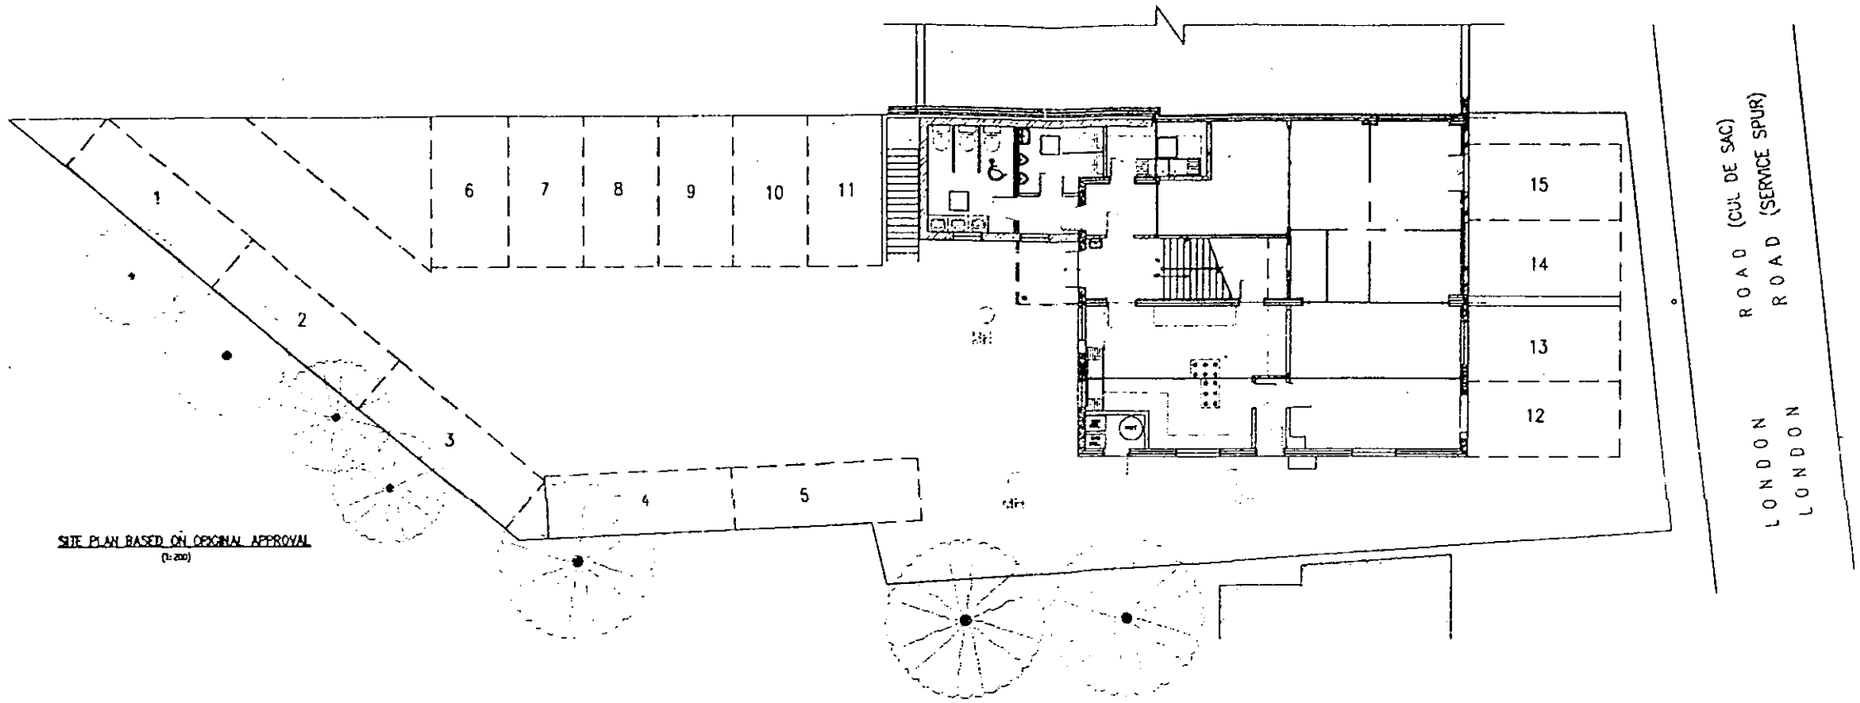


SITE PLAN BASED ON ORIGINAL APPROVAL
(1:200)

25.JAN.2001* 3253

(APPROX.)

APPROVED

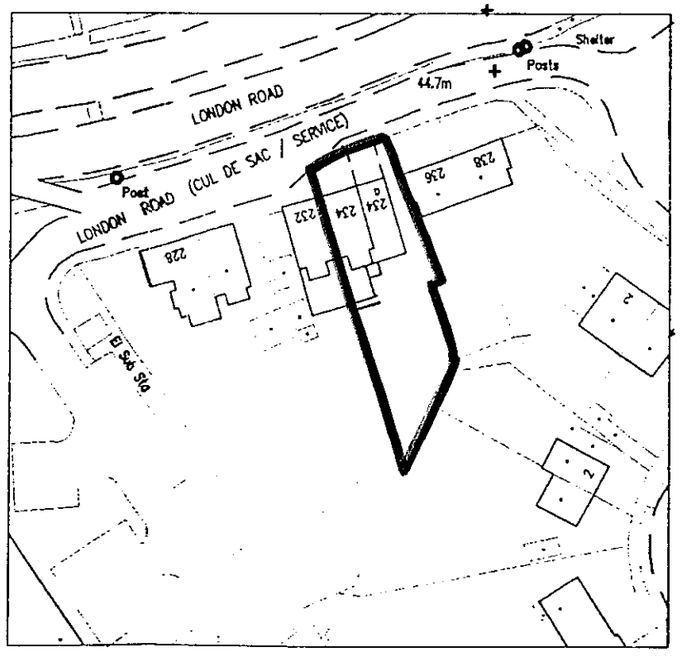

SITE LOCATION PLAN
(1:1250)

N

0 10 20 30 40 50 60 70 80 90 100

NOTES AND SPECIFICATION

1. DO NOT SCALE OF THIS DRAWING.
2. ALL DIMENSIONS ARE IN MILLIMETRES UNLESS OTHERWISE SPECIFIED.
3. THIS DRAWING IS ONLY FOR PLANNING PERMISSION AND PRELIMINARY ESTIMATION PURPOSES AND NO OTHER.
4. ALL EXTERNAL MATERIALS SHALL MATCH EXISTING.
5. ALL COPYRIGHTS ARE RESERVED WITH THE ORIGINATOR.
6. NO PART OF THE WORKS SHALL ENCROACH UNDERGROUND, OR ABOVE, OR OVERHANG IN ANY WAY BEYOND THE APPLICATION SITE BOUNDARIES.

0	25.01.01	FIRST ISSUE

KALSI ASSOCIATES
CONSULTING ENGINEERS
9 Byron Road, Earley
Reading, RC6 1EP
Tel: (0734) 264452
Fax: (0734) 661920
Planning, Architectural
Civil and Structural Design,
Survey & Project Management Services
Prin.: R.S. KALSI BSc(Hons),C.Eng,MICE,MIAS,MRTPI

CLIENT: THE TRUSTEES - R.S.R - READING

RSR CENTRE MODIFICATIONS (TC&P) AT NO 234 LONDON ROAD EARLEY READING (WOK. D.C.) BERKSHIRE

SITE LAYOUT & BLOCK PLANS

SCALE	DATE	DRAWN	JOB NO	DWG NO	REV	SHEET NO
1:500 1:200	1.8.99	RSK	430 99.10	430.1	0	4 OF 4

A3 1:100