
DOCUMENTS FOR SCANNING

- ☐ Decision Notice
- ☐ Application Form
- ☐ Officer Report
- ☐ Conditions
- ☑ Plans
- ☐ Other
- ☐ Confidential

APPLICATION NUMBER: F/2001/3254

SITE ADDRESS: DOLPHIN SCHOOL, HINTON ROAD, HURST

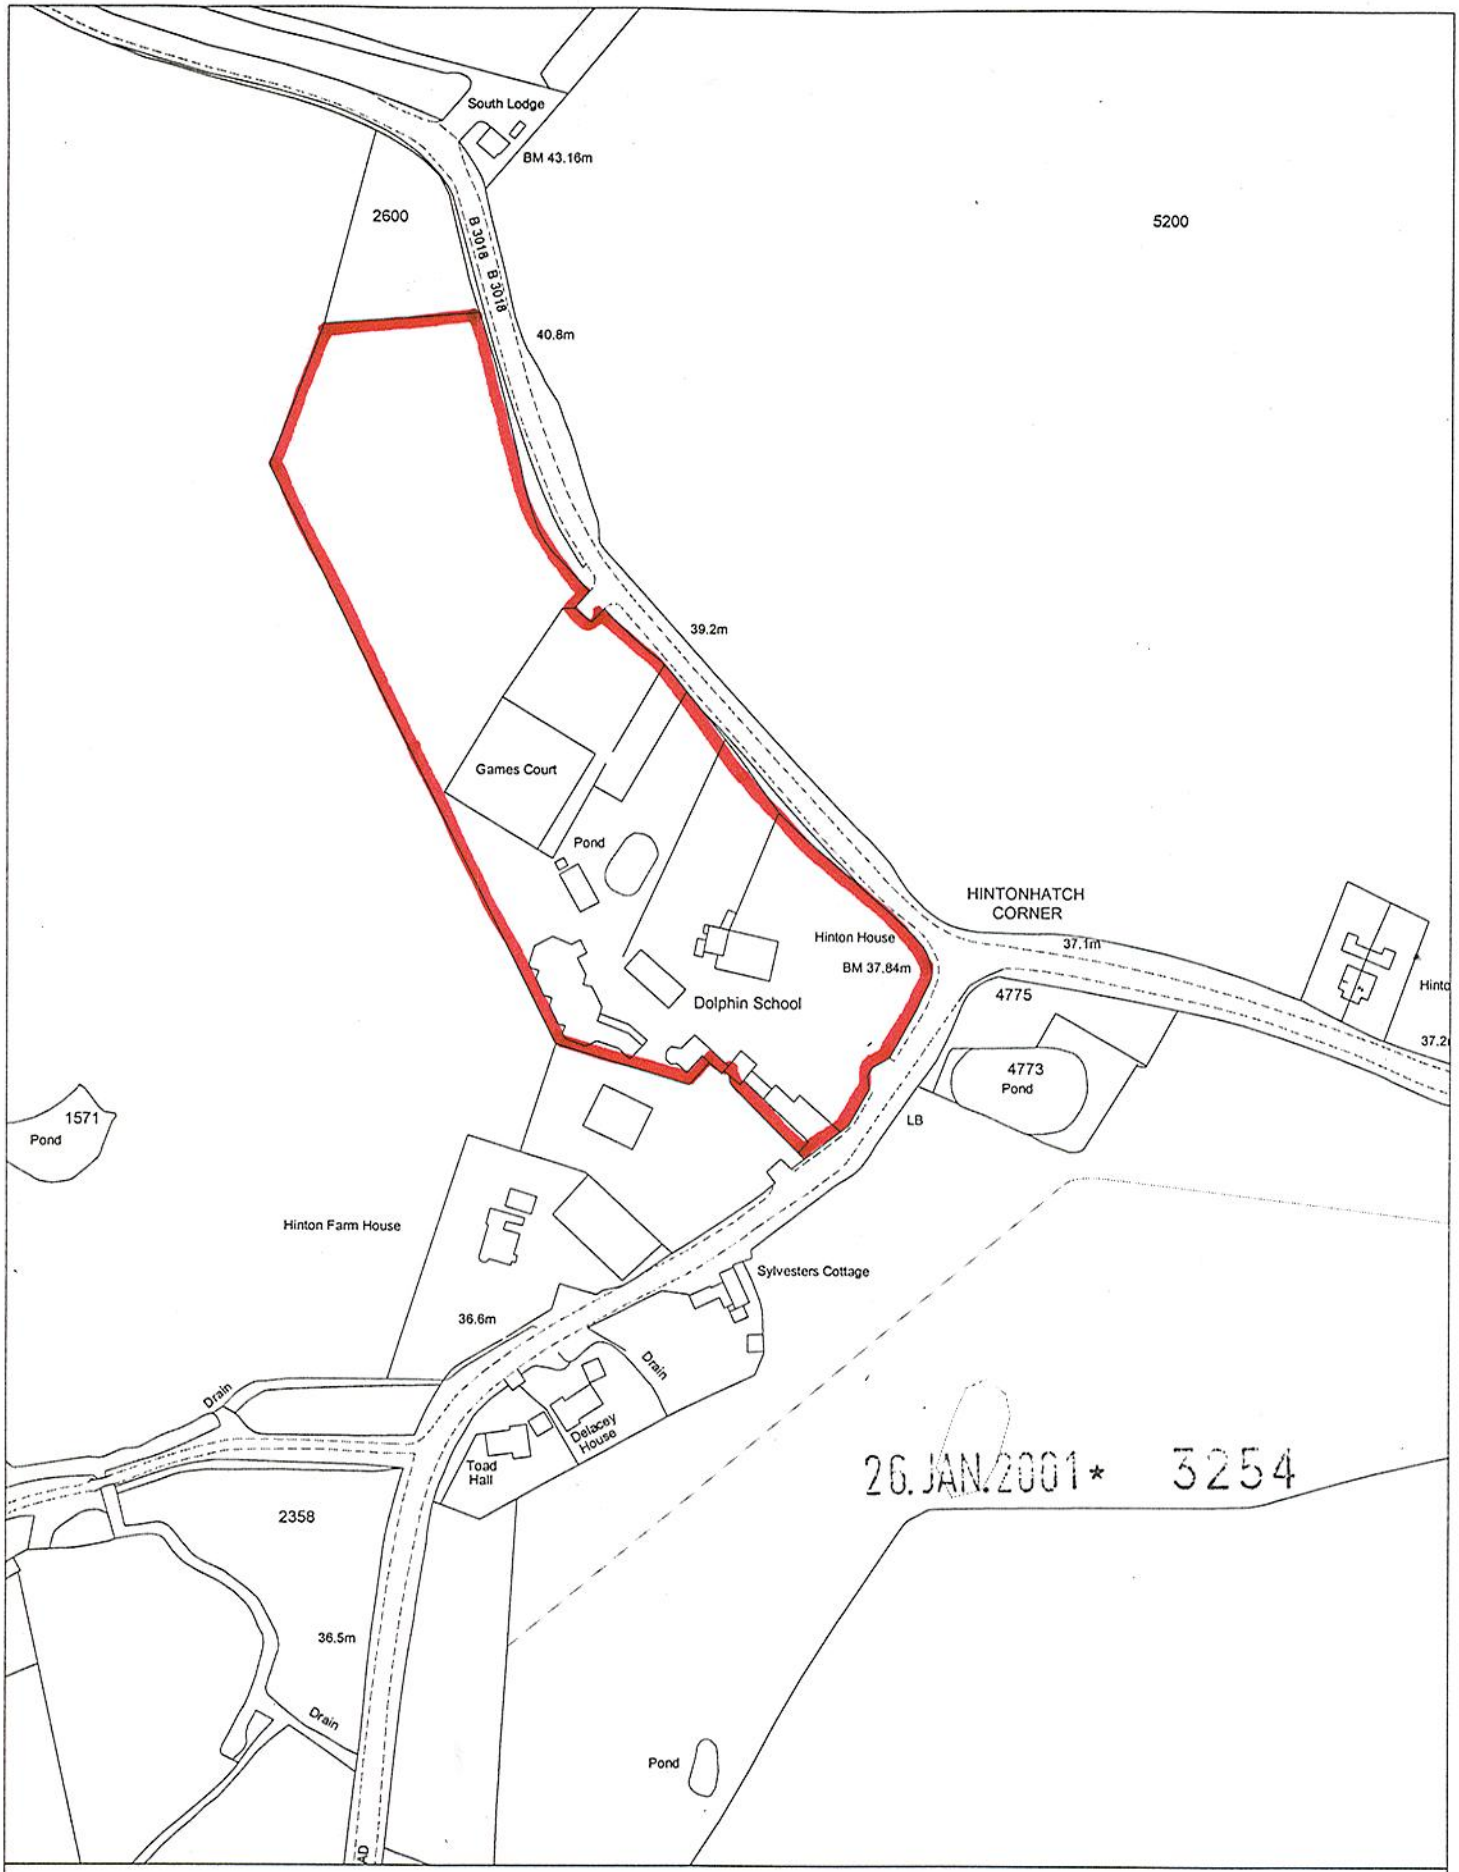


Site Plan, Scale: 1 to 2500

This copy has been produced specifically for the map return scheme purposes only. No further copies may be made.

This map is reproduced from Ordnance Survey material with the permission of Ordnance Survey on behalf of the Controller of HMSO Office. © Crown Copyright. Wokingham District Council, Licence No. LA086134

Date: 12 January 2001

N
W E
S

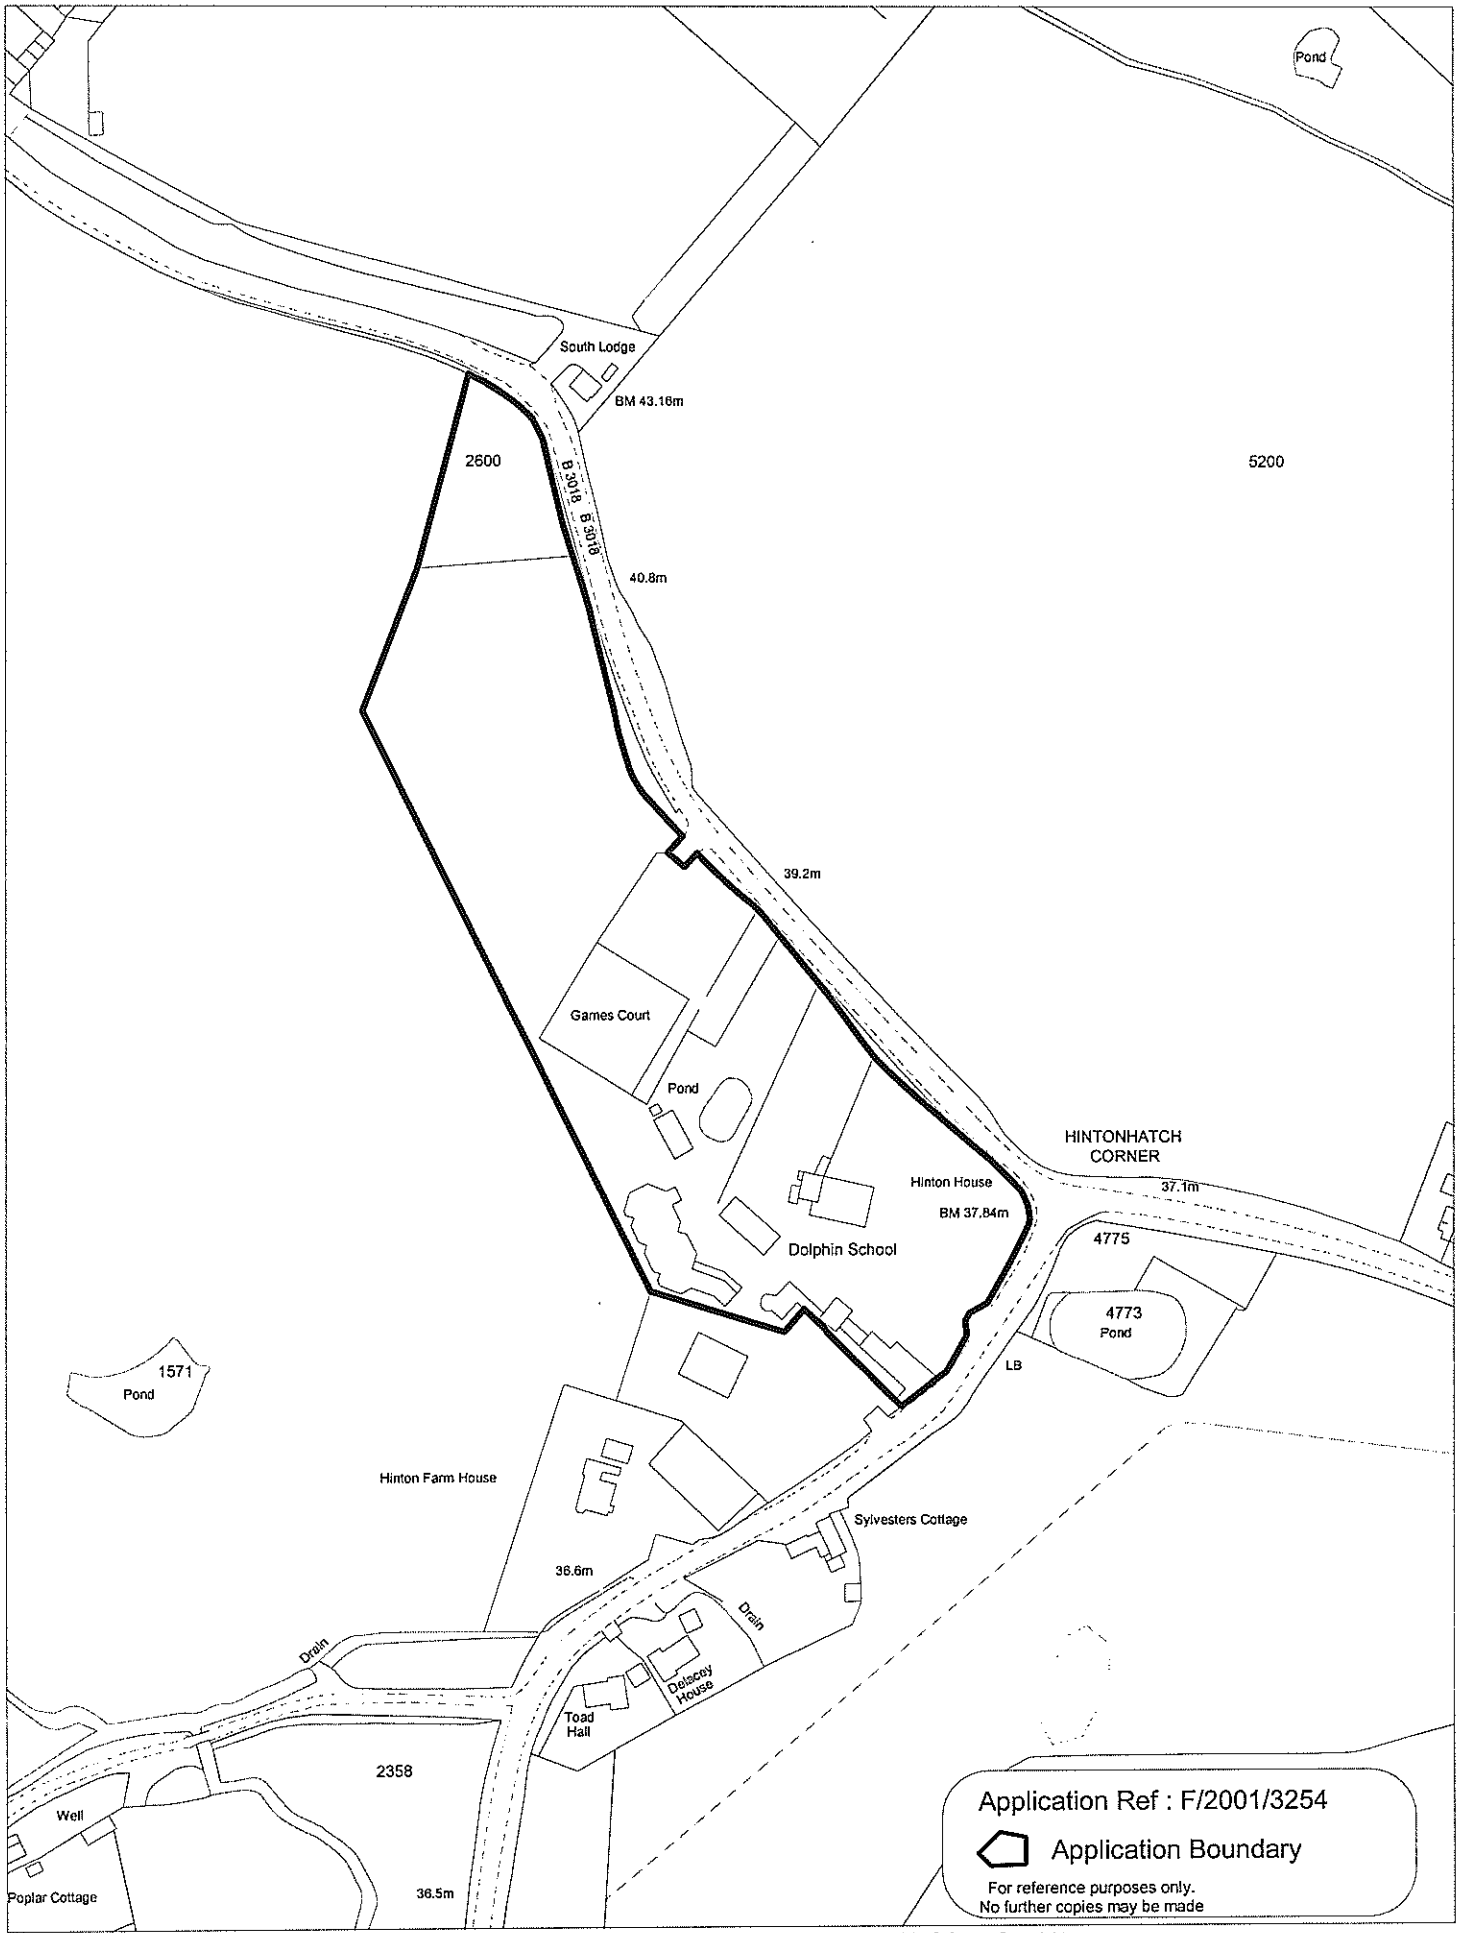


This map is based upon Ordnance Survey material with the permission of Ordnance Survey on behalf of the Controller of HMSO. © Crown Copyright.
Unauthorised reproduction infringes Crown Copyright and may lead to prosecution or civil proceedings.Wokingham District Council Licence LA086134


Development Control Section, Environmental Services, Wokingham District Council.

Scale: 1 : 2500

N
W E
S

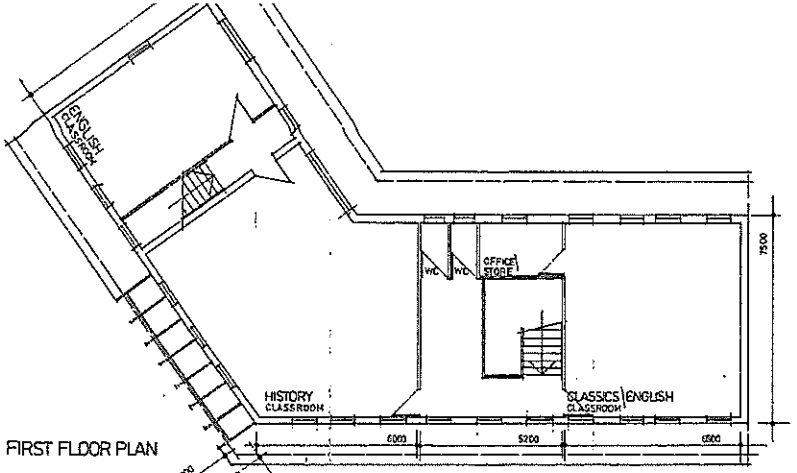


FIRST FLOOR PLAN

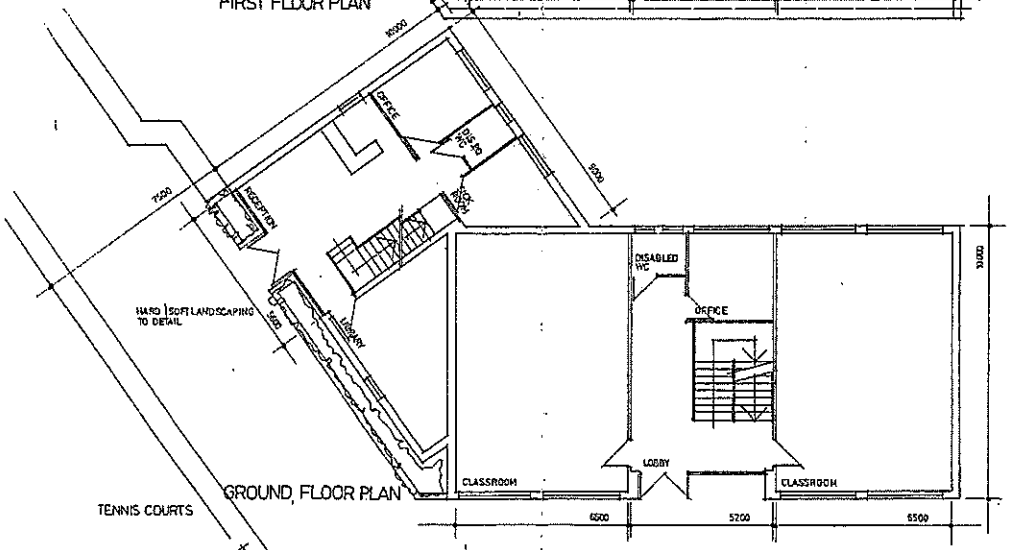


GROUND FLOOR PLAN


TENNIS COURTS

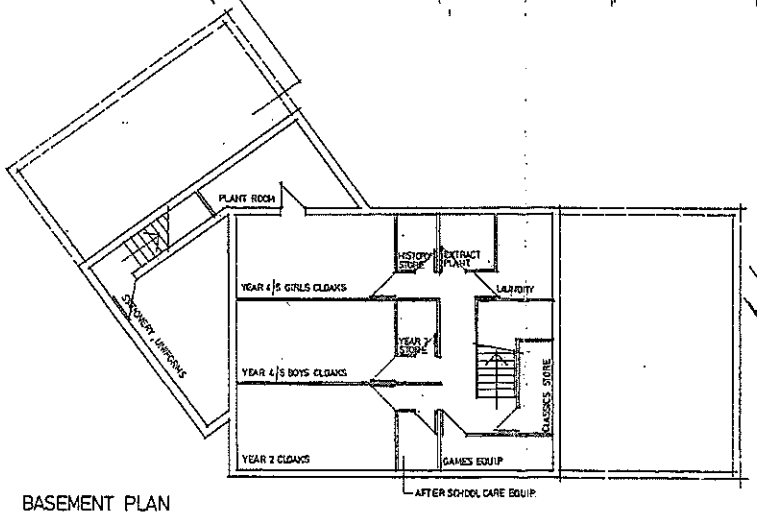

BASEMENT PLAN

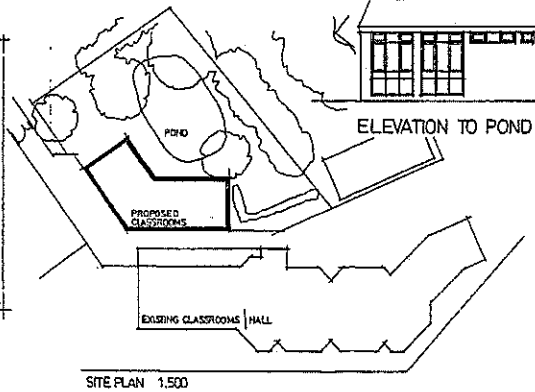


SITE PLAN 1:500

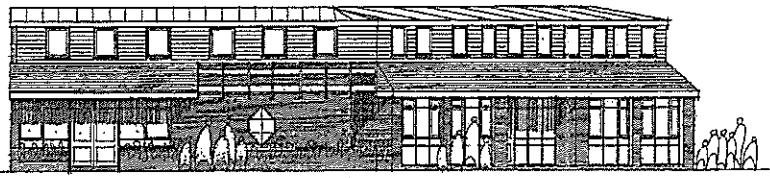


FRONT ELEVATION FACING TENNIS COURTS


ALL ROOFING, WALL CLADDING, BRICKWORK, WINDOWS + DOORS TO MATCH EXISTING CLASSROOM BLOCK

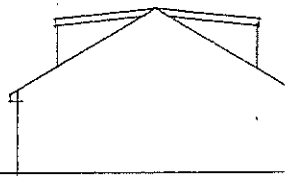


END ELEVATION

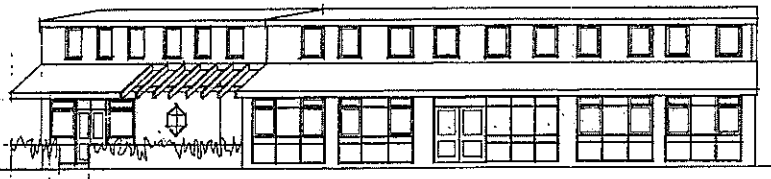


FRONT ELEVATION FACING EXISTING CLASSROOMS

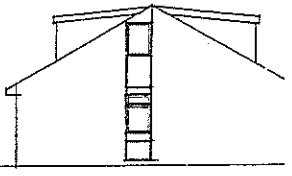


END ELEVATION

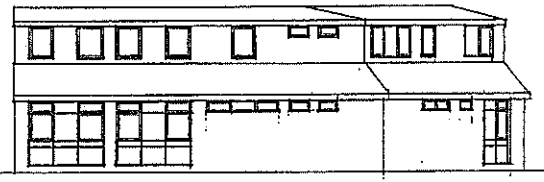

ELEVATION TO POND

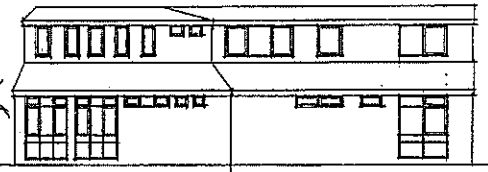

ELEVATION TO POND

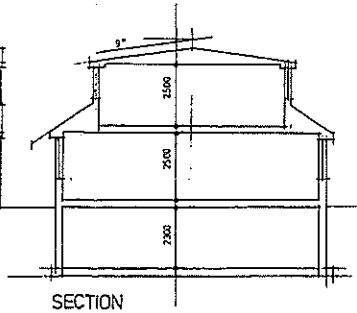

SECTION

This drawing should not be scaled. All dimensions to be checked on site. The information contained on this drawing is the copyright of Harrall Associates

REVISIONS

C 26.4.02 REVISED | REDRAWN
D 10.6.02 ROOM DESIGNATIONS REVISED
E 4.7.02 DISABLED WC'S ADDED

REVISED PLAN - 3254

Internal changes only - no additional consultation required.

Harrall Design Associate

Architectural, Interior, Specifying, Landscape

14 Farnham Drive Wokingham Berkshire RG40 2HE Tel/Fax 0118

CLIENT
DOLPHIN SCHOOL
HURST
TWYFORD
BERKSHIRE

PROJECT
NEW CLASSROOM BLOCK

TITLE
PROPOSED PLANS + ELEVATIONS

SCALE
1:100

DATE
APRIL 2002

DRAWING NO
2020.4

REVISION
D