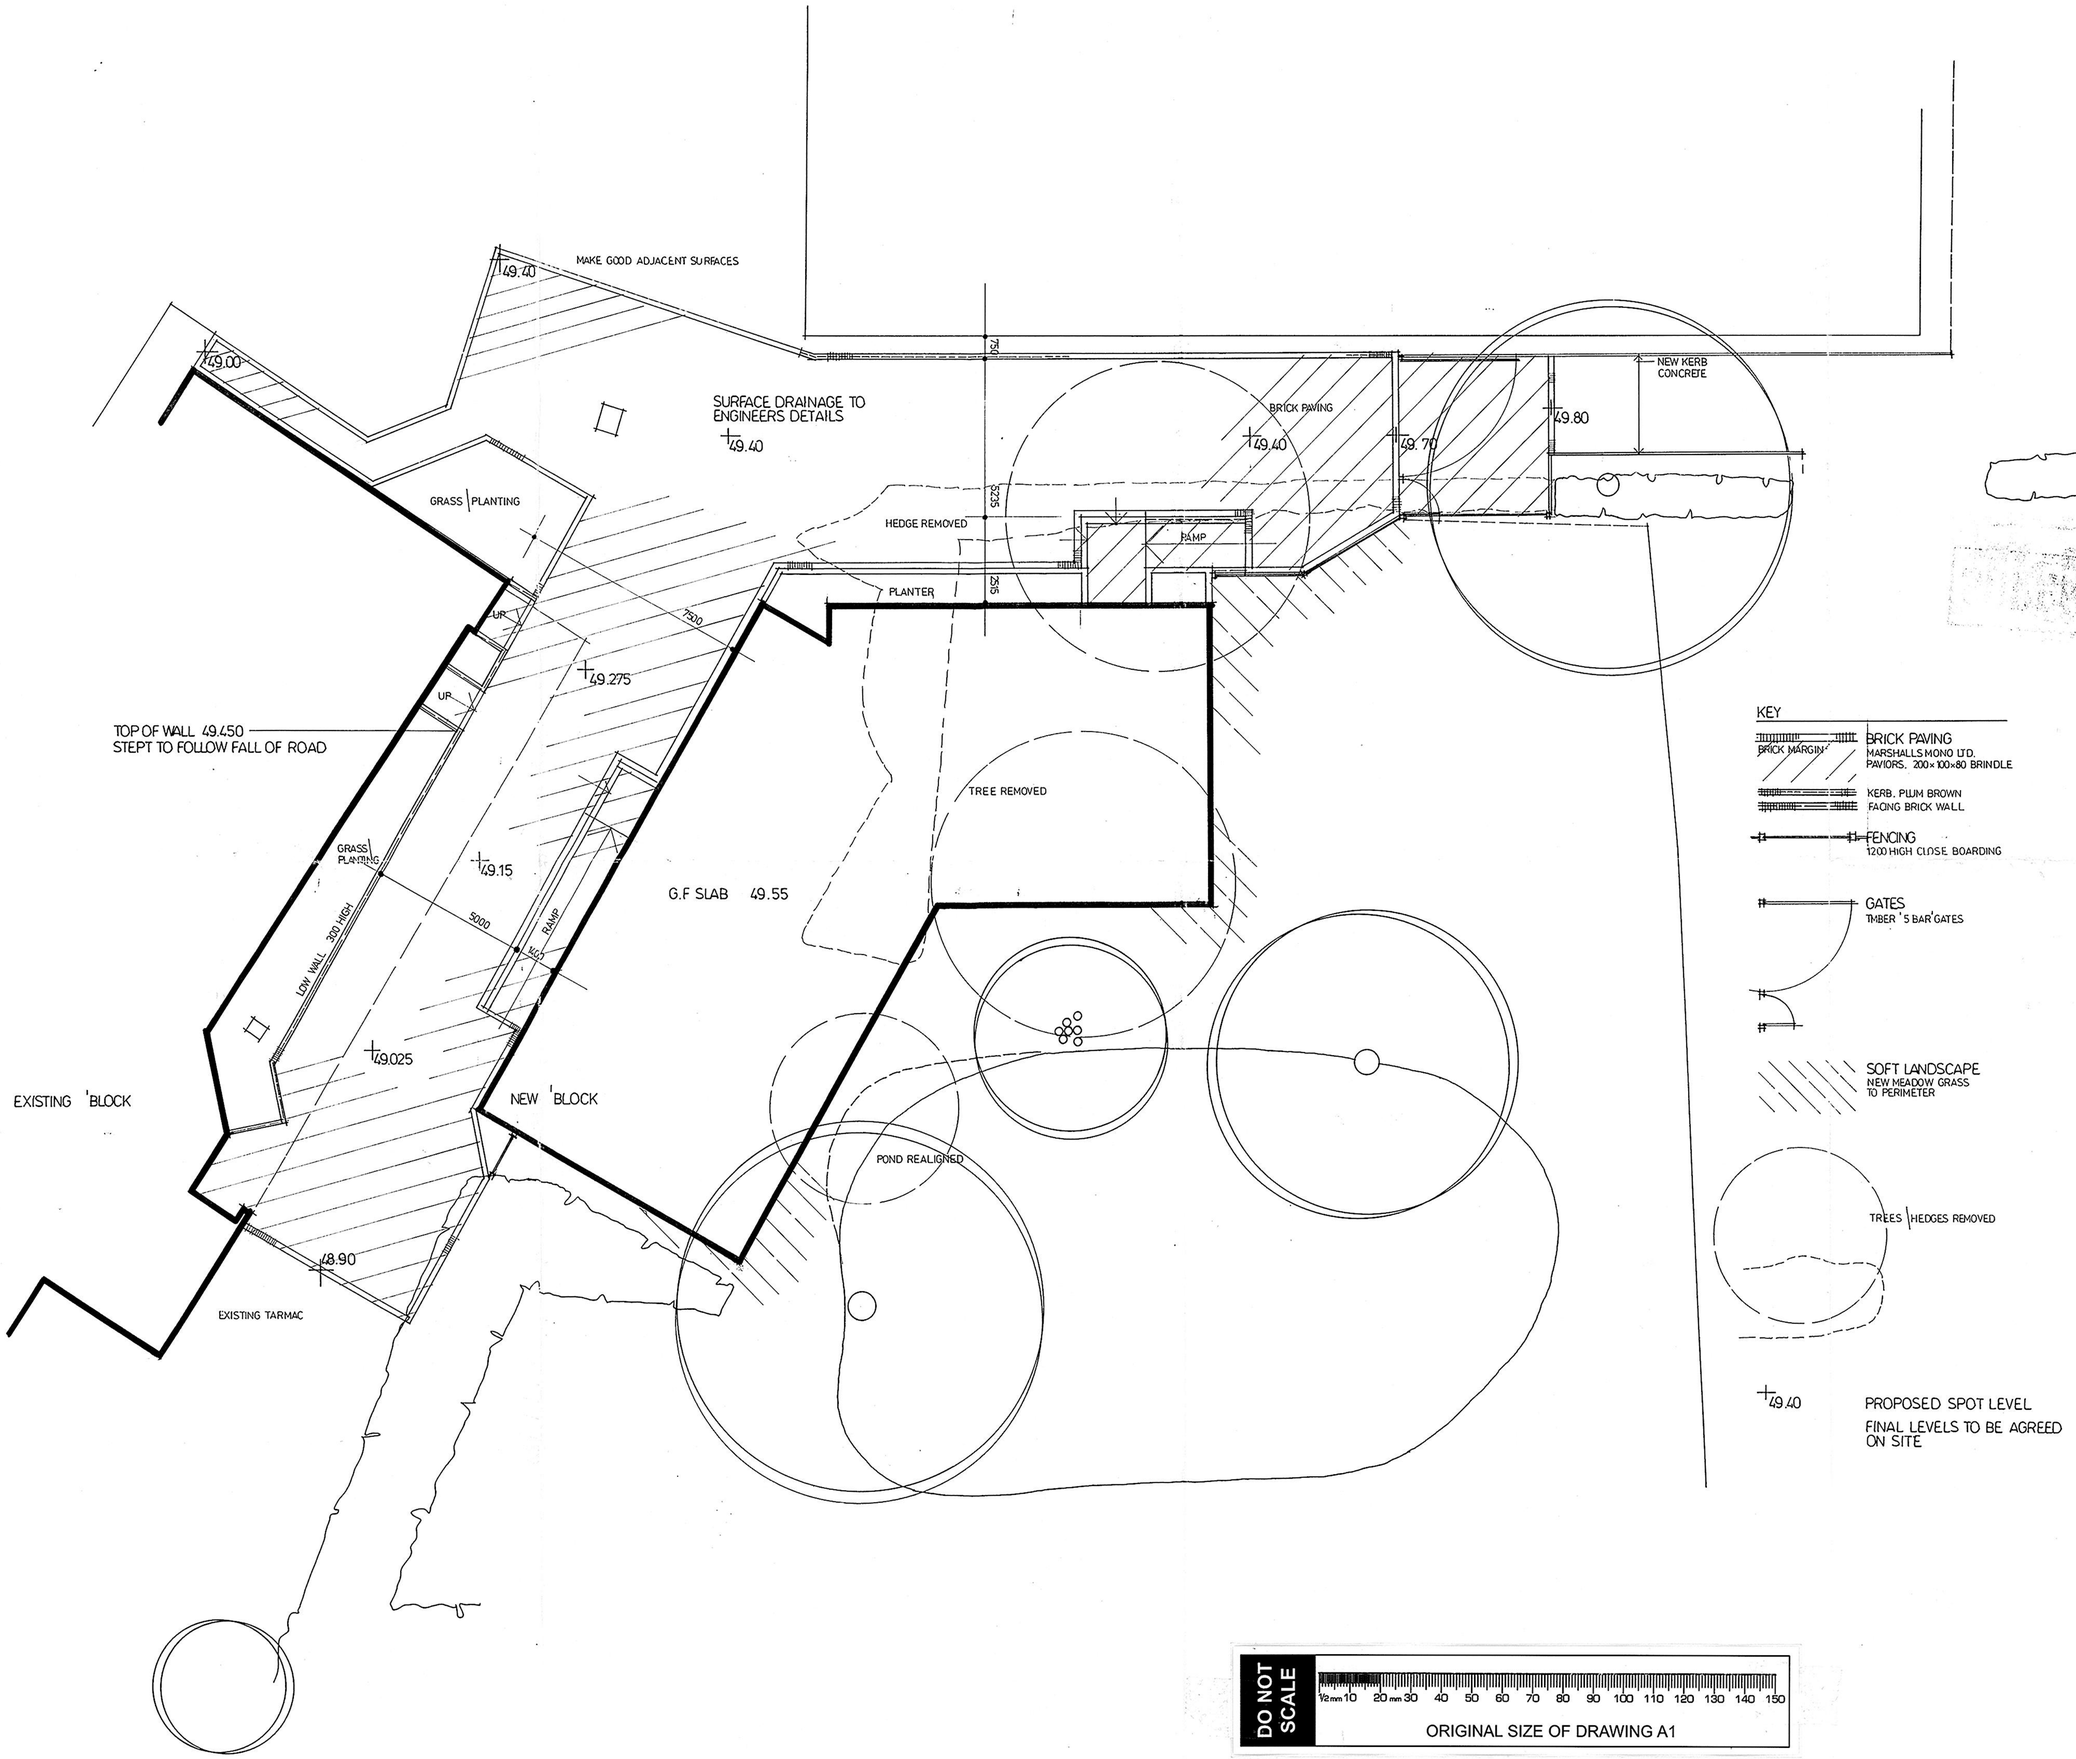

This drawing should not be scaled. All dimensions to be checked on site.
The information contained on this drawing is the copyright of Harrall Design Associates.

REVISIONS
A. 30.10.02 UPDATED INFO
B. 17.11.02 PAVING UPDATE

SUPERSEDED

PLANS TO MEET CONDITIONS

3254

Harrall Design Associates
Architectural : Interior : Shopfitting : Landscape

14 Tomlinson Drive Wokingham Berkshire RG40 3NZ Tel/Fax: 0118 9733069

CLIENT
DOLPHIN SCHOOL
HURST
TWYFORD
BERKSHIRE

PROJECT
PROPOSED CLASSROOM BLOCK

PLANNING SERVICES
POL
DO
APP
CE
20 NOV 2002
COPIED TO

TITLE
EXTERNAL WORKS

SCALE
1.100

DATE
JULY 2002

DRAWING NO
2020.11

REVISION
B

Polydraft 1