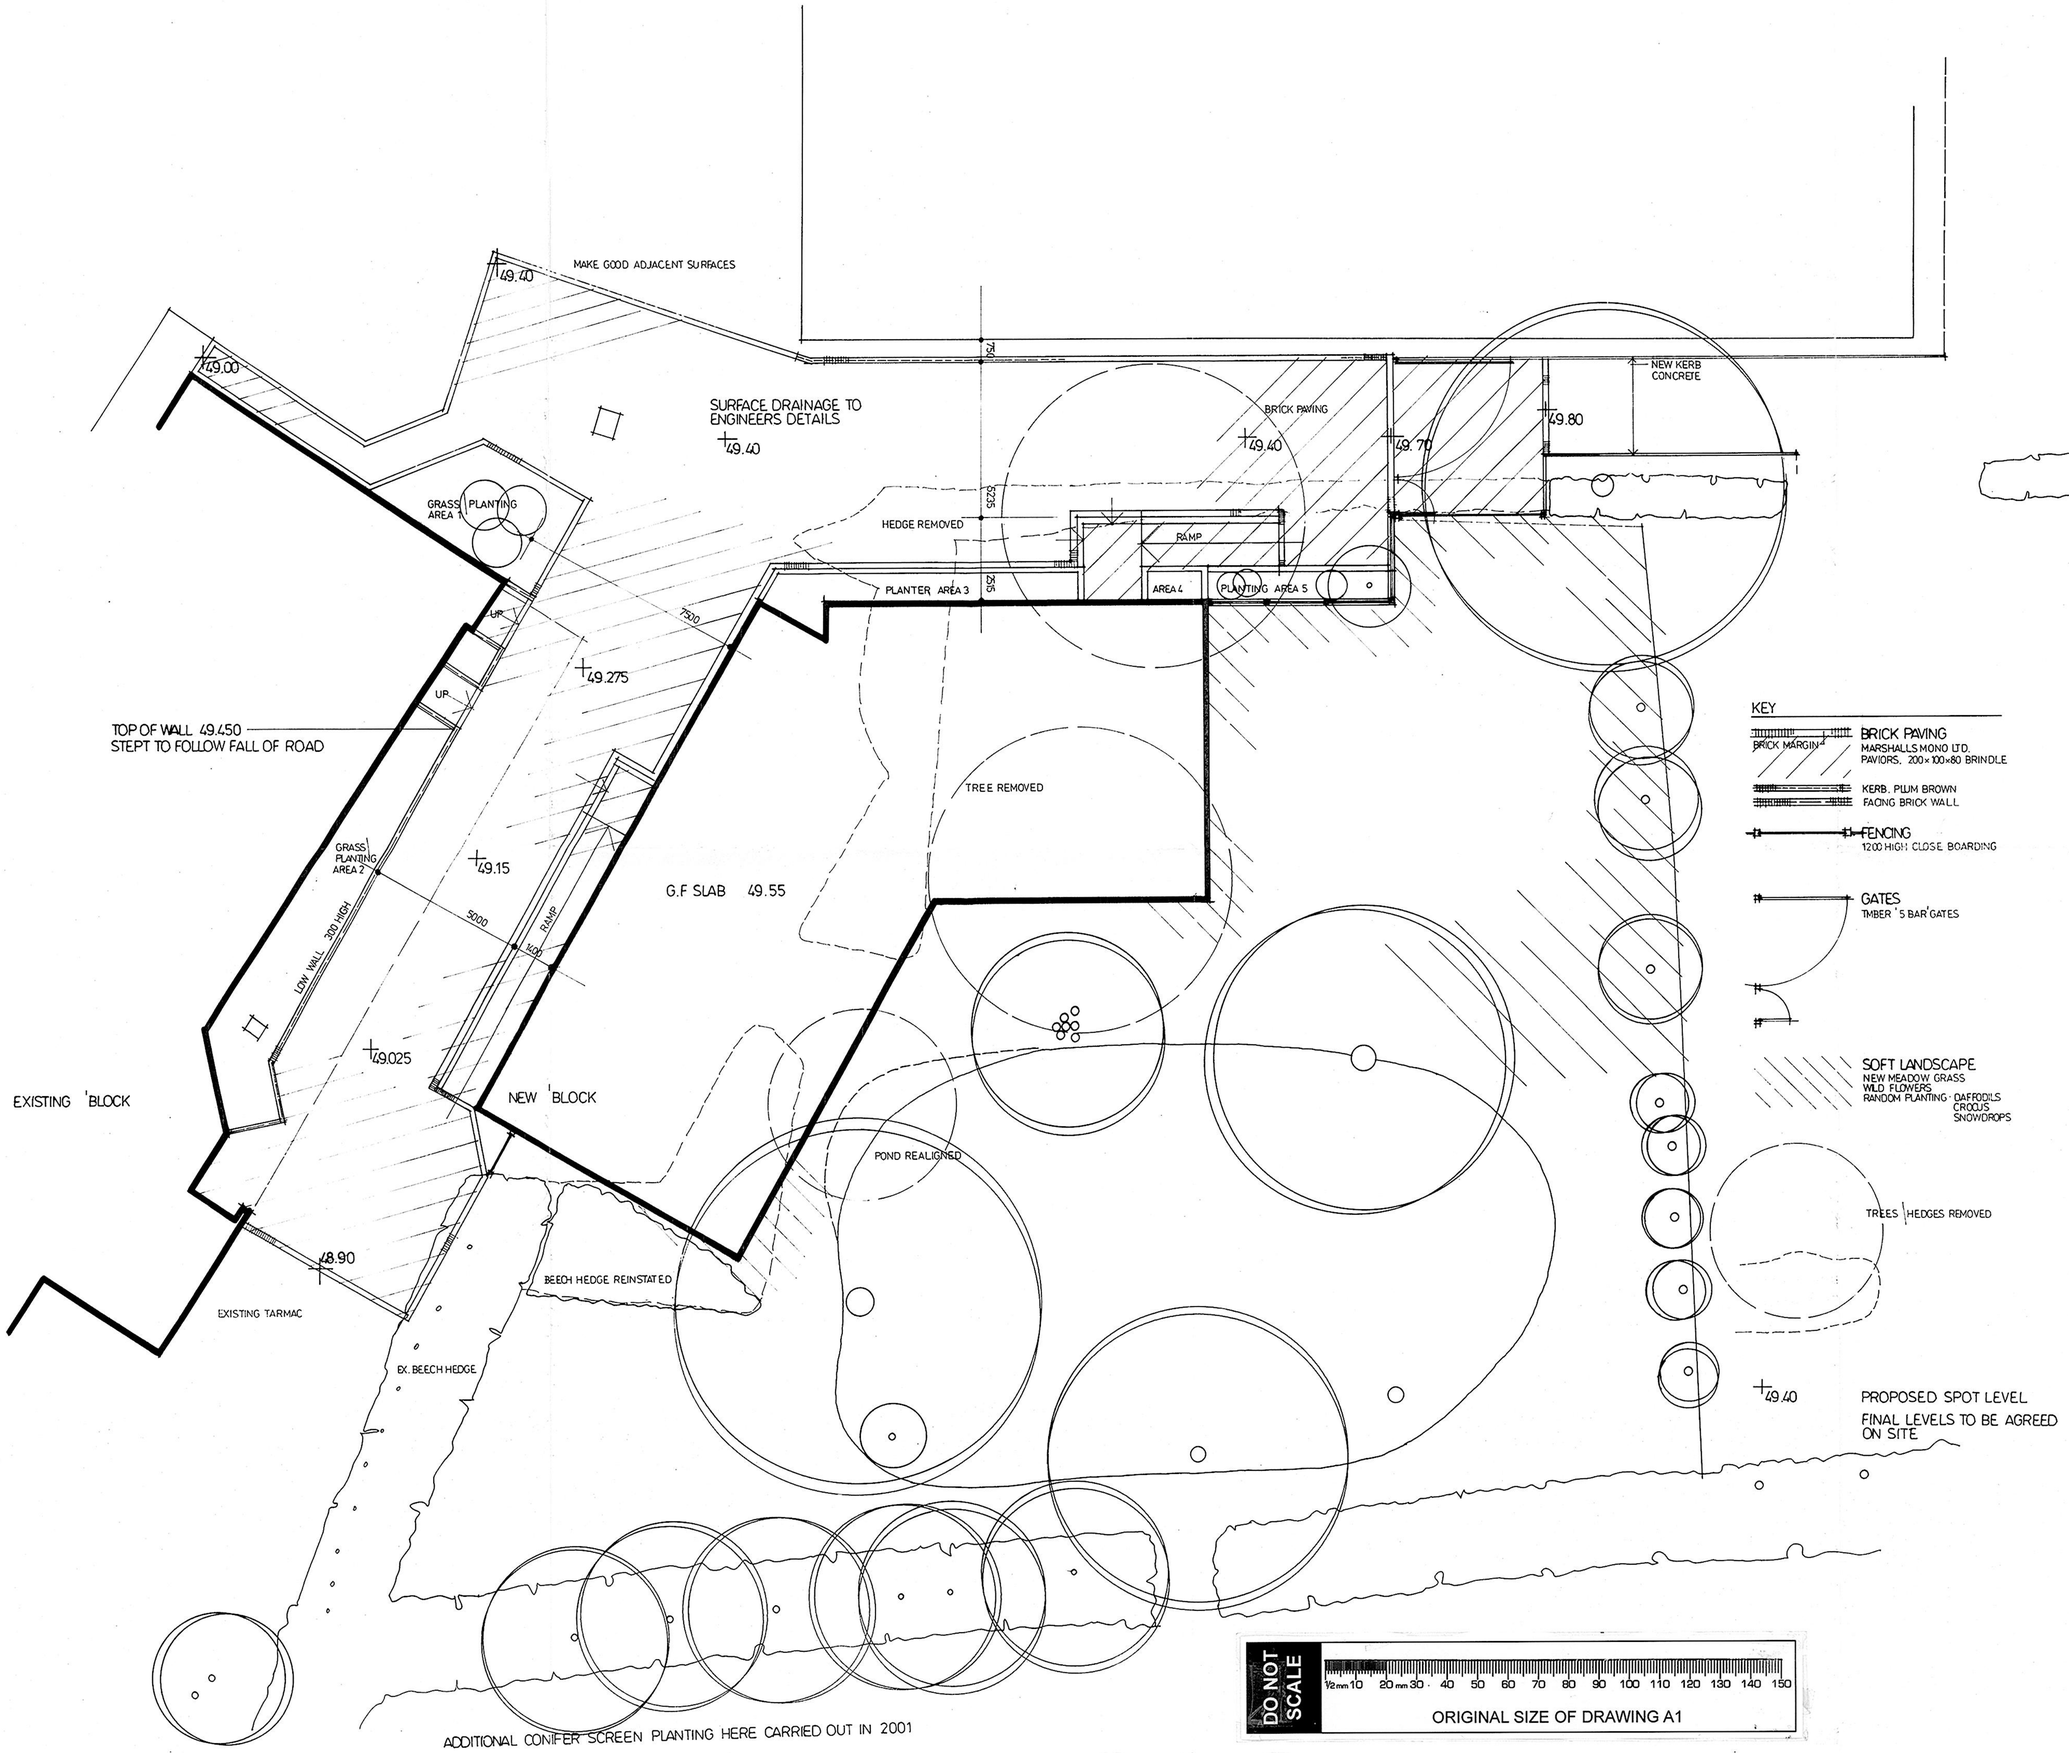

PLANTING SCHEDULE

Planting Area 1
2 x Cornus Alba 'Sibirica'
1 x Cornus Stolonifera 'Flaviramea'
Grass area up to brick edging.

Planting Area 2
Existing shrubs and underplanting retained.

Planting Area 3
Mixed seasonal planting by school.

Planting Area 4
Mixed seasonal planting by school

Planting Area 5
1 x Forsythia Intermedia 'Speclabiolis' – trained to fencing
2 x Hypericum 'Calycinum'
1 x Pieris 'Forest Flame'
1 x Robinia Pseudoacacia 'Frisia' (mature specimen)
Underplanting with mixed seasonal plants.

This drawing should not be scaled. All dimensions to be checked on site.
The information contained on this drawing is the copyright of Harrall Design Associates.

REVISIONS
A. 30.10.02 UPDATED INFO
B. 17.11.02 PAVING UPDATE
C. 28. 2.03 RAMPS PLANTING UPDATED

PLANS TO MEET CONDITIONS
3254

Harrall Design Associates
Architectural : Interior : Shopfitting : Landscape

14 Tomlinson Drive Wokingham Berkshire RG40 3NZ Tel/Fax 0118 9733069

CLIENT
DOLPHIN SCHOOL
HURST
TWYFORD
BERKSHIRE

PROJECT
PROPOSED CLASSROOM BLOCK

TITLE
EXTERNAL WORKS

03 MAR 2003

SCALE
1.100

DATE
JULY 2002

DRAWING NO
2020.11

REVISION