
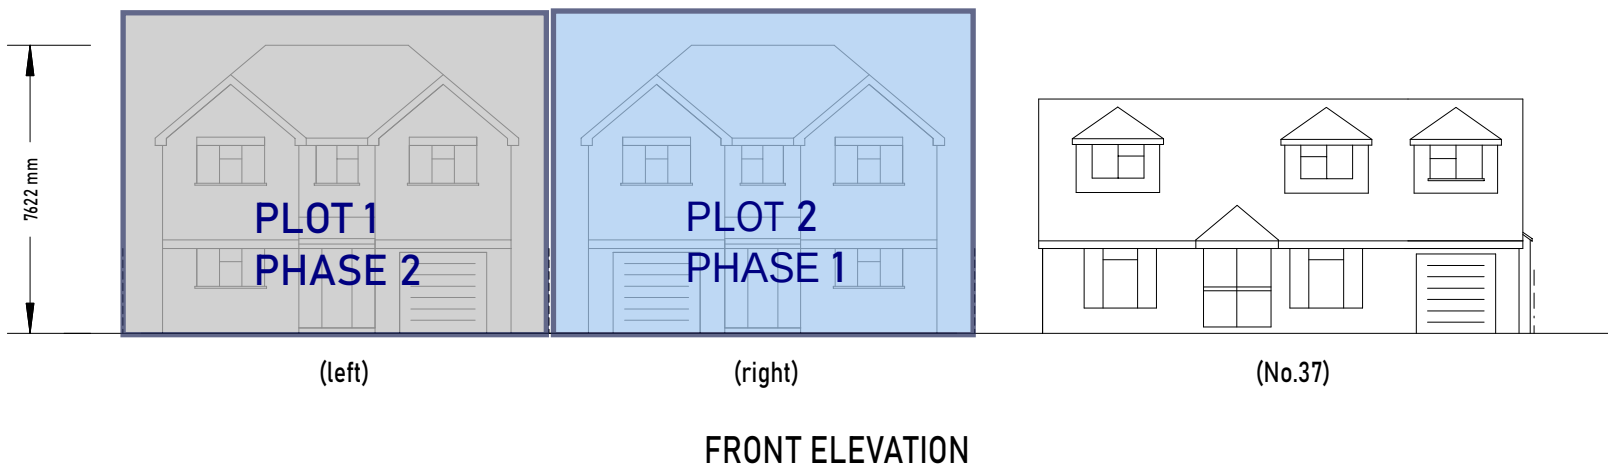


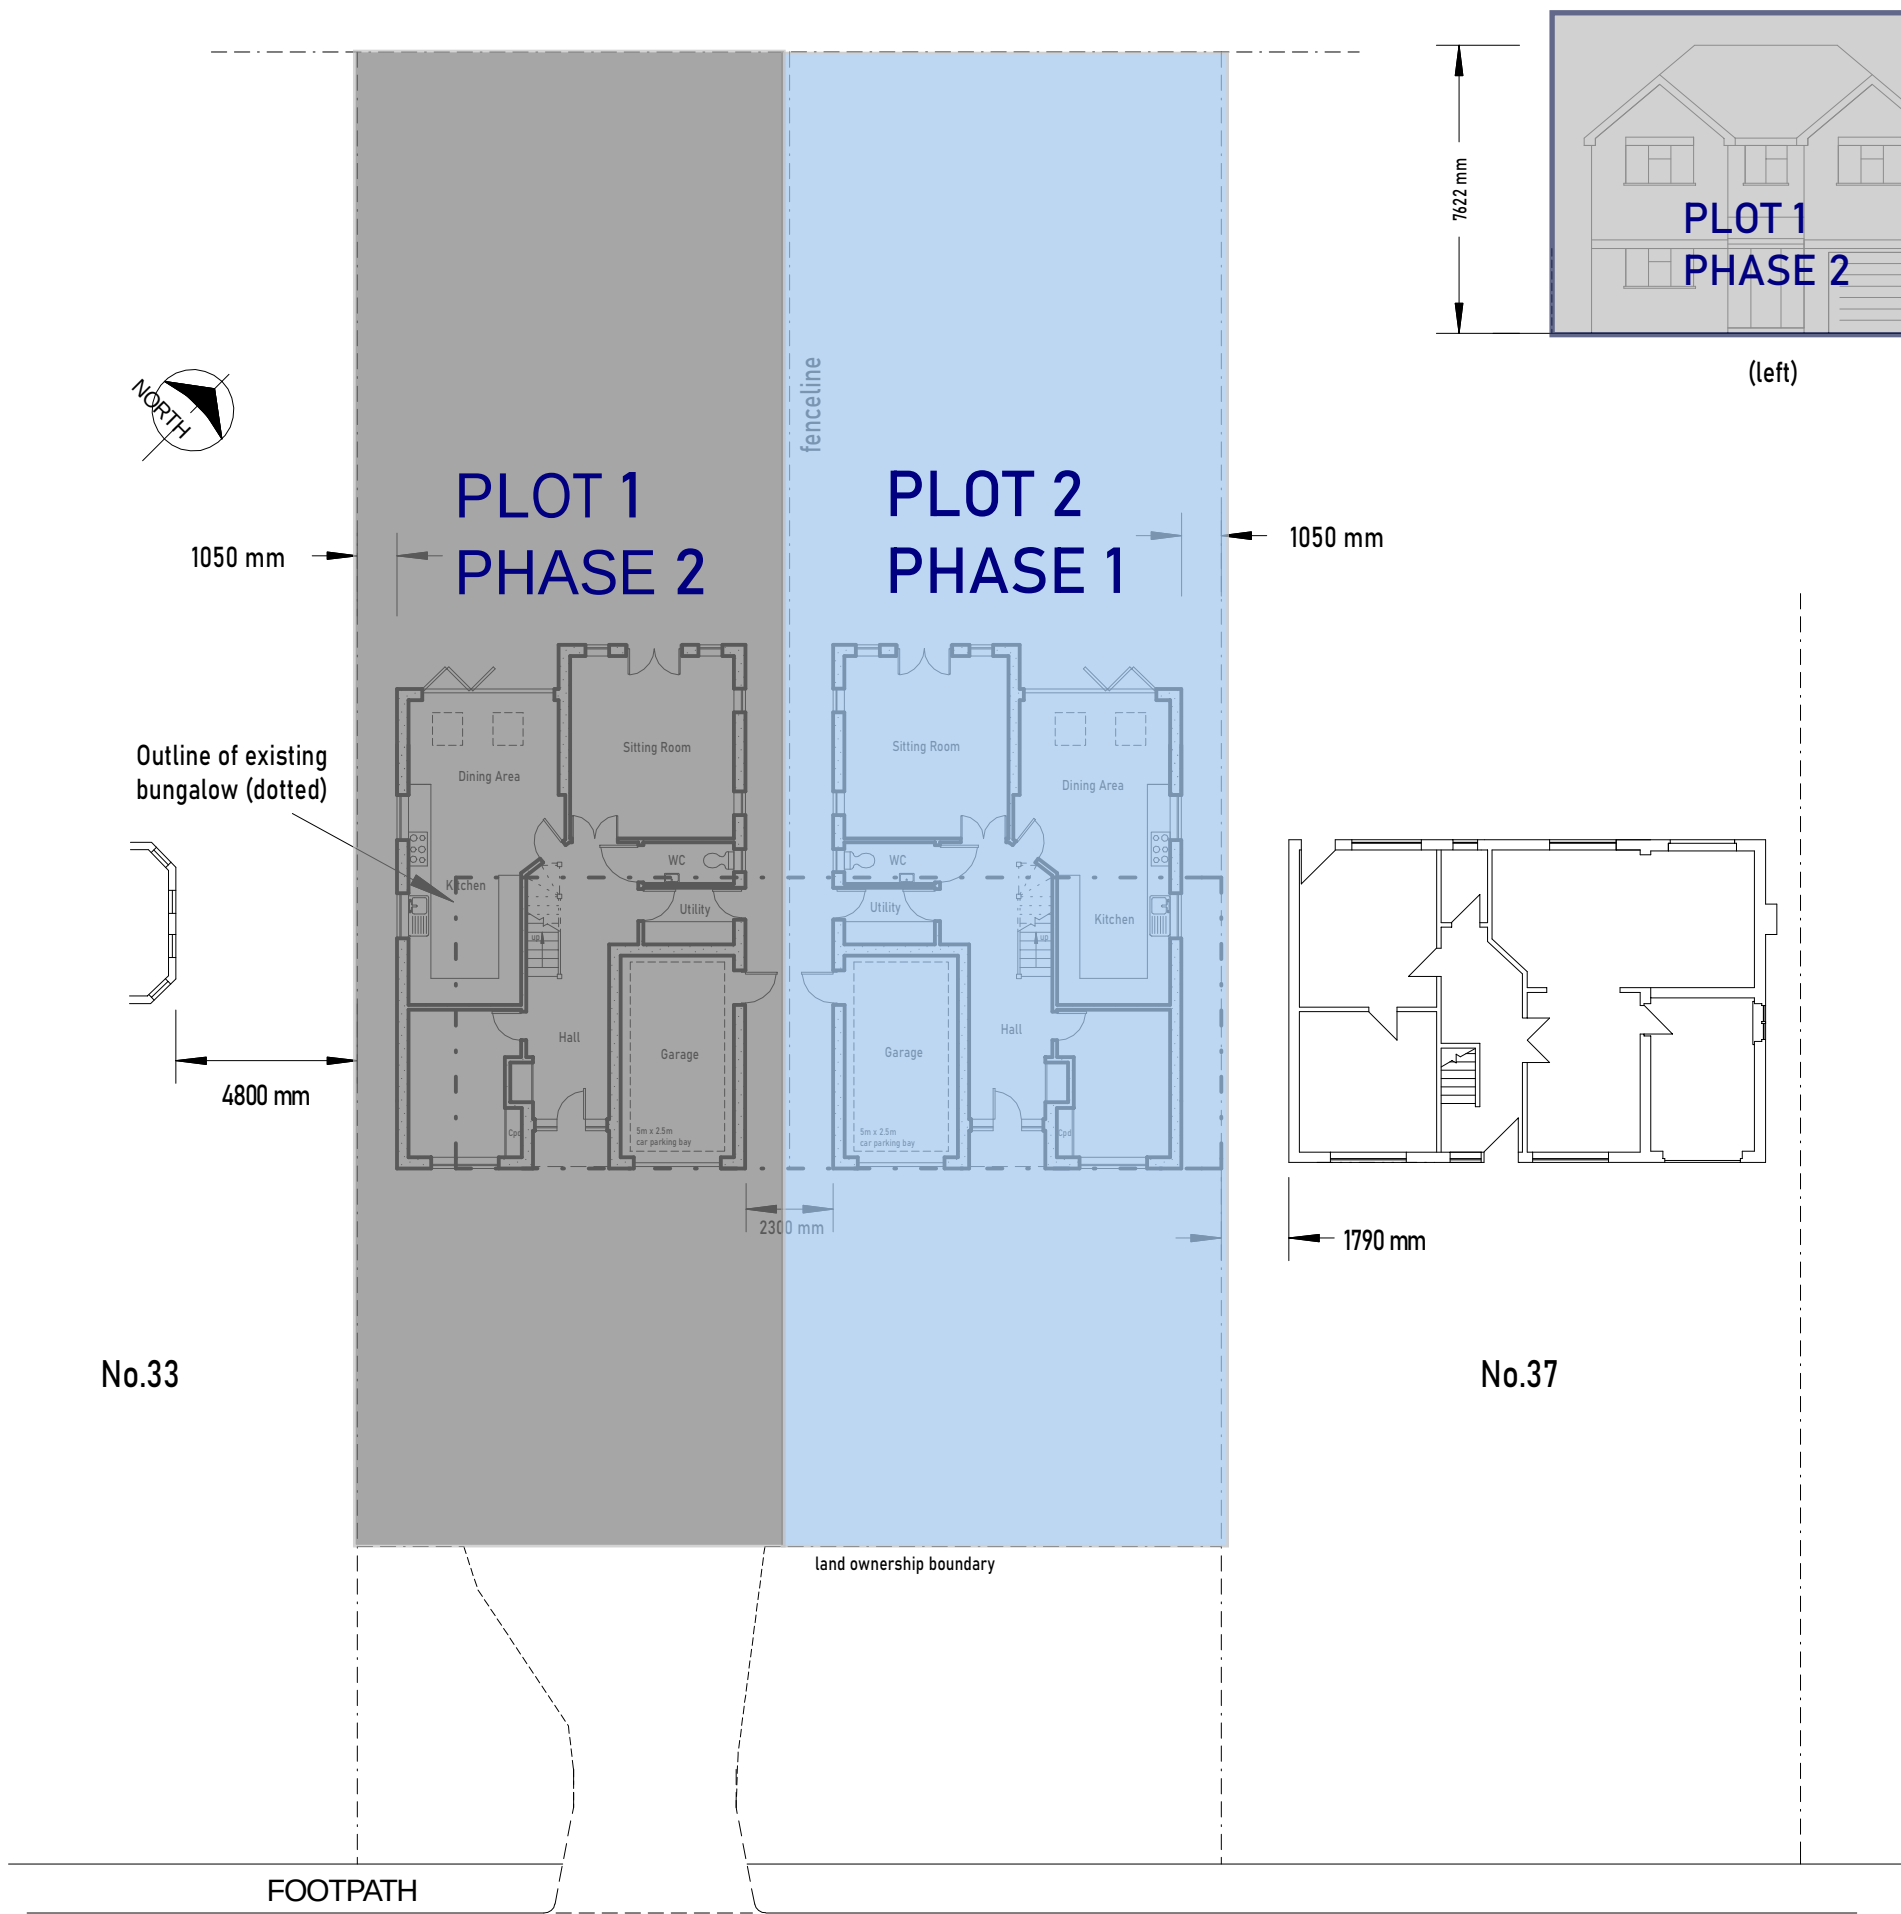

Title:	STEPHEN BIDDLE BSc CEng FICE Email: stephen@sbiddle.co.uk Mob: 07864 122 313 Web: www.sbiddle.co.uk		
	35 ROBINHOOD LANE BLOCK & LOCATION PLAN		Scale: 1:200 (A3) 1:1250
	Drwg No: XXBOWIE PP2		Rev: 01

Note: Phasing plan to show division of plots for CIL liability purpose. Phase 2 to commence after Phase 1 commencement - not completion