PLOT SCHEDULE

PLOT NO.	HOUSE TYPE	HANDING	TENURE
118	HT 1	AS	Social Rent

BACK ELEVATION

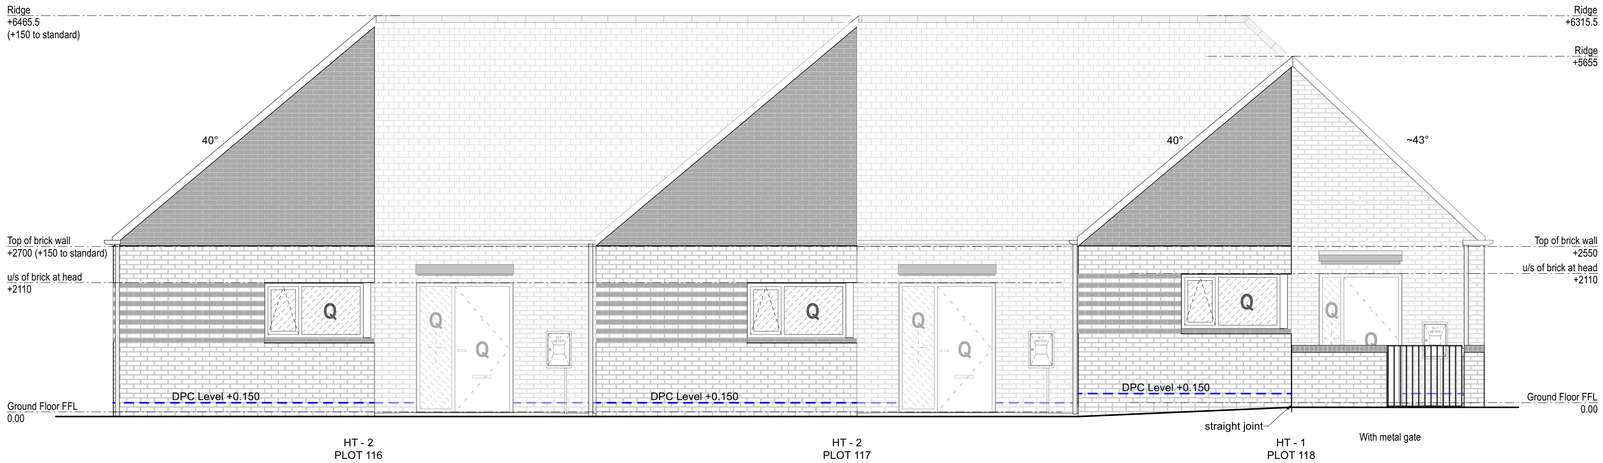

FRONT ELEVATION

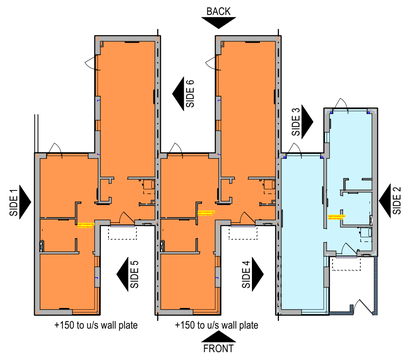

APPROVED APPLICATION

0 1000 2000 mm

Kendall Kingscott

Chartered Architects
Chartered Building Surveyors
Interior Designers
CDM Services

Glentworth Court, Lime Kiln Close
Stoke Gifford, Bristol BS34 8SR

+44 (0)117 931 2062
www.kendallkingscott.co.uk

Rev	Date	By	Ap	Note
P01	16/09/2025	EP	LB	Updated for NMA

Project: Gorse Ride - S73

Client: Wates / Wokingham Borough Council

Drawing Title: HT 1+2 - Elevations (sht 1) EXISTING Plots 116-117-118

Drawing Number: 250237-KKL-CP-0501

Revision: P01

Scale: 1:50 | Paper Size: ISO A1 | Filename: 220123-Sec-Elev_Bungalows-Stage 4 EXISTING.vwx | Purpose/Status: PLANNING

© Copyright
Do not scale this drawing
Check all dimensions and levels on site
Only to be used on the site for which designed. The electronic transmission of designs/information contained in this drawing is carried out entirely at the User's risk and Kendall Kingscott Ltd. will have no liability for any errors or inaccuracies arising therefrom. The production of amended or updated information from the said designs/information by the User is entirely the responsibility of the User and Kendall Kingscott Ltd. shall have no responsibility in respect thereof whatsoever.