



PLOT SCHEDULE			
PLOT NO.	HOUSE TYPE	HANDING	TENURE
116	HT 2	AS	Social Rent
117	HT 2	AS	Social Rent
118	HT 1	AS	Social Rent

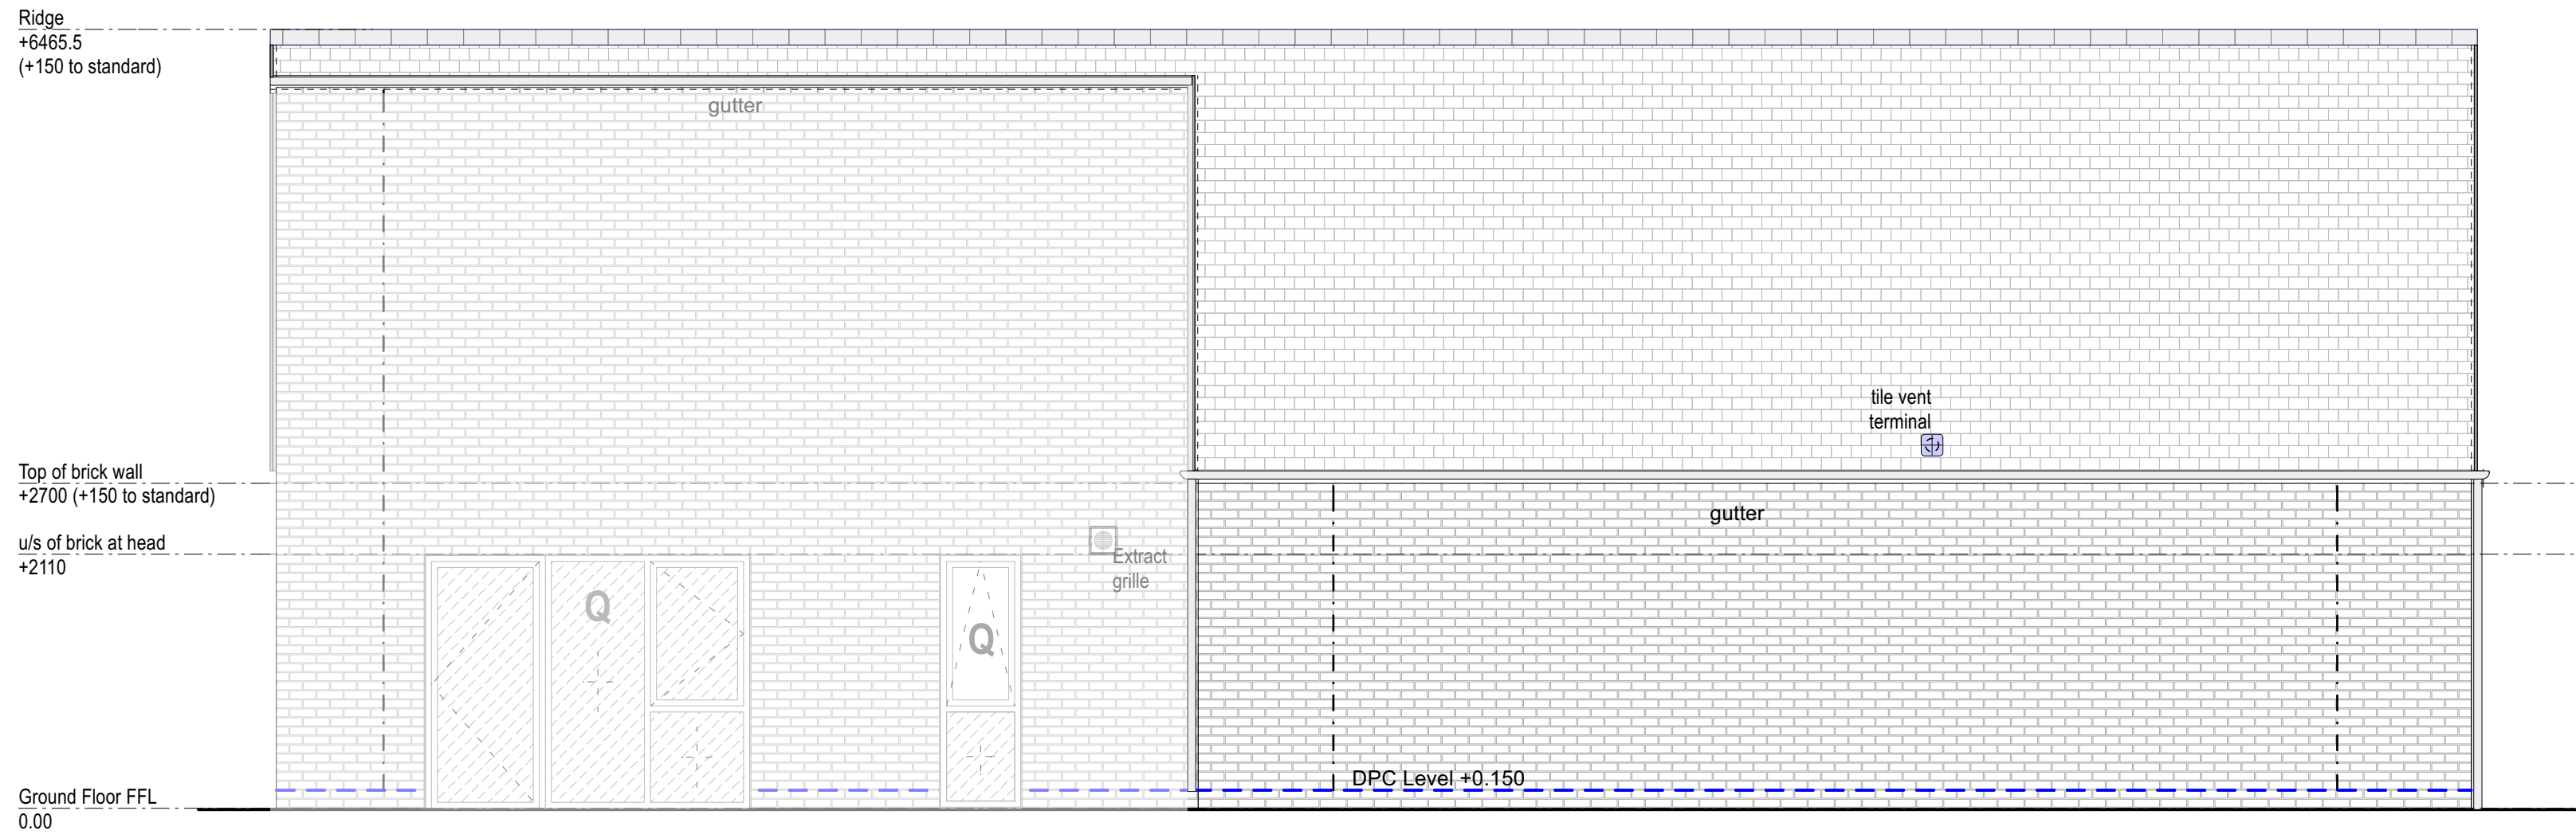

PLOT 116

SIDE ELEVATION 1 (HT 2)

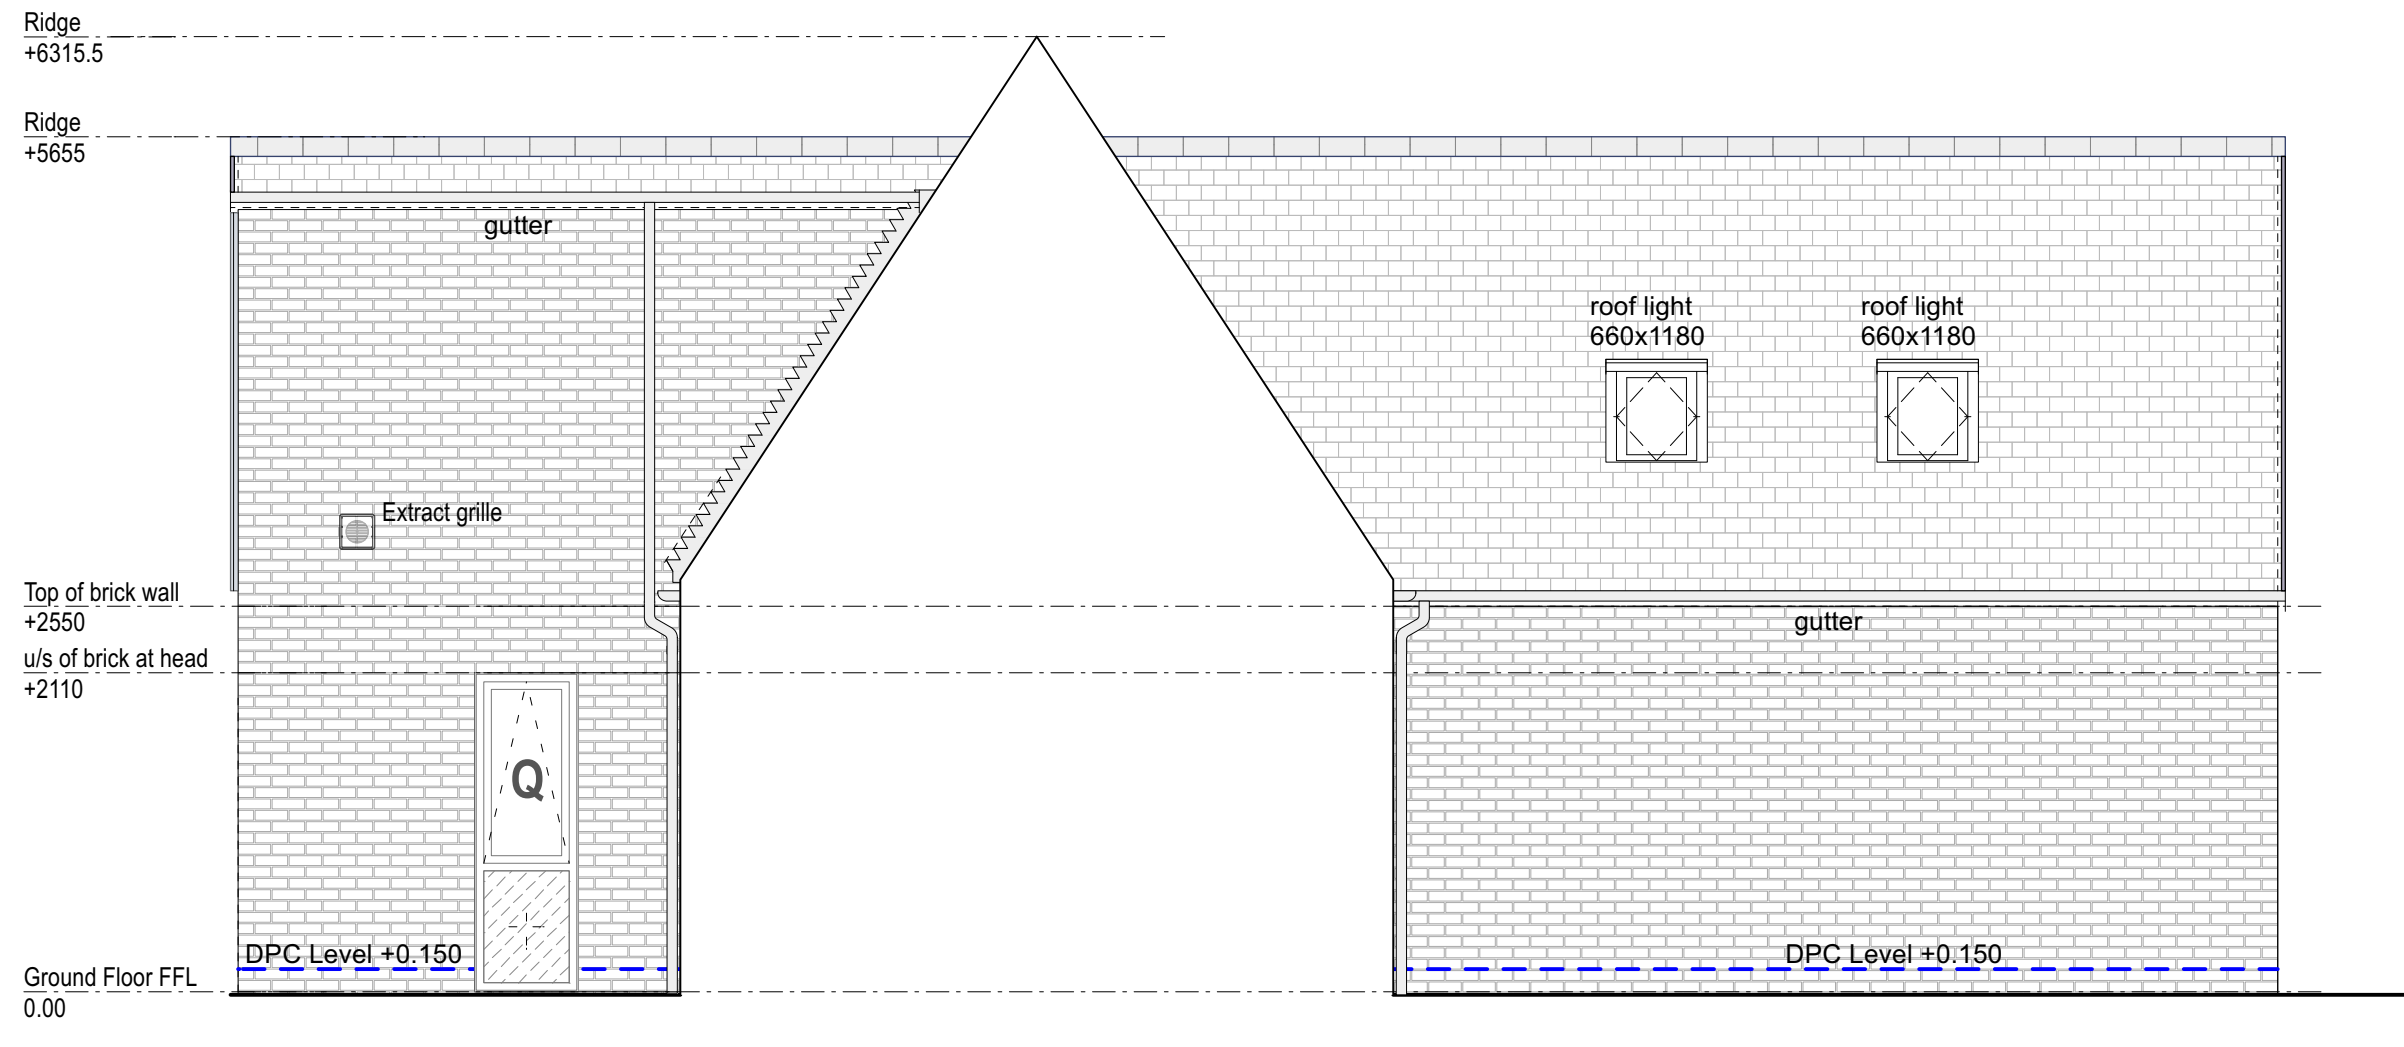


PLOTS 118

SIDE ELEVATION 3 (HT 1)


PLOTS 118

SIDE ELEVATION 4 (HT 1)

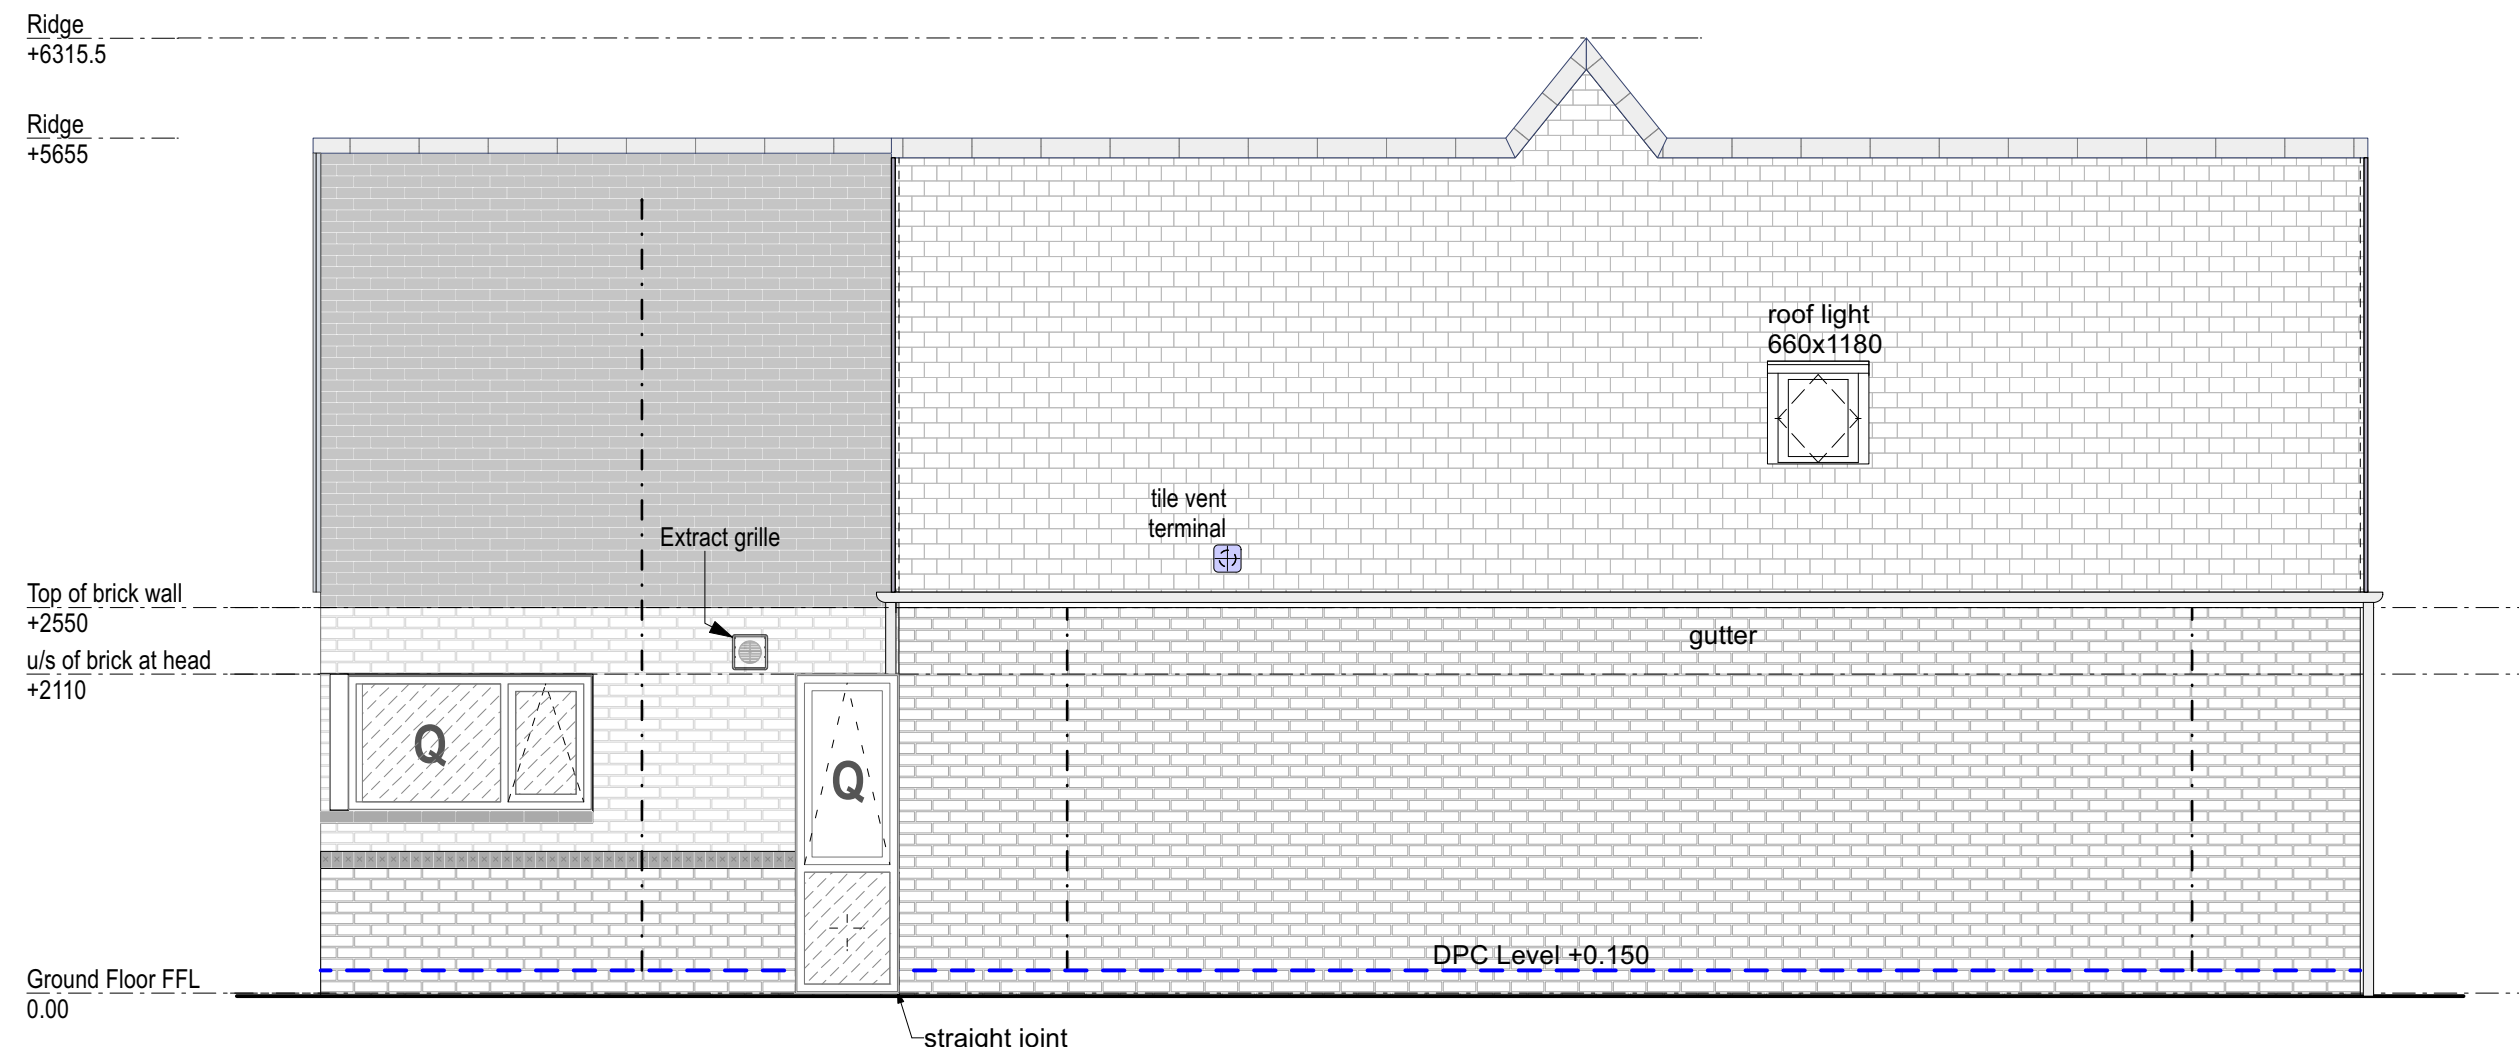

PLOT 118

SIDE ELEVATION 2 (HT 1)


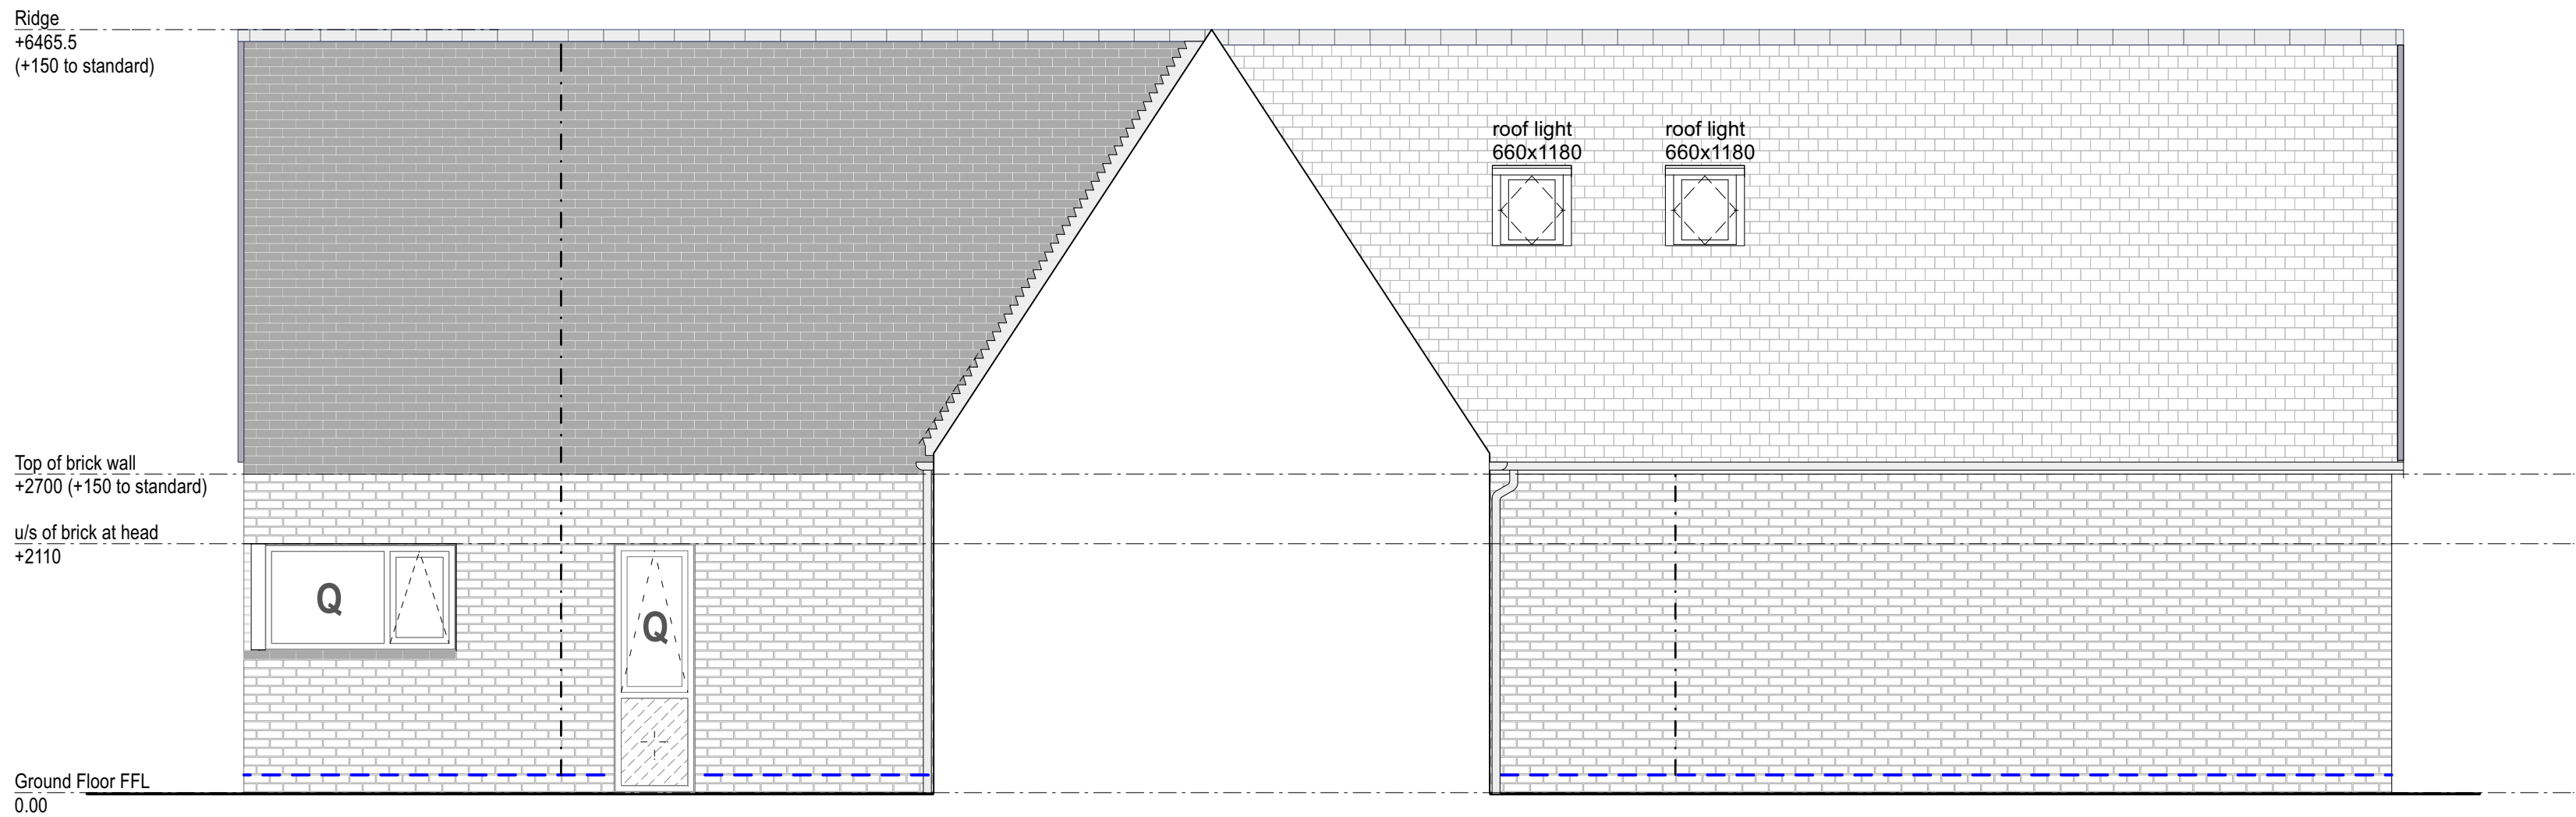


PLOT 116 / 117

SIDE ELEVATION 5 (HT 2)

PLOT 116 / 117

SIDE ELEVATION 6 (HT 2)

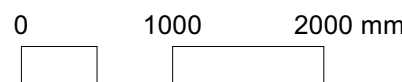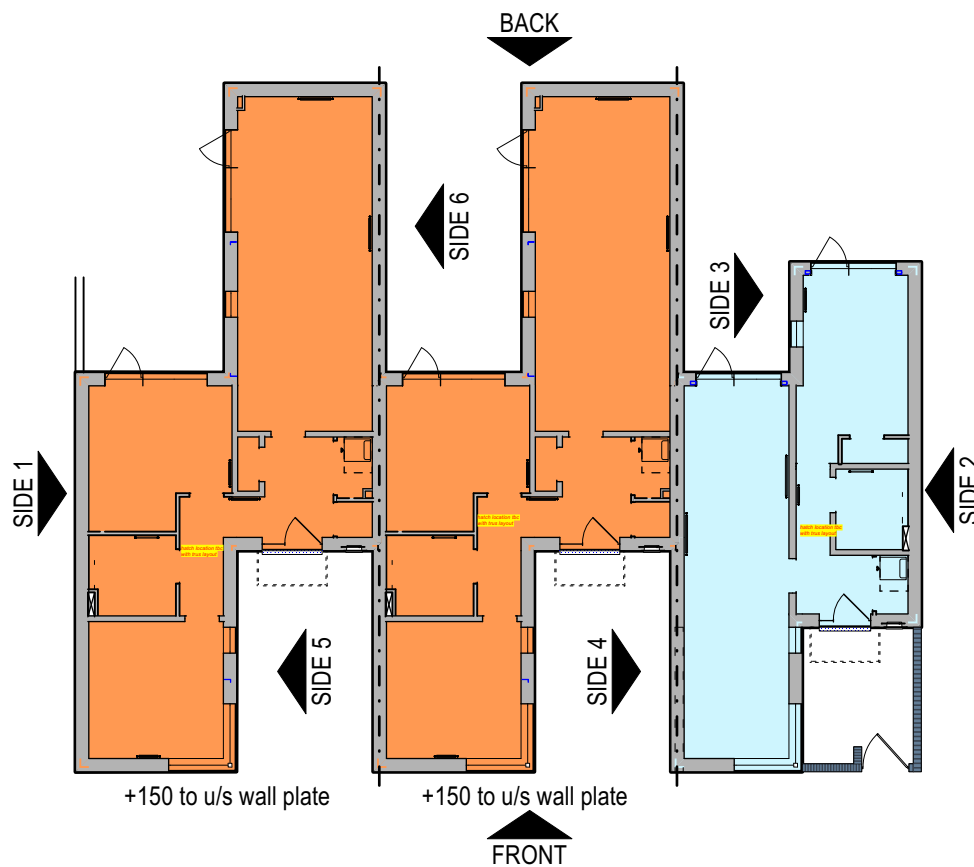

Project
Gorse Ride - S73

Client
Wates / Wokingham Borough Council

Glentworth Court, Lime Kiln Close
Stoke Gifford, Bristol BS34 9SR
+44 (0)117 931 2362
www.kendallkingscott.co.uk

Scale
1:50

Paper Size
ISO A1

Filename
220123-Sac Elev_Bungalows-Stage 4 EXISTING.vwr

Copyright
Do not scale this drawing

P01 13/10/2025 EP RW Updated for NMA + Correction of mislabelled elevation view

Rev Date By Ap Note

Drawing Title
HT 1+2 - Elevations (sht 2) EXISTING
Plots 116-117-118

Drawing Number
250237-KKL-CP-0503

Revision
P01