
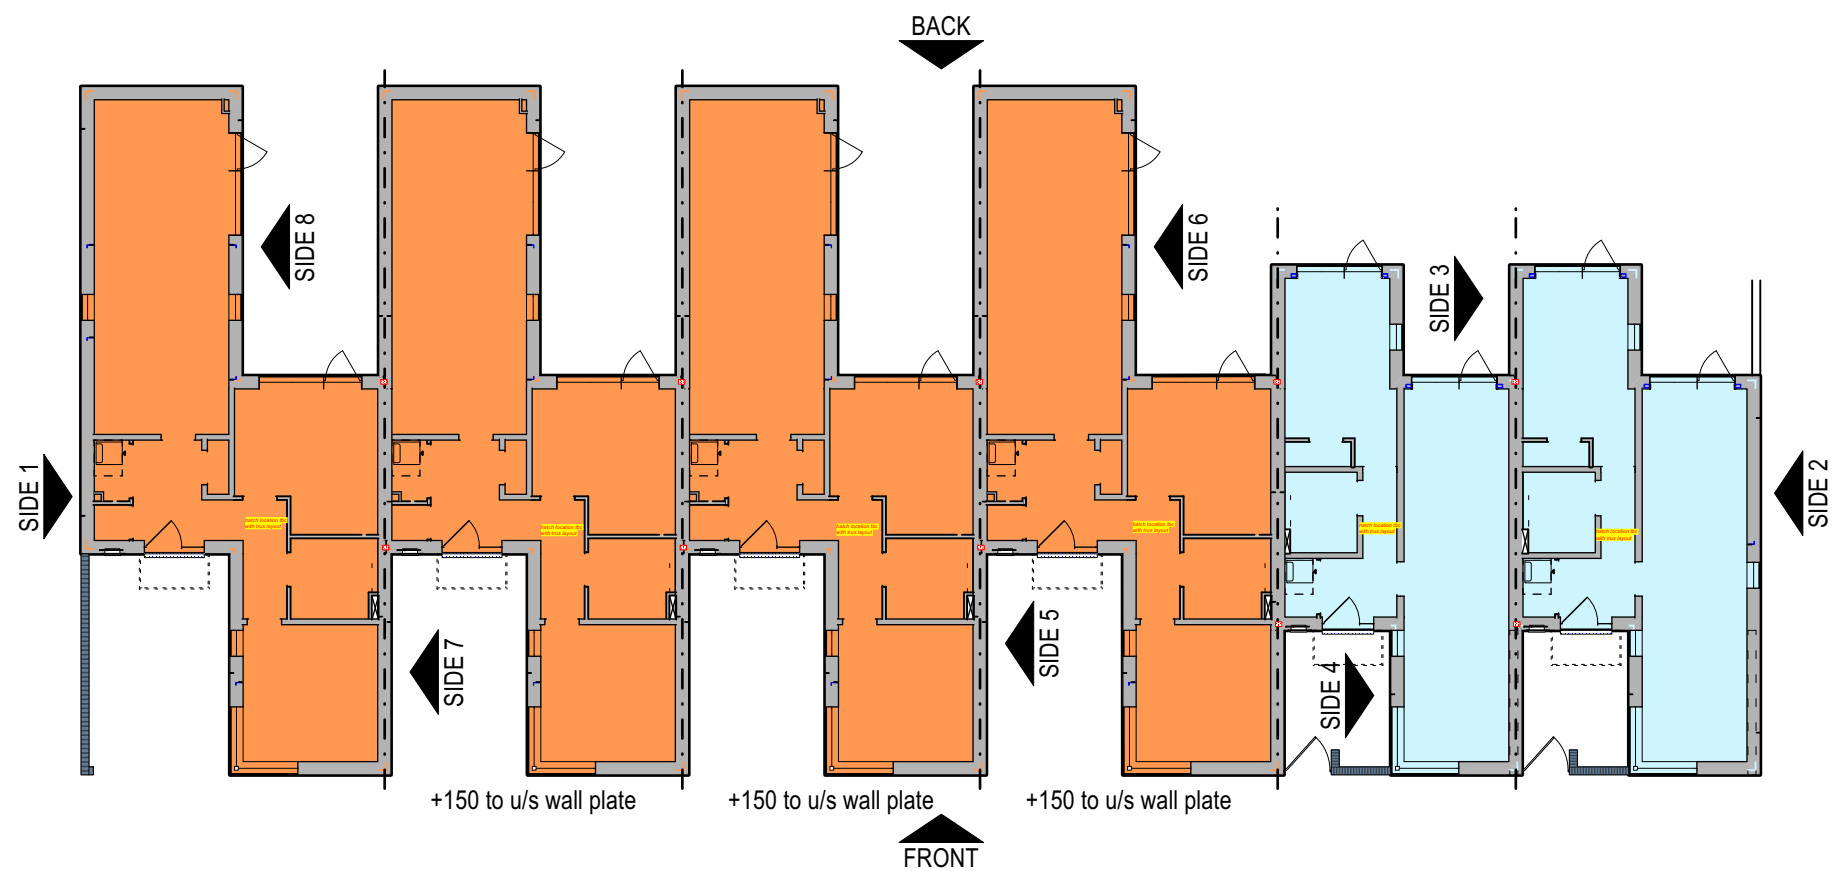
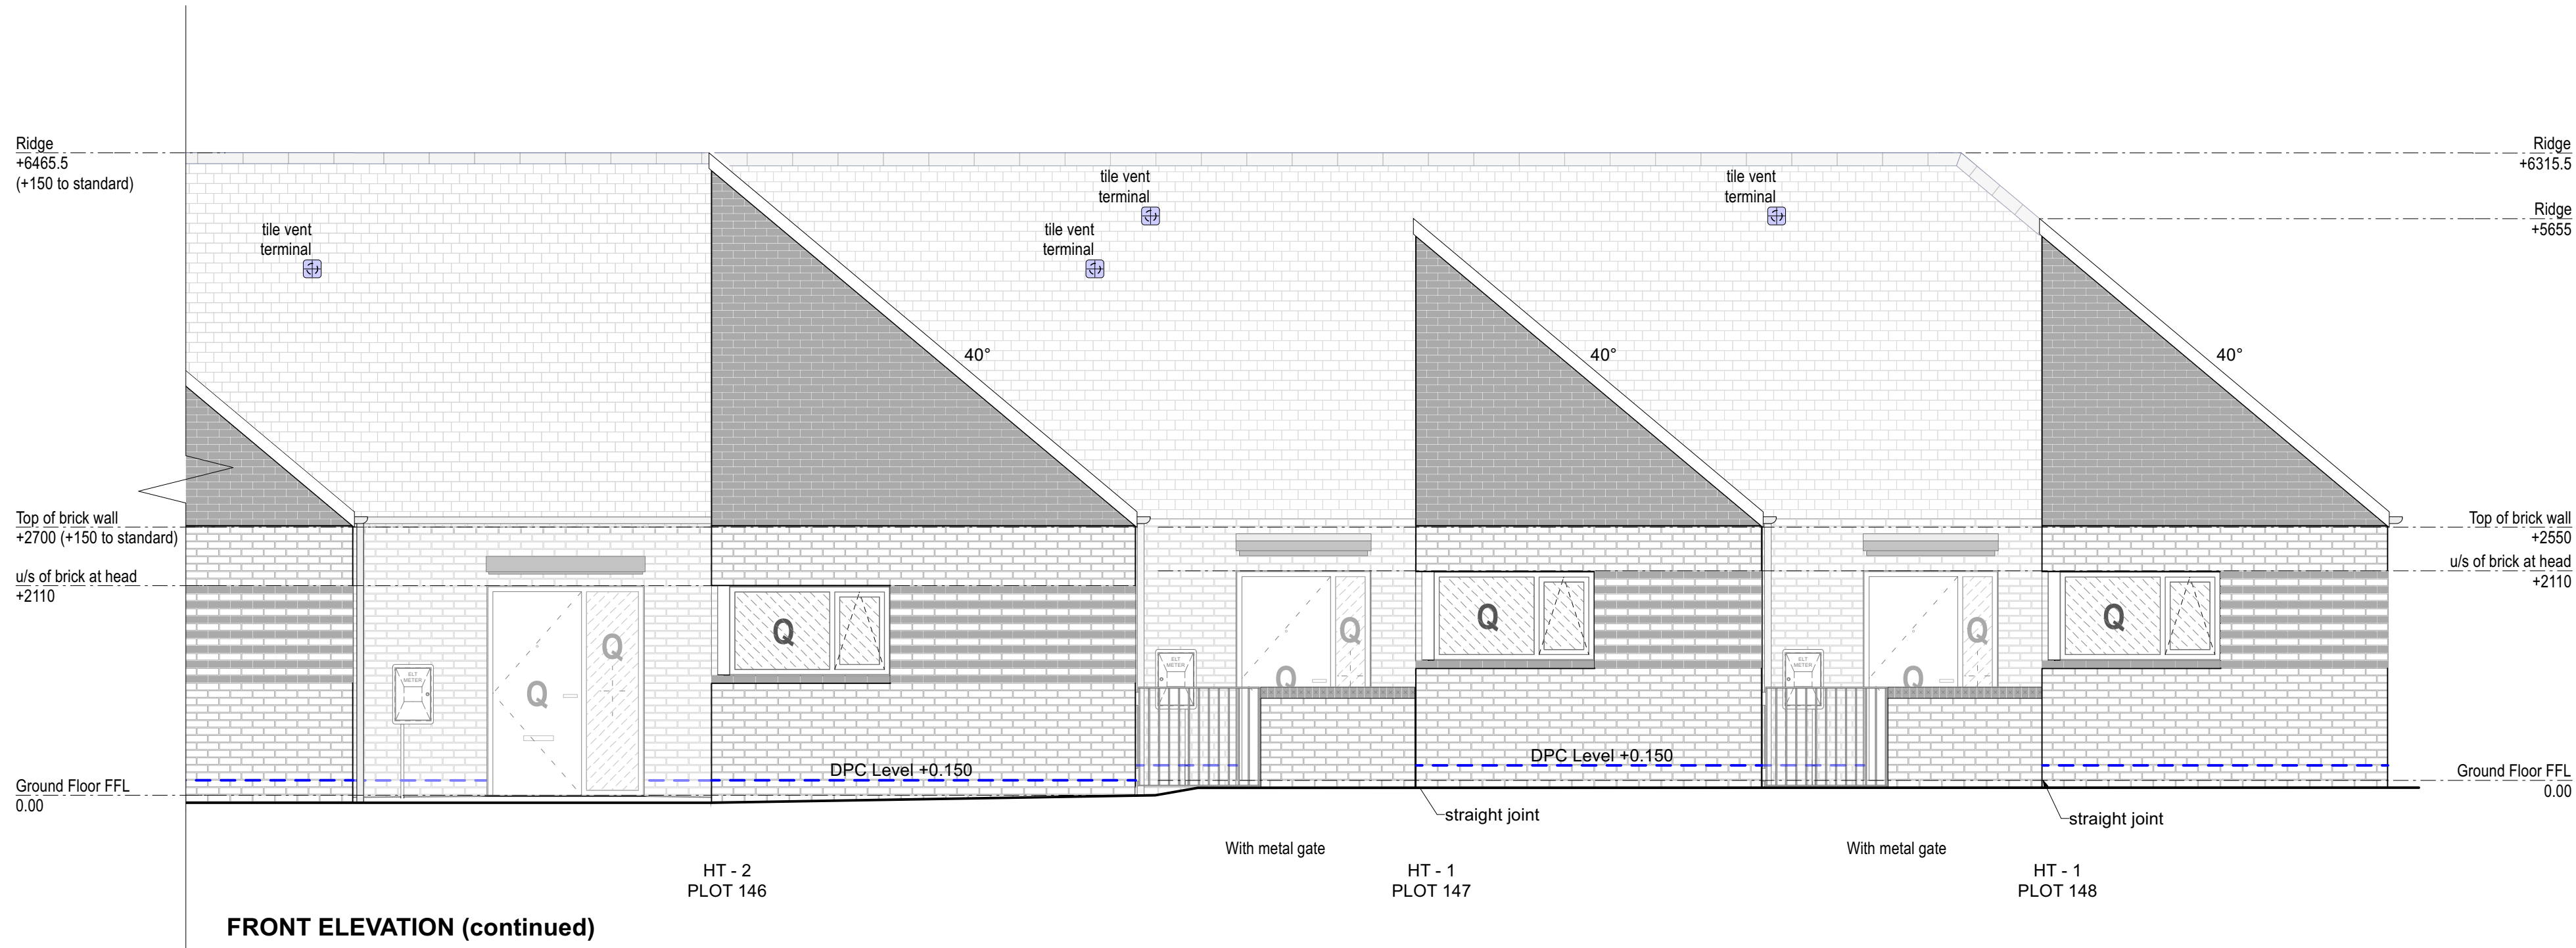


PLOT NO.	HOUSE TYPE	HANDING	TENURE
143	HT 2	AS	Social Rent
144	HT 2	AS	Social Rent
145	HT 2	AS	Social Rent
146	HT 2	AS	Social Rent
147	HT 1	AS	Social Rent
148	HT 1	AS	Social Rent

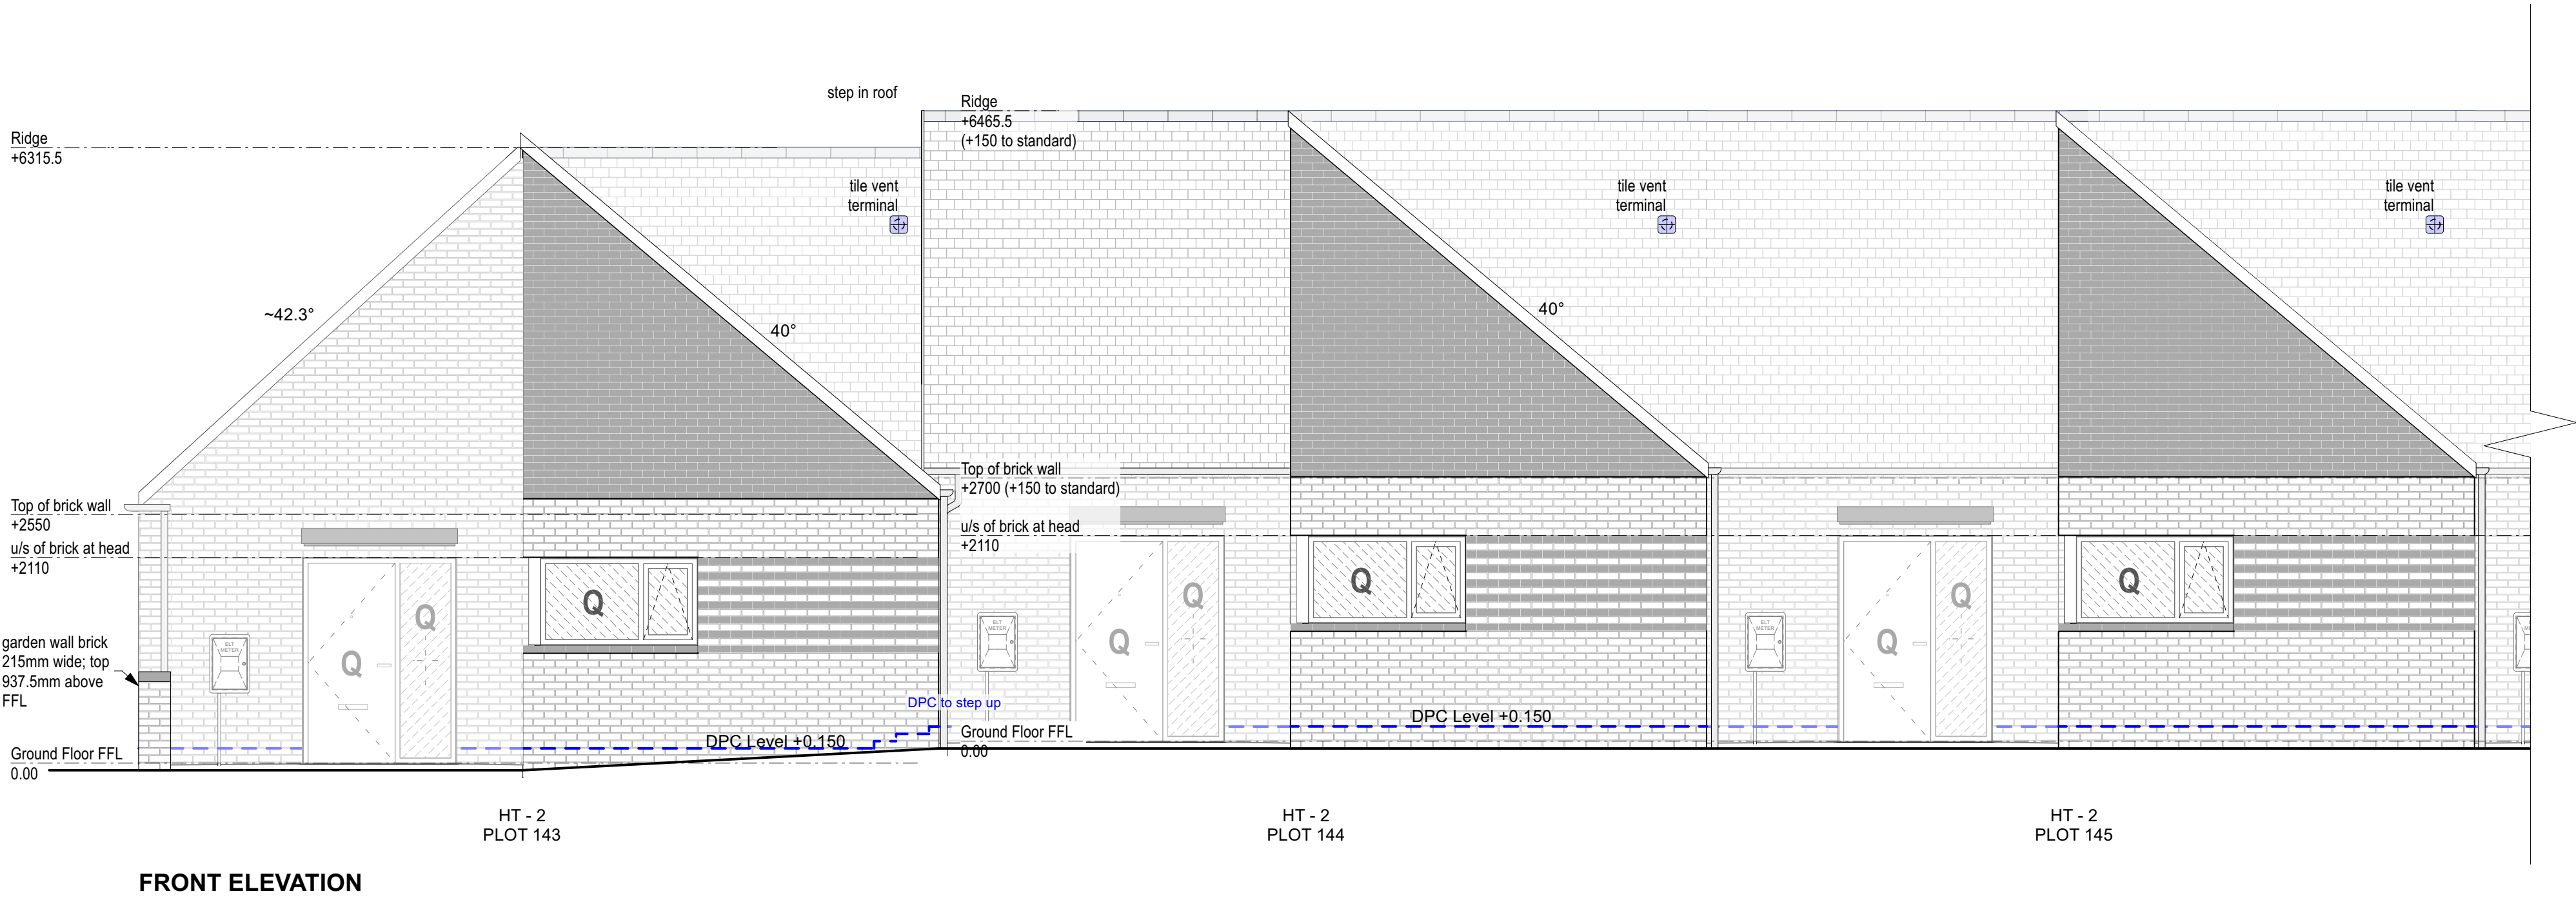

Chartered Architects
Chartered Building Surveyors
Interior Designers
CDM Services

Project: Gorse Ride - S73

Client: Wates / Wokingham Borough Council

Glentworth Court, Lime Kiln Close
Stoke Gifford, Bristol BS34 9SR
+44 (0)117 931 2362
www.kendallkingscott.co.uk

Scale: 1:50
Paper Size: ISO A1
Filename: 220123-Sac Elev_Bungalows-Stage 4 EXISTING.vsw
© Copyright

Do not scale this drawing

Check all dimensions and levels on site

P01 14/10/2025 EP RW Updated for NMA

Rev Date By Ap Note

Project: Gorse Ride - S73

Drawing Title: HT 1+2 v1 - Elevations (sht 2) EXISTING

Plots 143-144-145-146-147-148

Drawing Number: 250237-KKL-CP-0505

Revision: P01

