



PLOT SCHEDULE


PLOT NO.	HOUSE TYPE	HANDING	TENURE
147	HT 1	AS	Social Rent
148	HT 1	AS	Social Rent

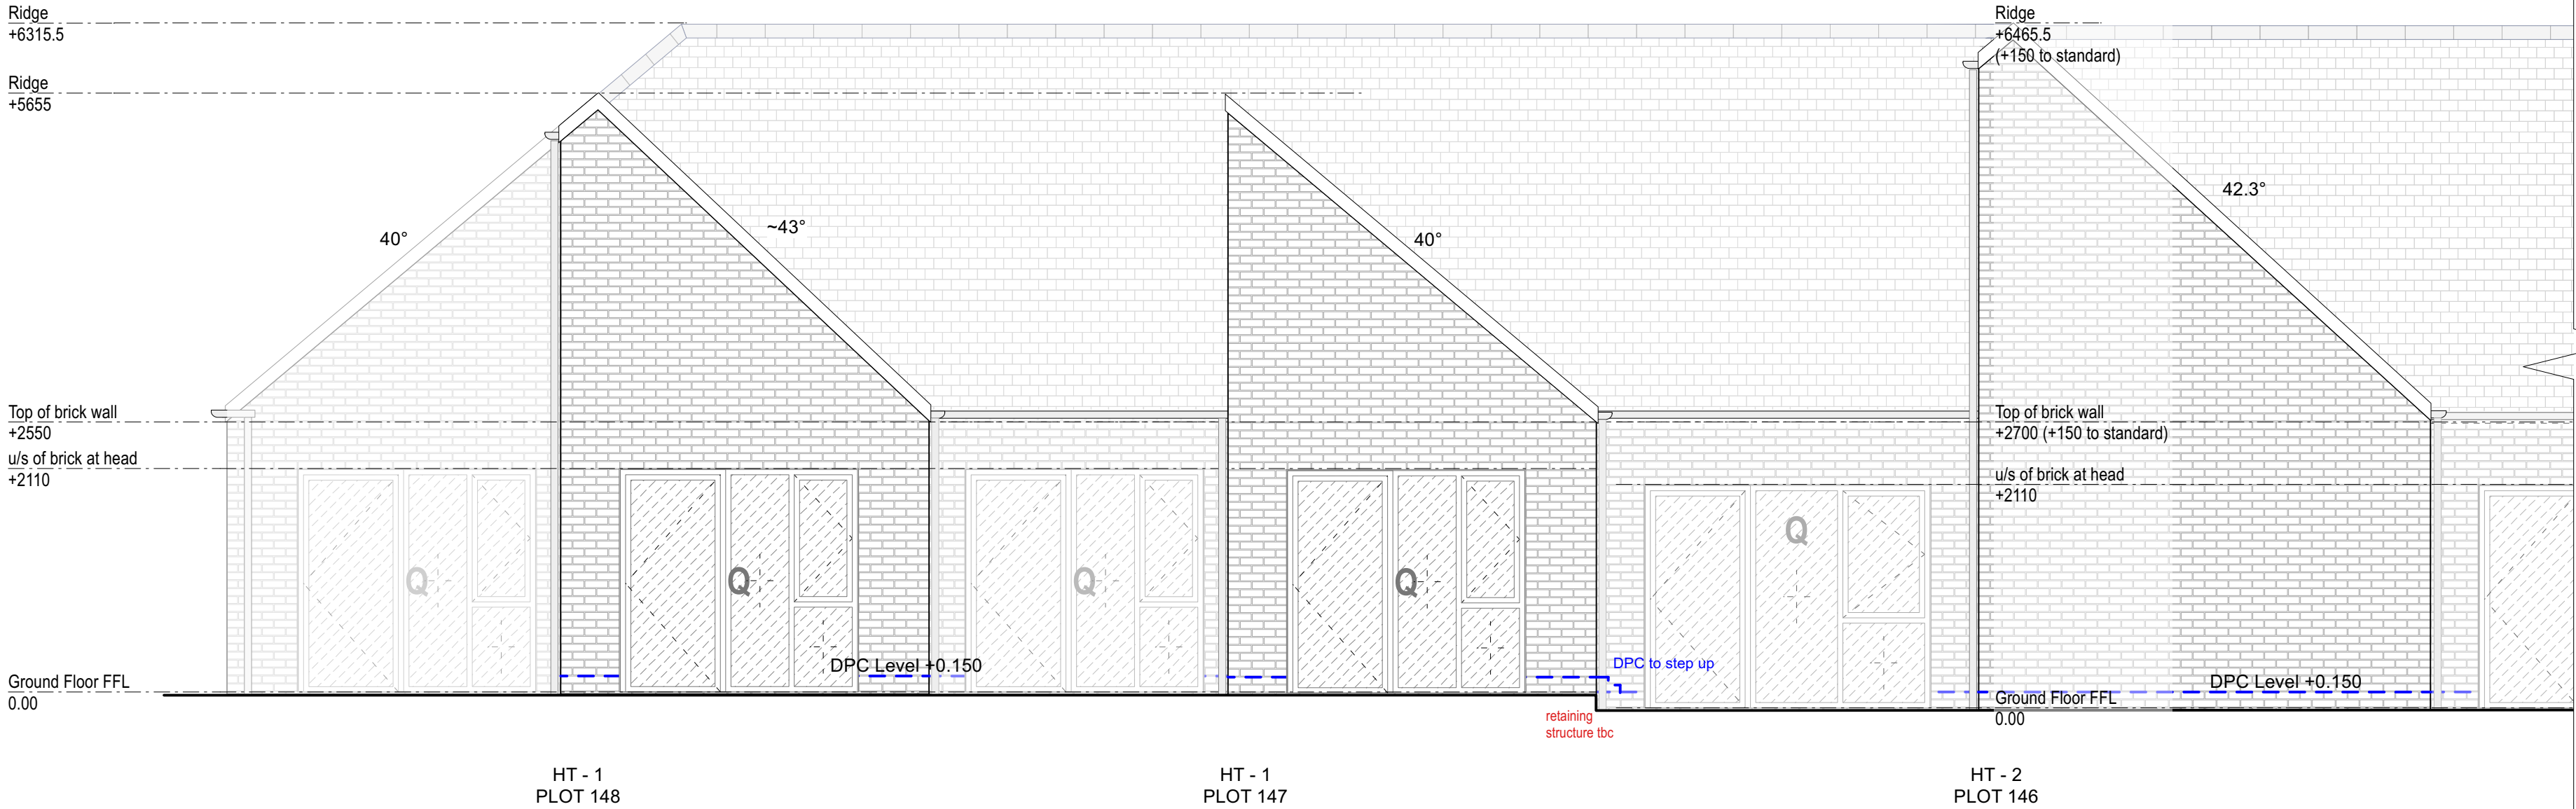


BACK ELEVATION

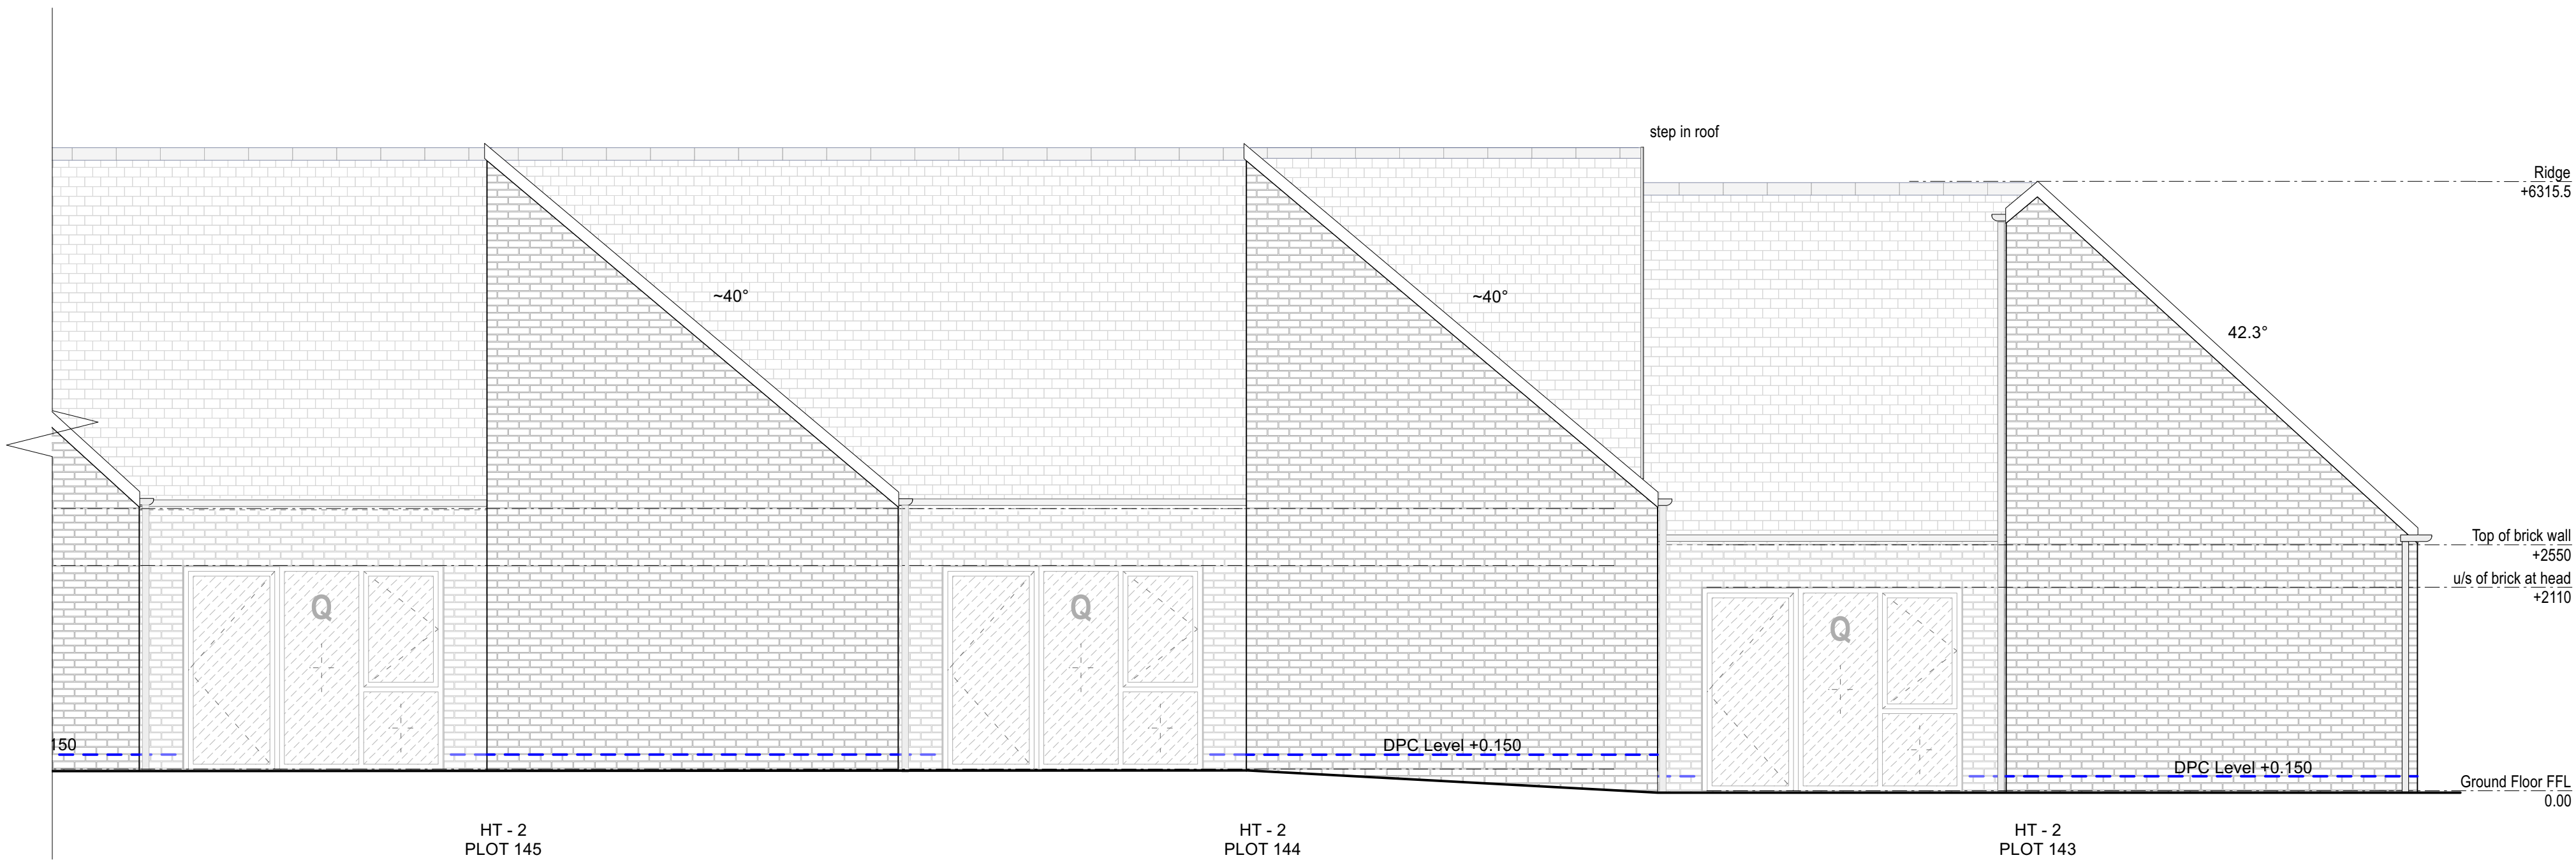

BACK ELEVATION (continued)

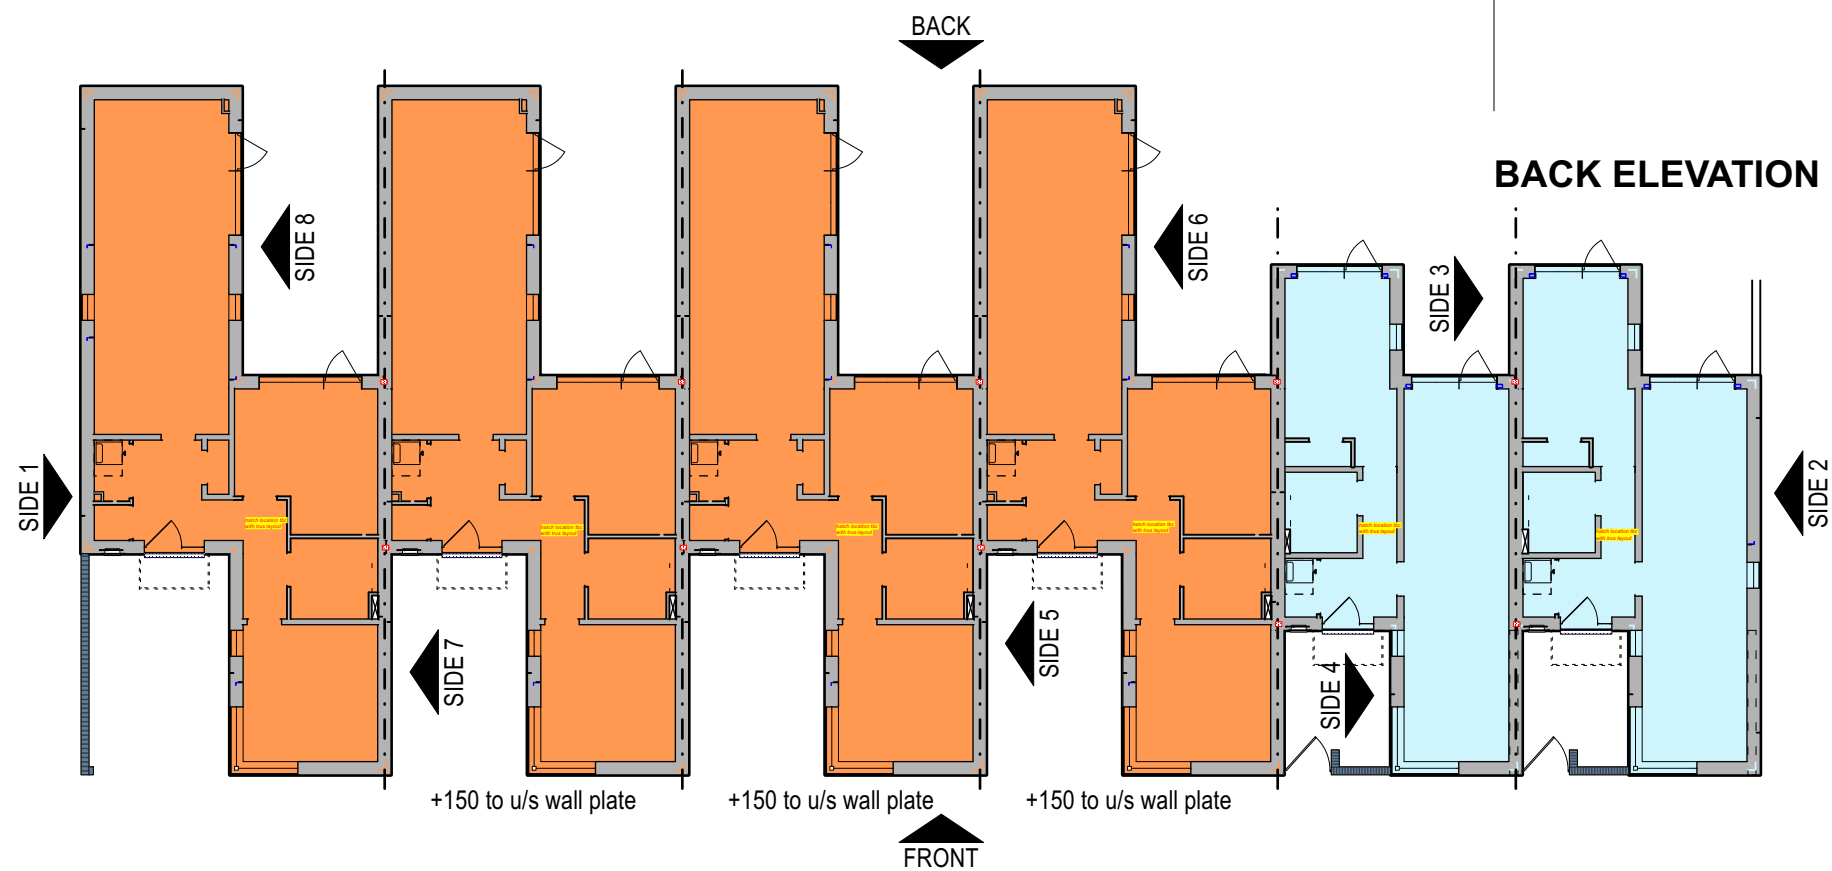

APPROVED APPLICATION

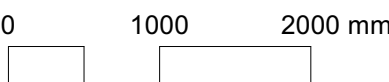

Chartered Architects
Chartered Building Surveyors
Interior Designers
CDM Services

Project: Gorse Ride - S73

Client: Wates / Wokingham Borough Council

Location: Glentworth Court, Lime Kiln Close, Stoke Gifford, Bristol BS34 8SR

Scale: 1:50

File name: 220123-Sac Elev_Bungalows-Stage 4 EXISTING.vsw

© Copyright Do not scale this drawing

P01 16/09/2025 EP LB Updated for NMA

Rev Date By Ap Note

Drawing Title

HT 1+2 v1 - Elevations (sht 1) EXISTING

Plots 143-144-145-146-147-148

Drawing Number

250237-KKL-CP-0507

Revision

P01

Only to be used on the site for which designed. The electronic transmission of design information contained in this drawing is carried out entirely at the User's risk and Kendall Kingscott Ltd. will have no liability for any errors or inaccuracies arising therefrom. The production of amended or updated information from the said design information by the User is entirely the responsibility of the User and Kendall Kingscott Ltd. shall have no responsibility in respect thereof whatsoever.