



PLOT SCHEDULE			
PLOT NO.	HOUSE TYPE	HANDING	TENURE
147	HT 1	AS	Social Rent
148	HT 1	AS	Social Rent

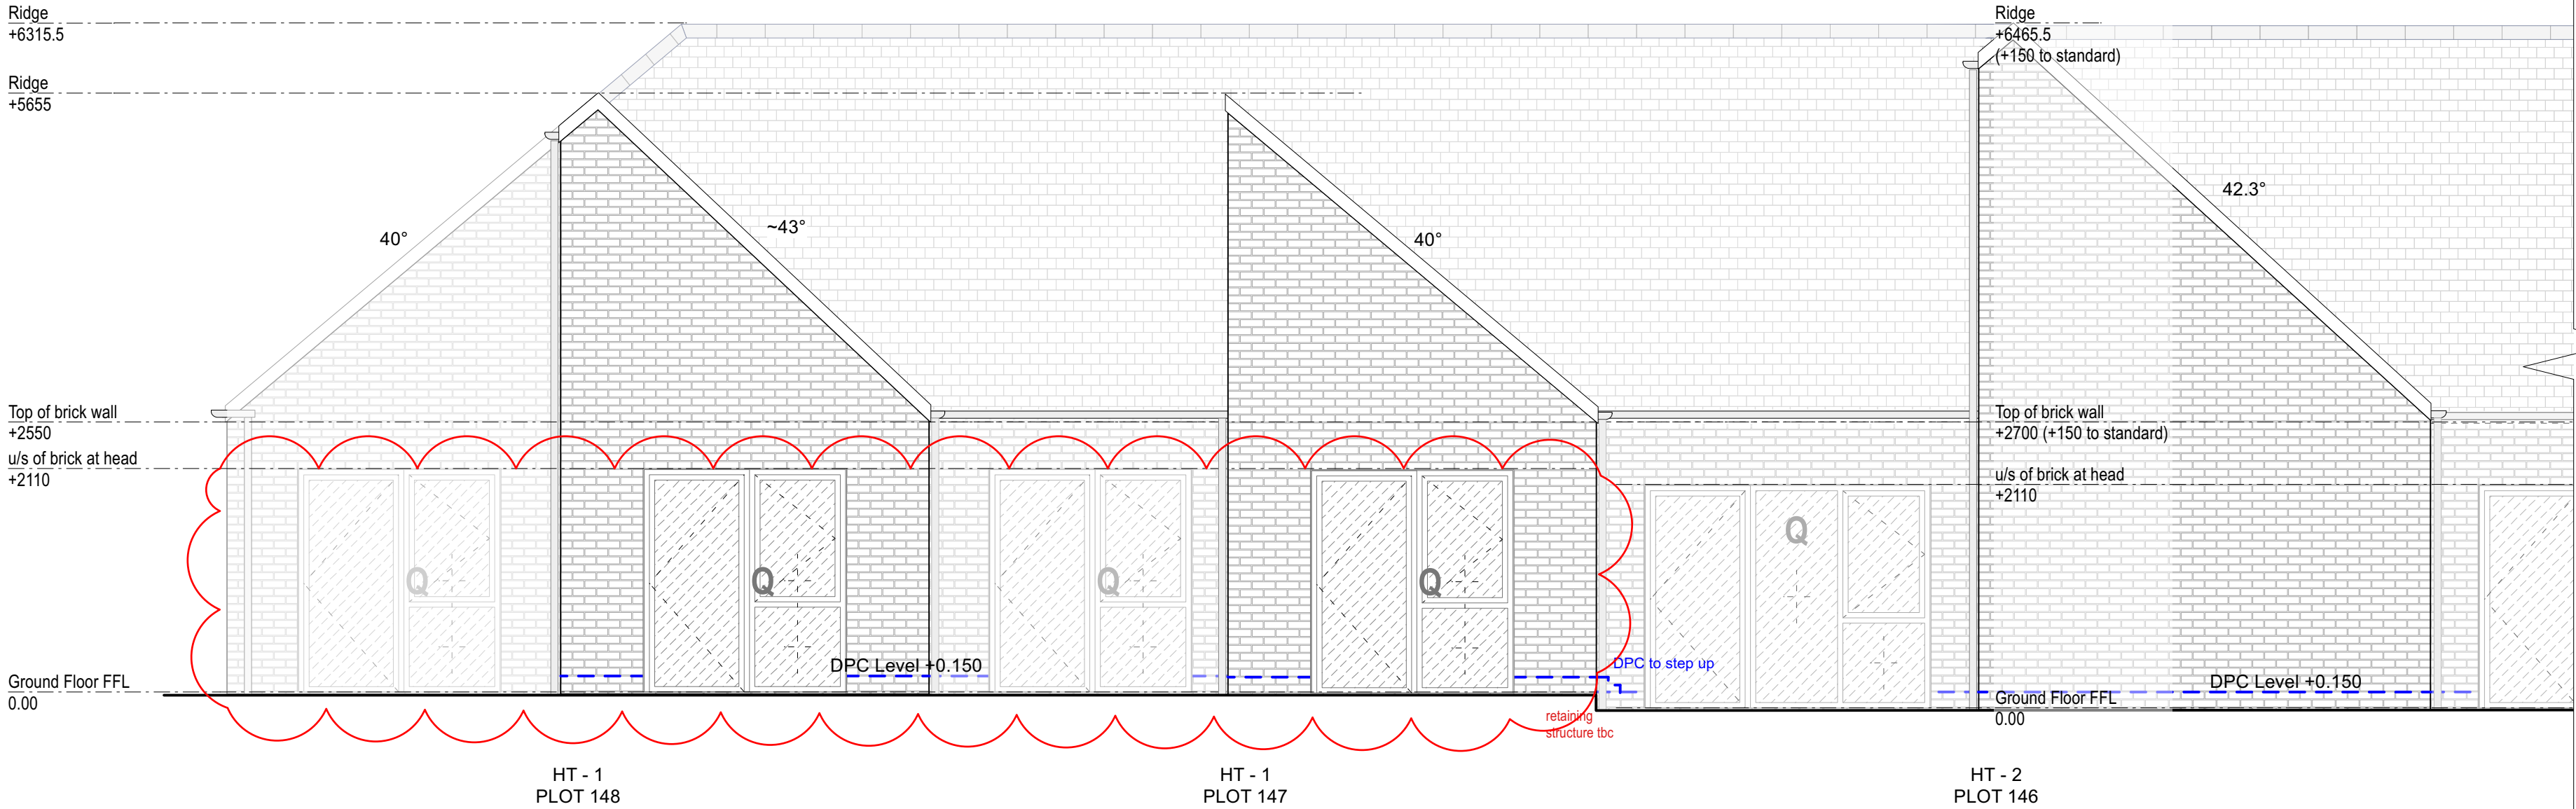

BACK ELEVATION




BACK ELEVATION (continued)

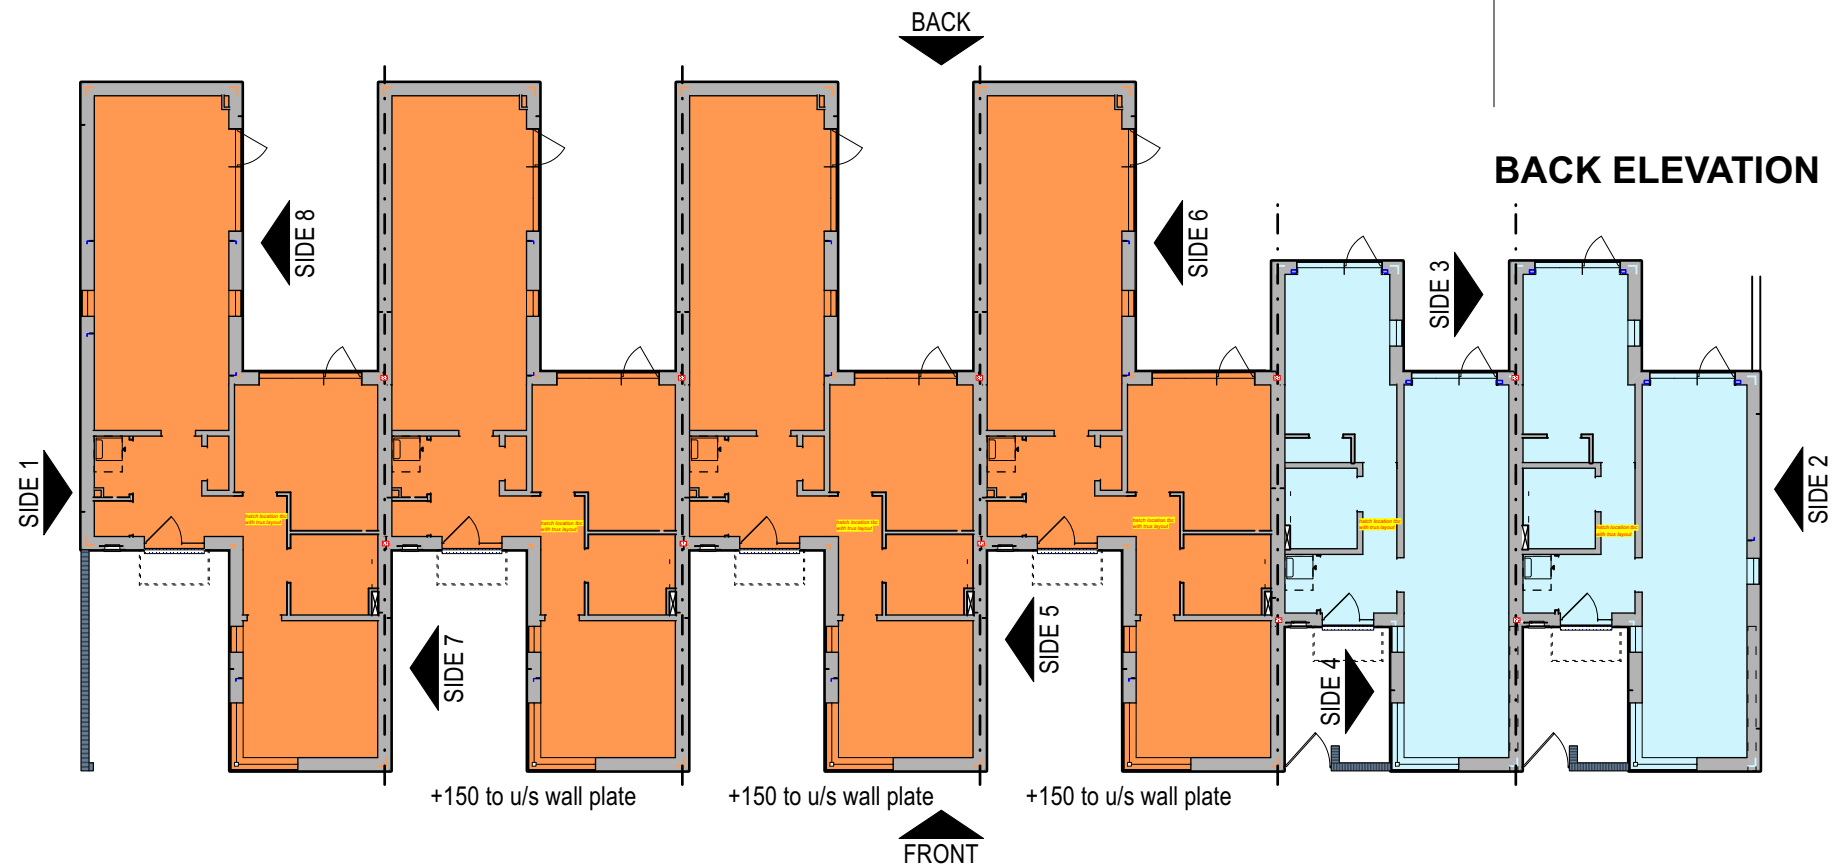

GF WINDOW WIDTH REDUCED TO 1922.5MM

PROPOSED APPLICATION

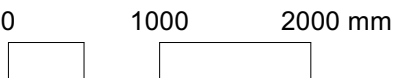

 **Kendall Kingscott**

Chartered Architects
Chartered Building Surveyors
Interior Designers
CDM Services

Project: Gorse Ride - S73
Client: Wates / Wokingham Borough Council

Glentworth Court, Lime Kiln Close
Stoke Gifford, Bristol BS34 8SR
+44 (0)117 931 2302
www.kendallkingscott.co.uk

Scale: 1:50
Paper Size: ISO A1
Filename: 220123-Sac Elev_Bungalows-Stage 4 PROPOSED v01
© Copyright

Do not scale this drawing

Check all dimensions and levels on site

P01	16/09/2025	EP	LB	HT1, GF window width reduced with to 1922.5mm
C01	22/09/2023	JU	JA	Construction Issue
Rev	Date	By	Ap	Note
Drawing Title				HT 1+2 v1 - Elevations (sht 1) PROPOSED Plots 143-144-145-146-147-148
Drawing Number				250237-KKL-CP-0508
Revision				P01