



PLOT SCHEDULE			
PLOT NO.	HOUSE TYPE	HANDING	TENURE
143	HT 2	AS	Social Rent
144	HT 2	AS	Social Rent
145	HT 2	AS	Social Rent
146	HT 2	AS	Social Rent
147	HT 1	AS	Social Rent
148	HT 1	AS	Social Rent

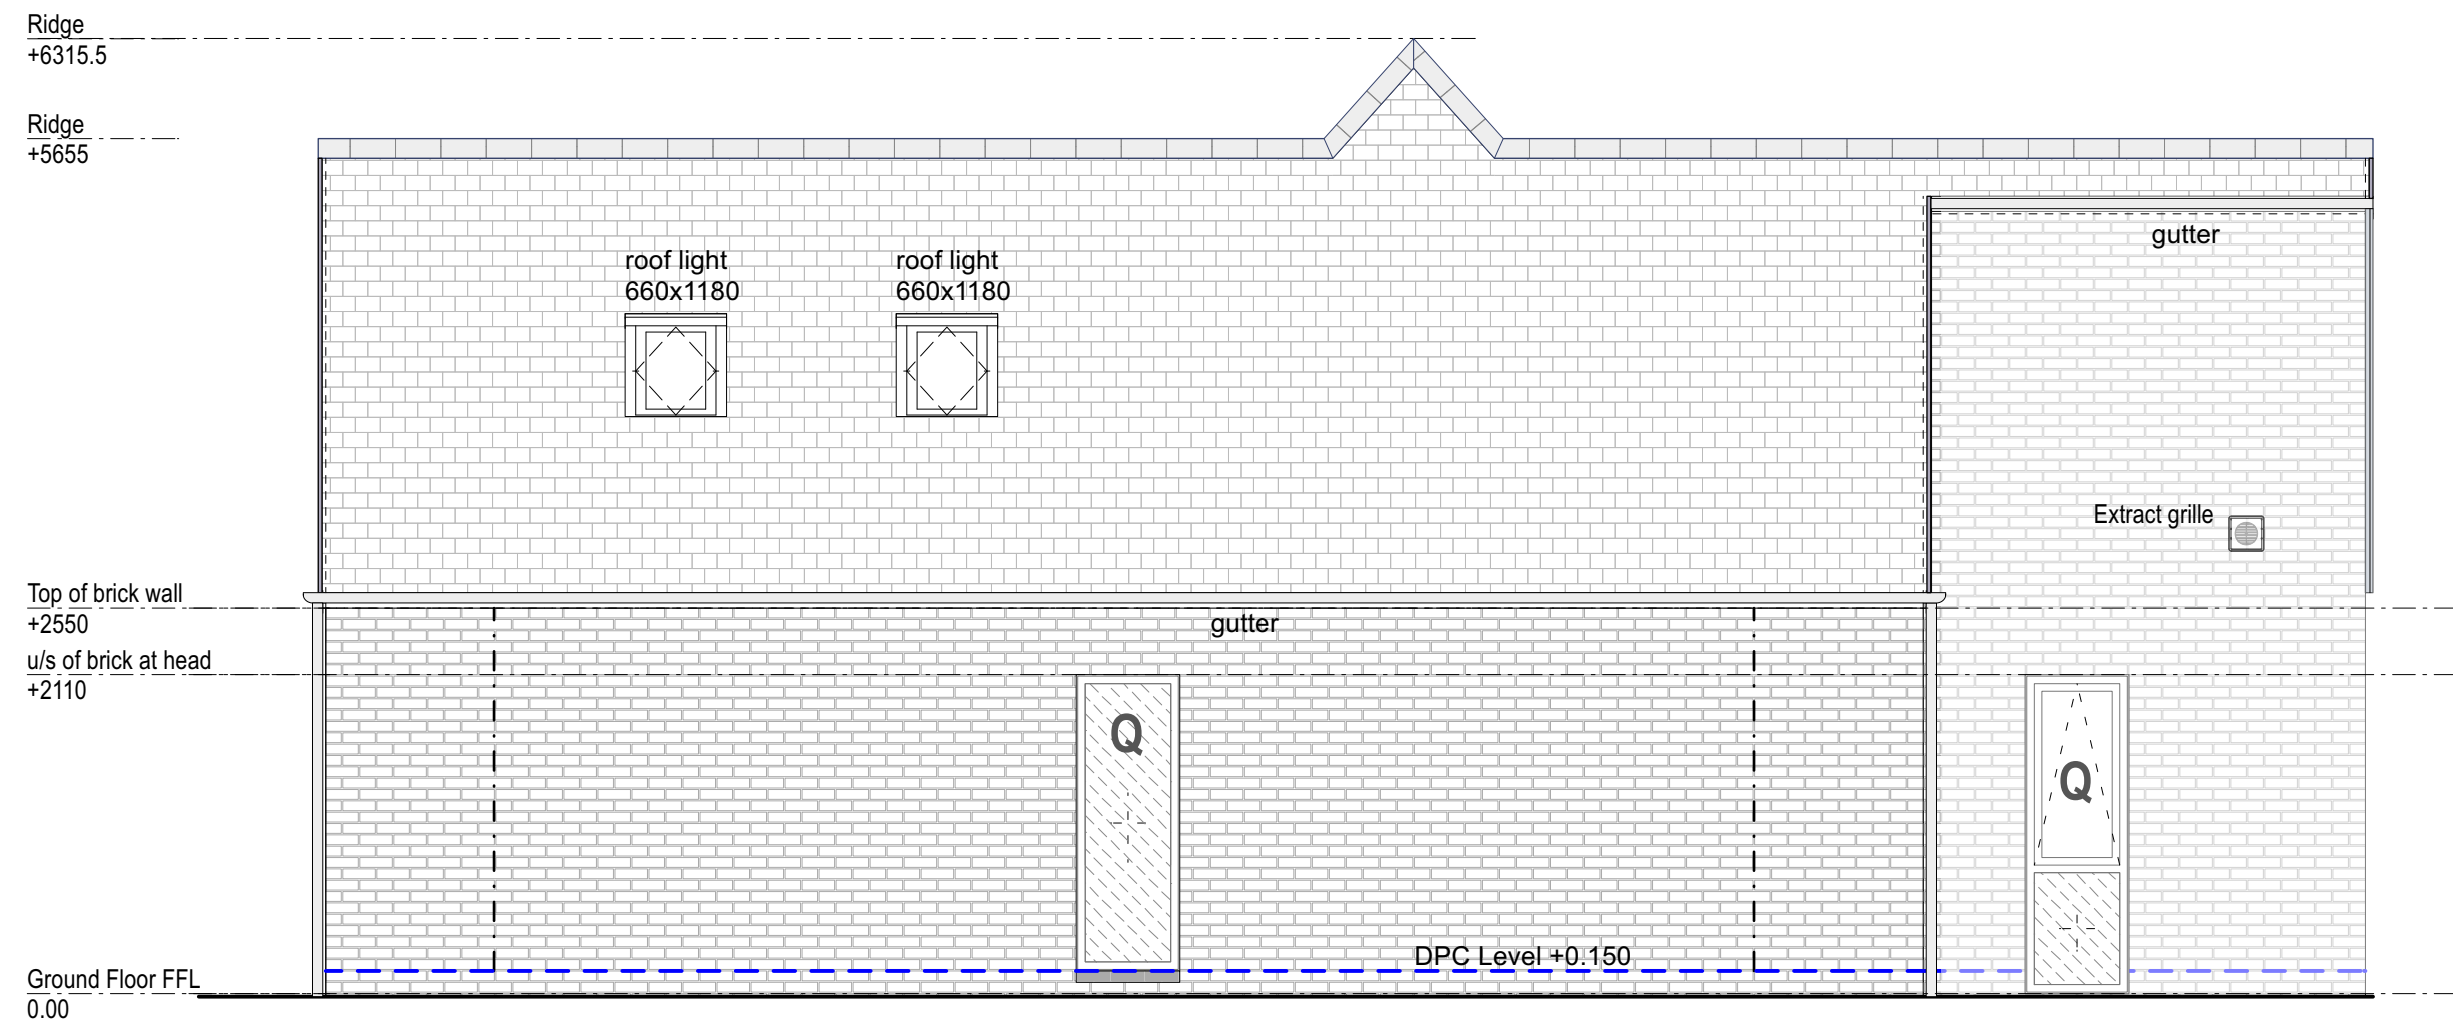

PLOT 148

SIDE ELEVATION 2 (HT 1)

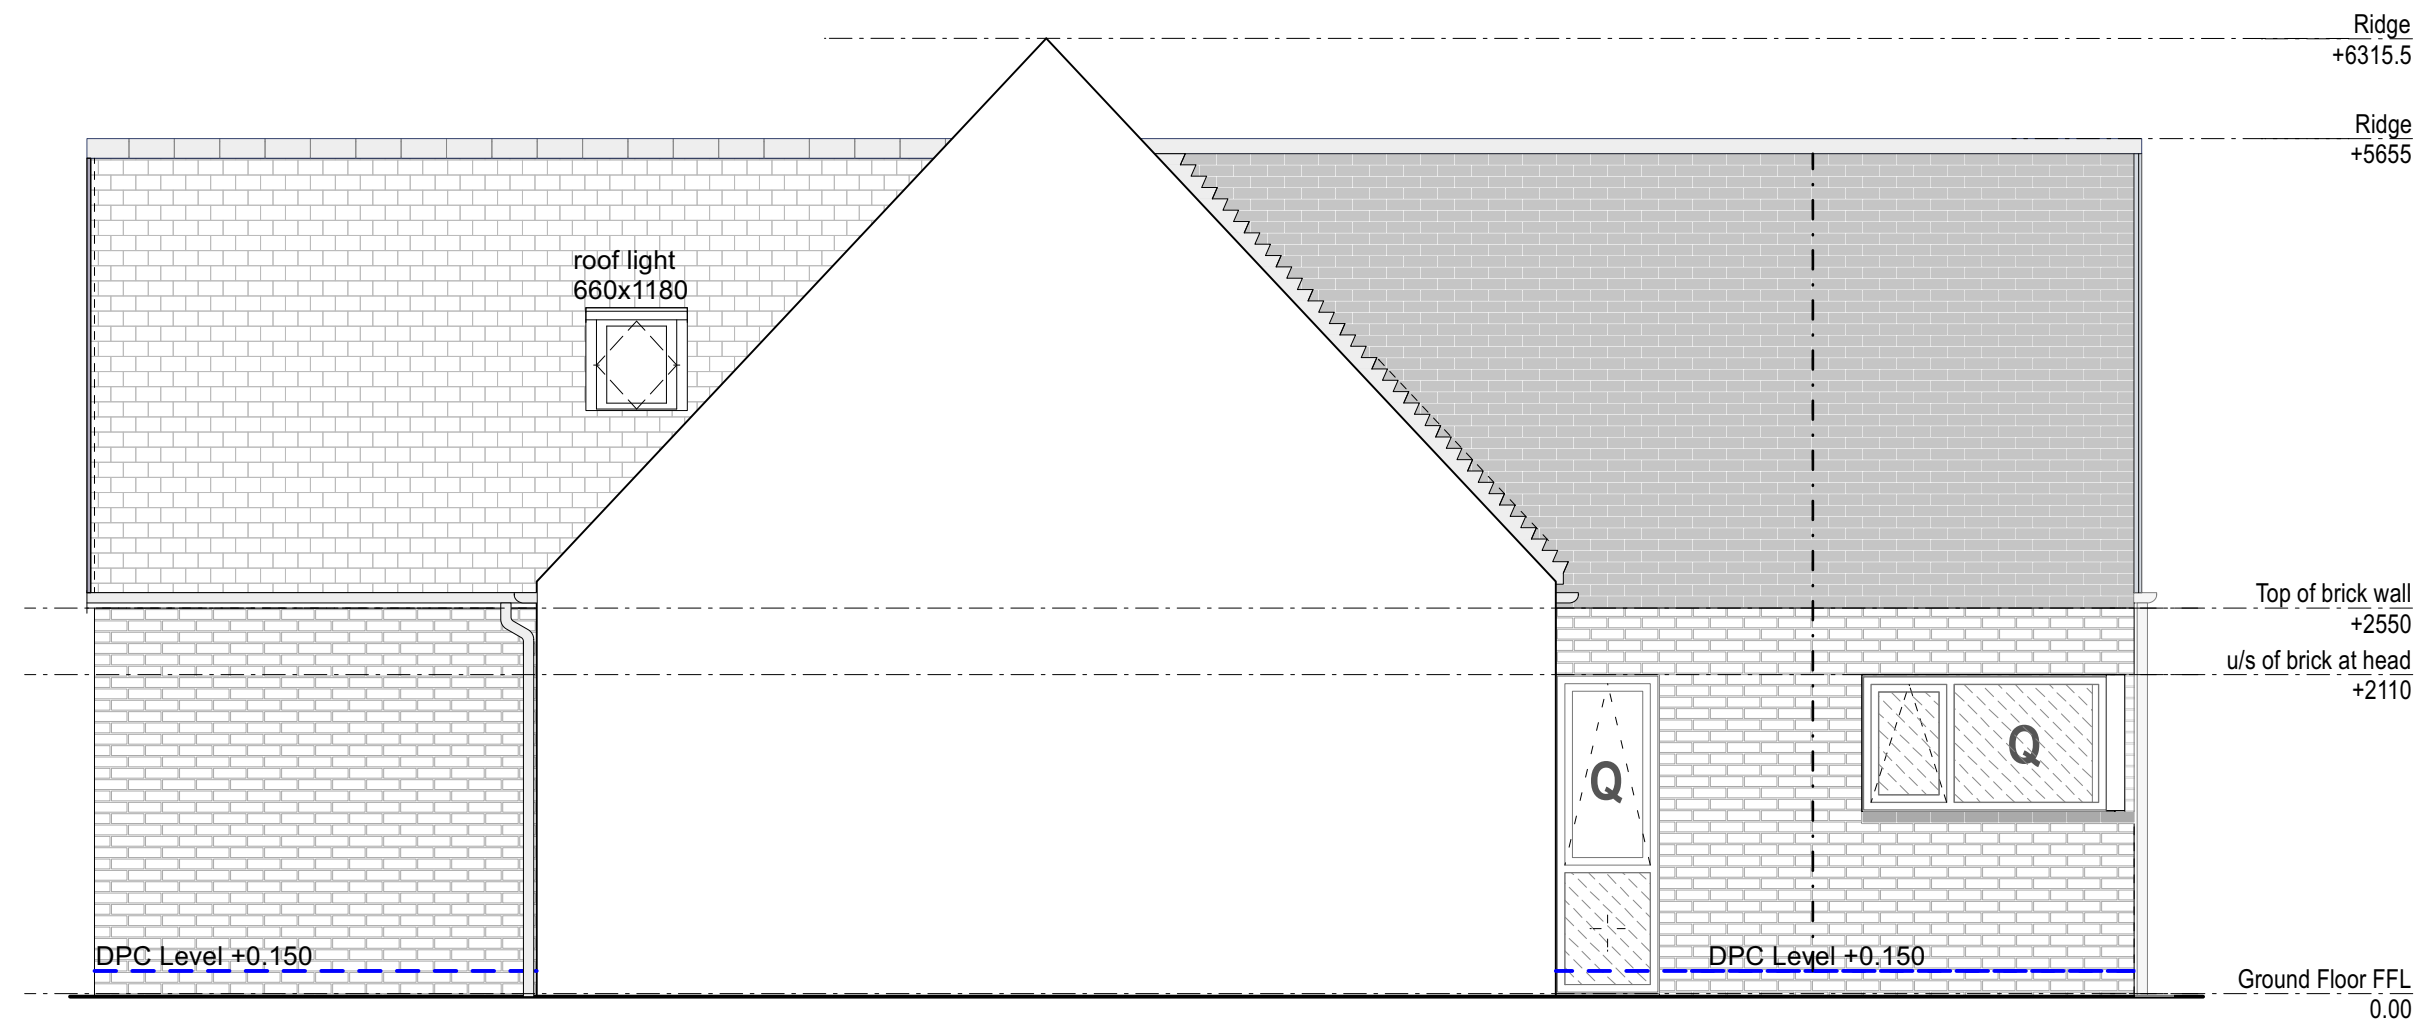


PLOTS 147 / 148

SIDE ELEVATION 3 (HT 1)


PLOTS 147 / 148

SIDE ELEVATION 4 (HT 1)

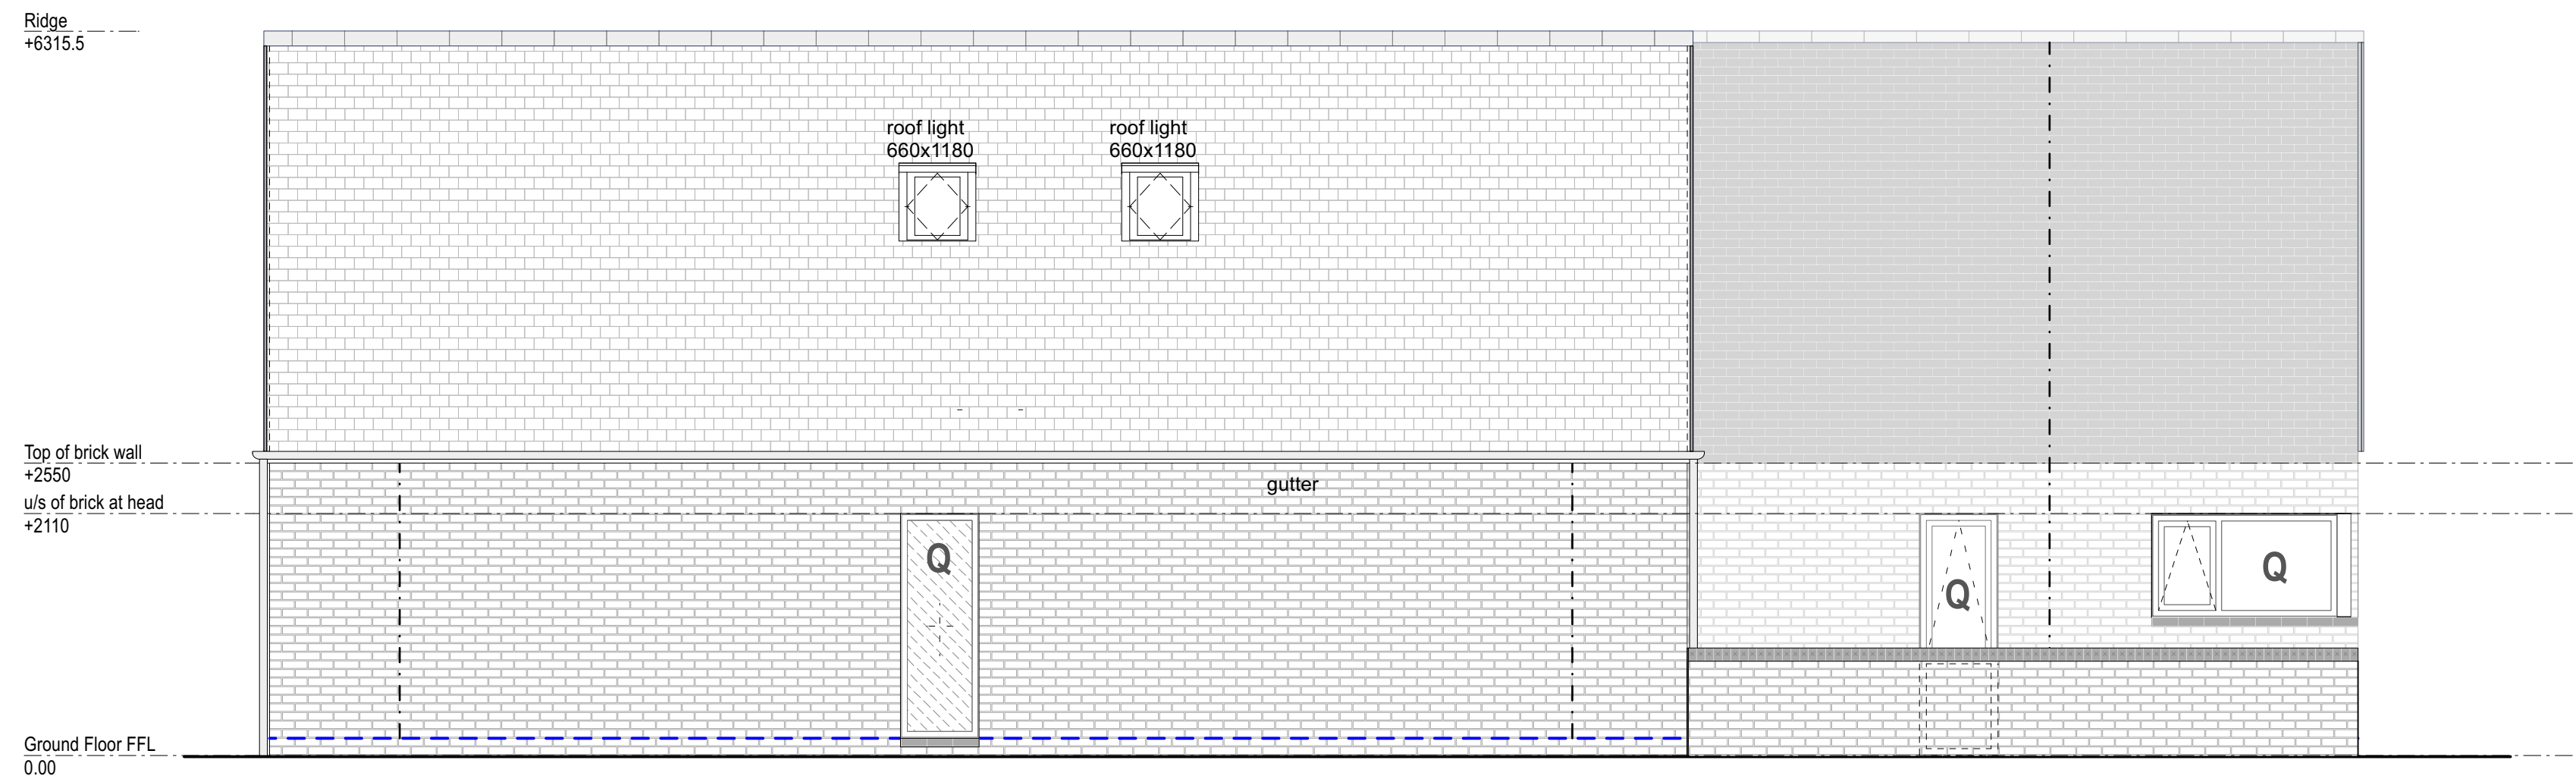

HT - 2
PLOT 143

SIDE ELEVATION 1 (HT 2)

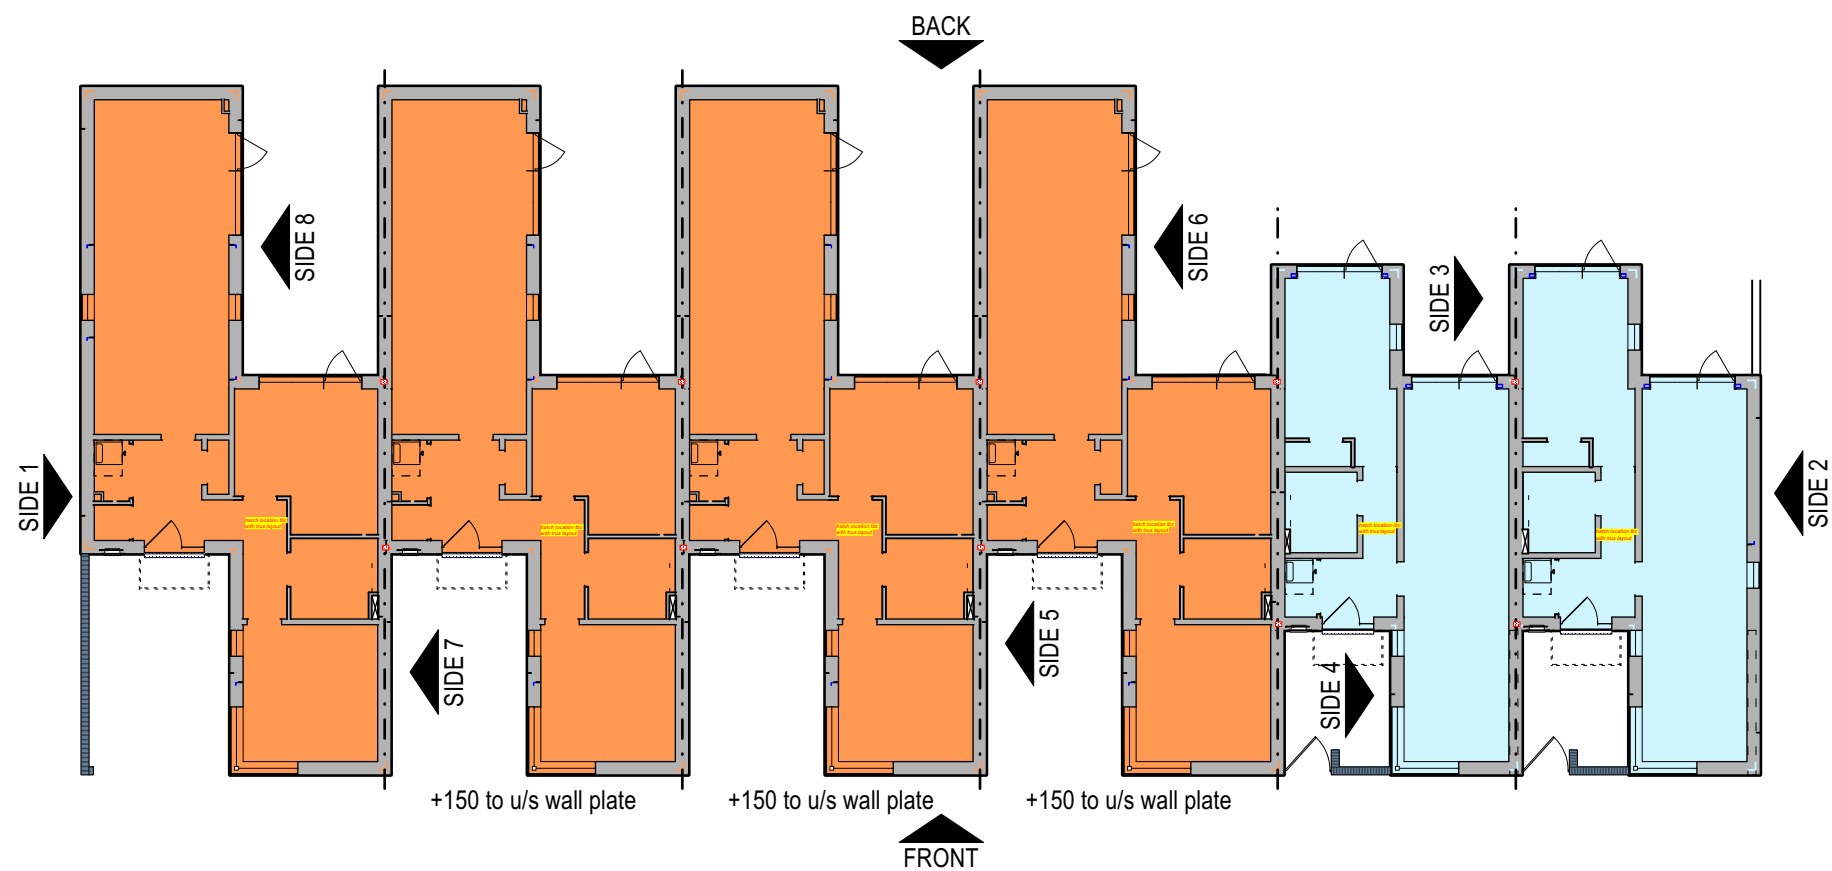

Chartered Architects
Chartered Building Surveyors
Interior Designers
CDM Services

Glentworth Court, Lime Kiln Close
Stoke Gifford, Bristol BS34 6SR

+44 (0)117 931 2382
www.kendallkingscott.co.uk

Project
Gorse Ride - S73

Client
Wates / Wokingham Borough Council

Scale: Paper Size: Filename: 1:50 ISO A1 220123-Sac Elev_Bungalows-Stage 4 EXISTING.vsw

© Copyright Do not scale this drawing

P01 13/10/2025 EP RW Updated for NMA

Rev Date By Ap Note


Drawing Title
HT 1+2 v1 - Elevations (sht 3) EXISTING
Plots 143-144-145-146-147-148

Drawing Number

250237-KKL-CP-0509

Revision

P01

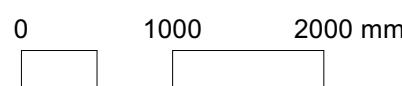

Only to be used on the site for which designed. The electronic transmission of design information contained in this drawing is carried out entirely at the User's risk and Kendall Kingscott Ltd. will have no liability for any errors or inaccuracies arising therefrom. The production of amended or updated information from the said design information by the User is entirely the responsibility of the User and Kendall Kingscott Ltd. shall have no responsibility in respect thereof whatsoever.