


PLOT SCHEDULE			
PLOT NO.	HOUSE TYPE	HANDING	TENURE
143	HT 2	AS	Social Rent
144	HT 2	AS	Social Rent
145	HT 2	AS	Social Rent
146	HT 2	AS	Social Rent
147	HT 1	AS	Social Rent
148	HT 1	AS	Social Rent

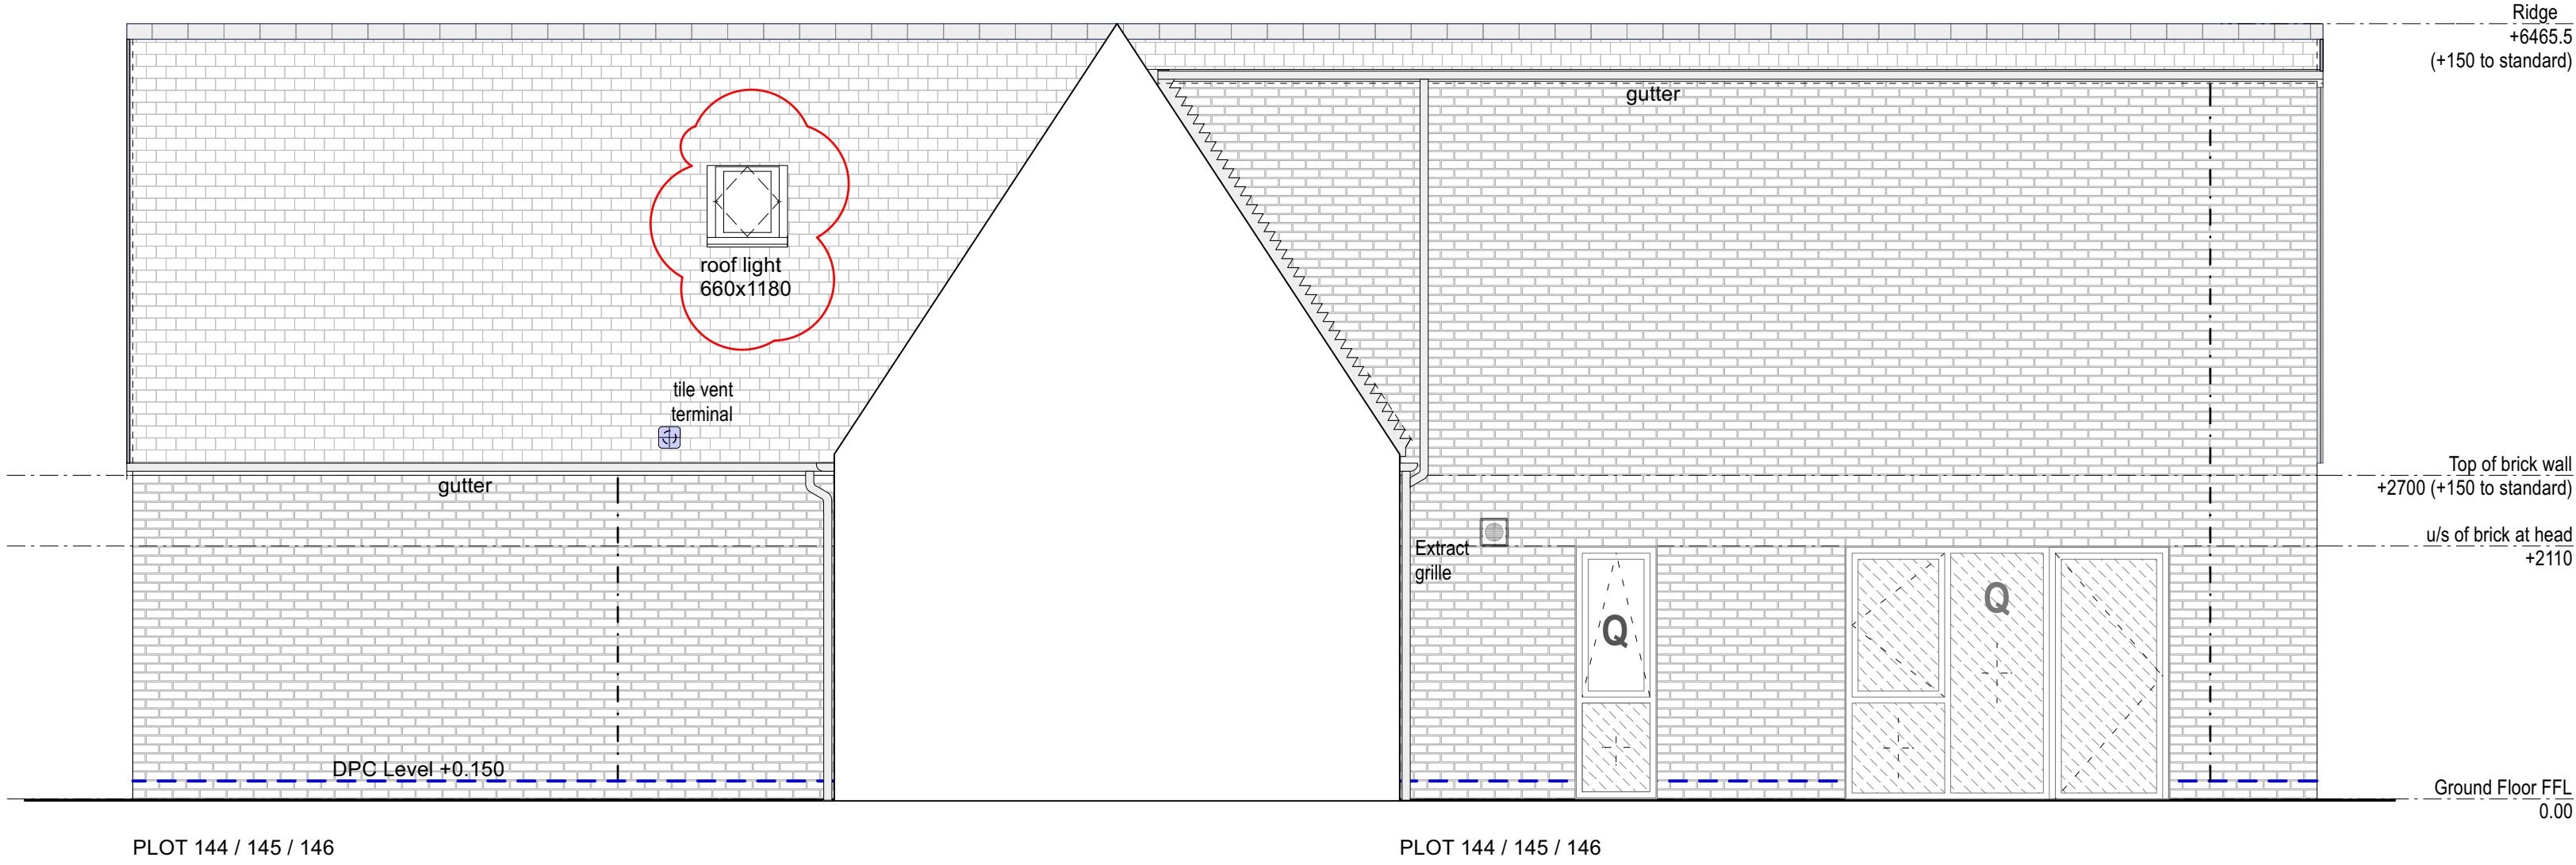


PLOT 144 / 145 / 146

PLOT 144 / 145 / 146

SIDE ELEVATION 5 (HT 2)

SIDE ELEVATION 6 (HT 2)

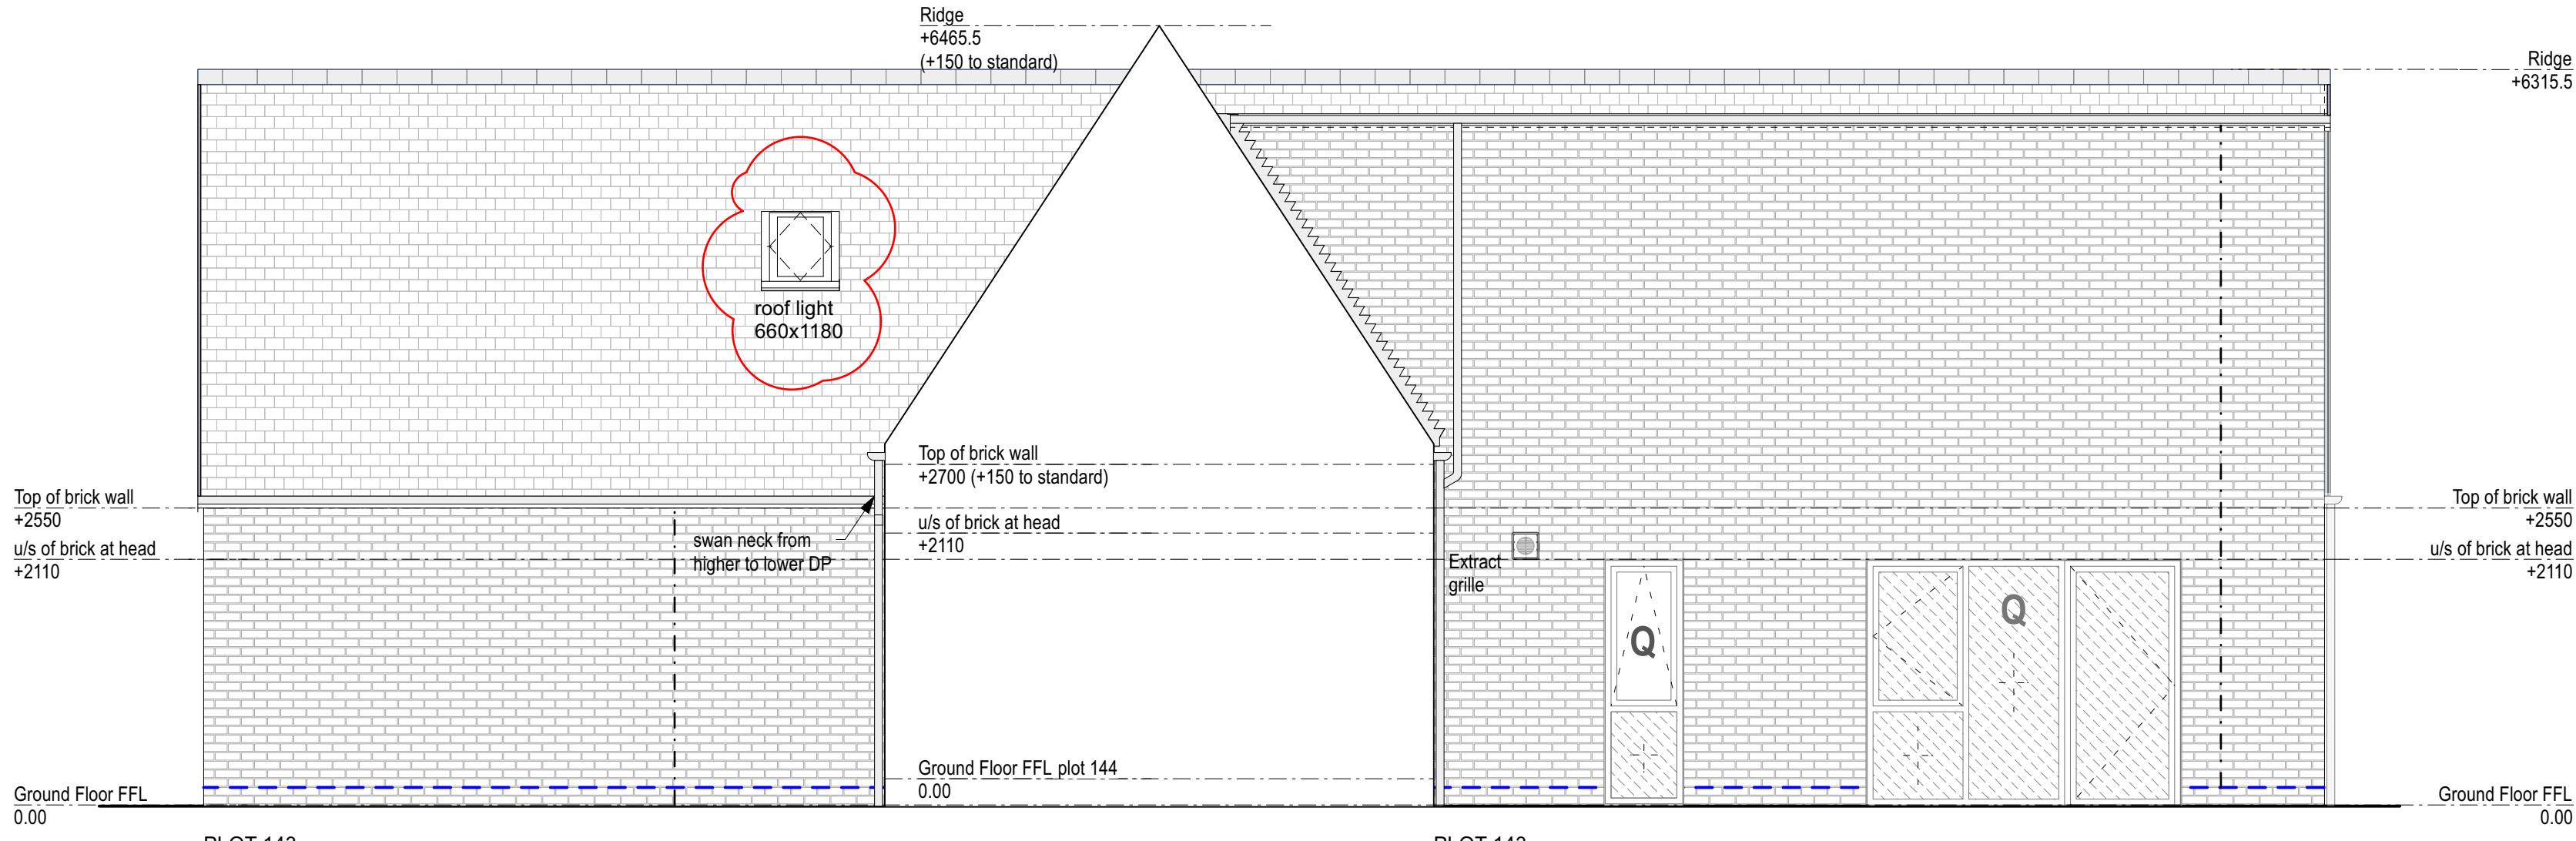


PLOT 143


PLOT 143

SIDE ELEVATION 7 (HT 2)

SIDE ELEVATION 8 (HT 2)

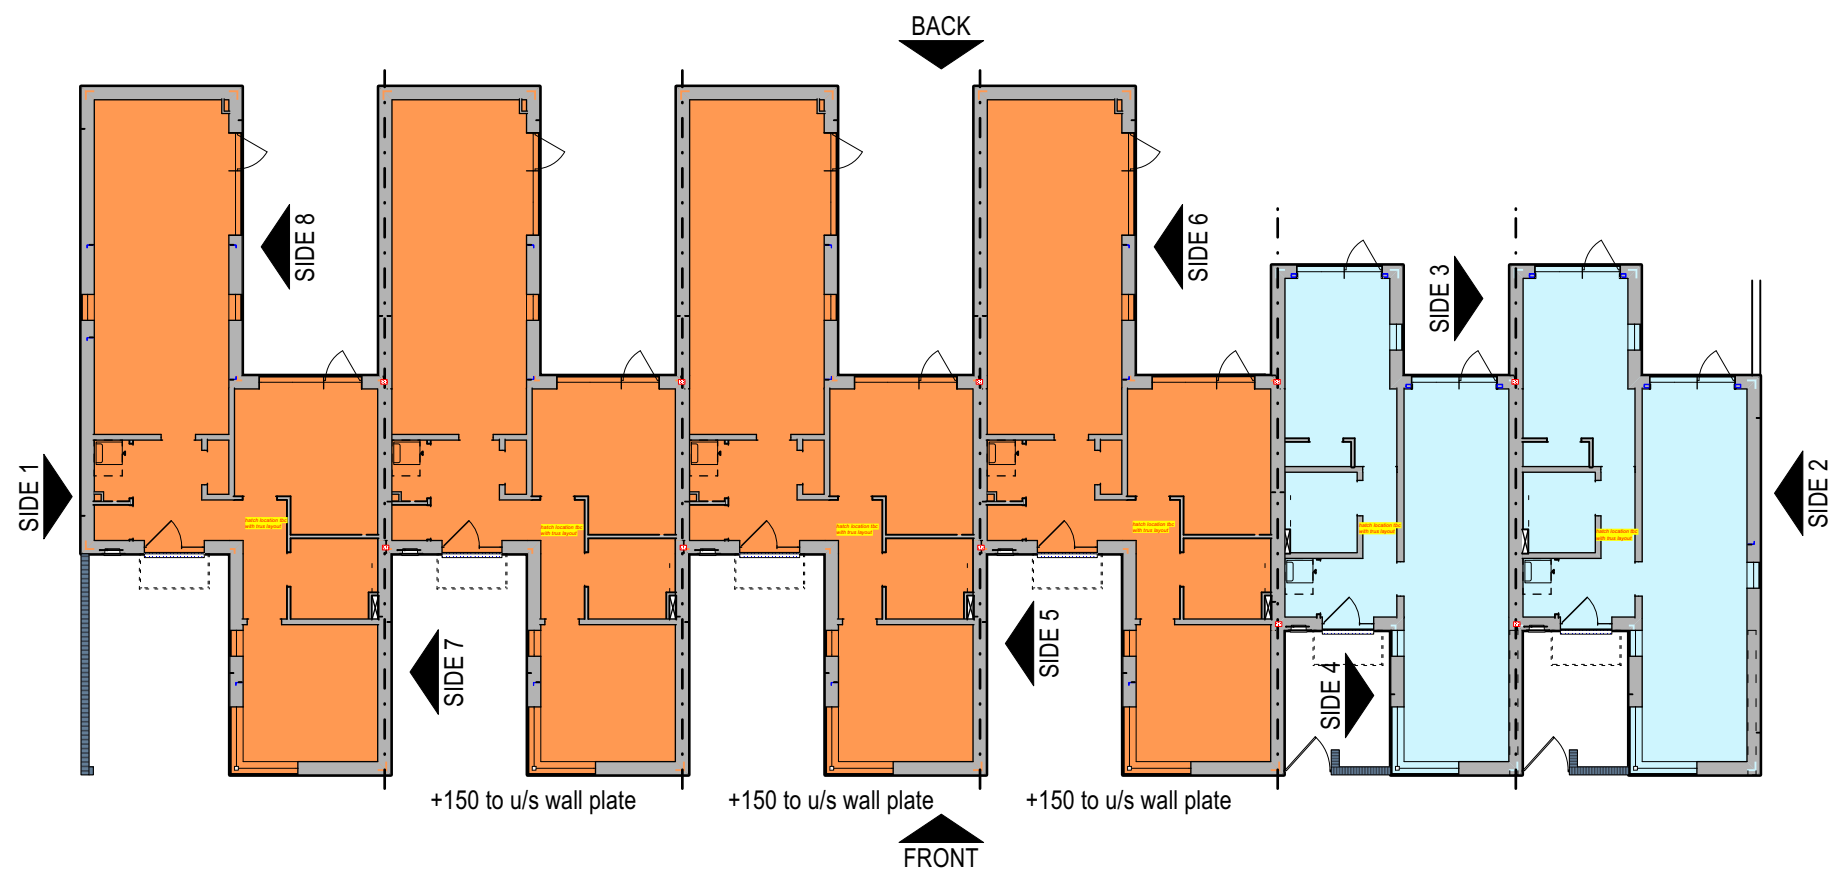

HT1 ROOF LIGHTS OMITTED + HT2 ROOF LIGHTS ALTERED

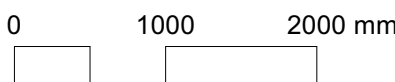

Chartered Architects
Chartered Building Surveyors
Interior Designers
CDM Services

Glentworth Court, Lime Kiln Close
Stoke Gifford, Bristol BS34 8SR

+44 (0)117 931 2362
www.kendallkingscott.co.uk

Project
Gorse Ride - S73

Client
Wates / Wokingham Borough Council

Scale
1:50

Paper Size
ISO A1

Filename
220123-Sac Elev_Bungalows-Stage 4 PROPOSED.vsd

© Copyright
Do not scale this drawing

P01 13/10/2025 EP RW HT1 roof lights omitted, HT2 rooflights altered
C01 22/09/2023 JU JA First Issue
Rev Date By Ap Note

Drawing Title
HT 1+2 v1 - Elevations (sht 4) PROPOSED
Plots 143-144-145-146-147-148

Drawing Number
250237-KKL-CP-0512

Revision
P01

Only to be used on the site for which designed. The electronic transmission of design information contained in this drawing is carried out entirely at the User's risk and Kendall Kingscott Ltd. will have no liability for any errors or inaccuracies arising therefrom. The production of amended or updated information from the said design information by the User is entirely the responsibility of the User and Kendall Kingscott Ltd. shall have no responsibility in respect thereof whatsoever.