
## PLOT SCHEDULE: FFL

| PLOT NO. | FF LEVEL |
|---|---|
| 119 | FFL 65.225 |
| 120 | FFL 65.225 |
| 121 | FFL 65.225 |
| 122 | FFL 65.250 |
| 123 | FFL 65.250 |
| 124 | FFL 65.250 |
| 151 | FFL 66.300 |
| 152 | FFL 66.300 |
| 153 | FFL 66.300 |
| 240 | FFL 67.450 |
| 241 | FFL 67.450 |
| 242 | FFL 67.375 |

## PLOT SCHEDULE

| PLOT NO. | HOUSE TYPE | HANDING | TENURE |
|---|---|---|---|
| 119 | HT3 | AS | Social Rent |
| 120 | HT3 | AS | Social Rent |
| 121 | HT3 | AS | Social Rent |
| 122 | HT3 | AS | Social Rent |
| 123 | HT3 | AS | Social Rent |
| 124 | HT3 | AS | Social Rent |
| 151 | HT3 | AS | Social Rent |
| 152 | HT3 | AS | Social Rent |
| 153 | HT3 | AS | Social Rent |
| 240 | HT3 | AS | Social Rent |
| 241 | HT3 | AS | Social Rent |
| 242 | HT3 | AS | Social Rent |

# SUBSTRUCTURE

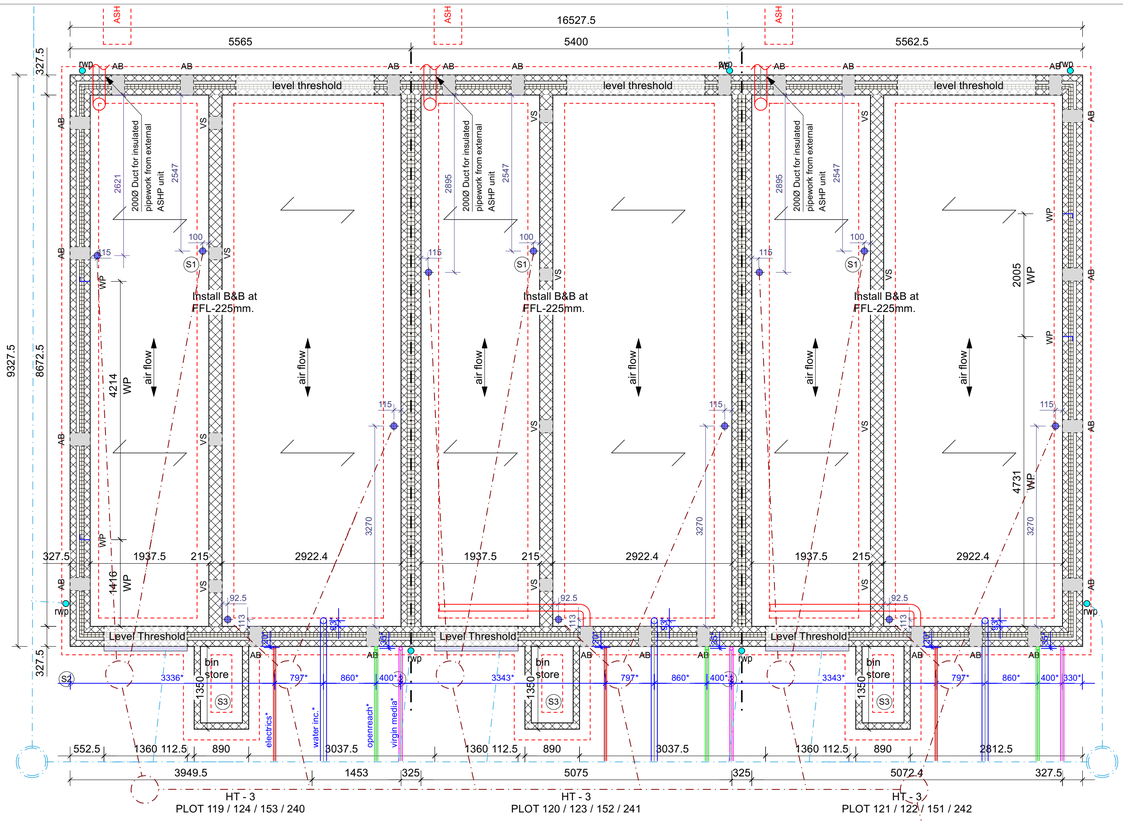


## Annotation Substructure

- S1 drain capped to u/s screed for future use
- S2 Ground vent box; refer to drwg. 700399-KKL-ZZ-00-DR-A-1206
- S3 foundation to bin store: refer to SE drawing STN-00-XX-DR-S-5003

*Services:
for details of services and dimensions
please refer to DesignBrook Ltd drawings

## KEY to plan drawings

SUBSTRUCTURE
- 100mm concrete blockwork (compressive strength to SE design) F10
- 50mm cavity
- 75mm insulation F30
- 100mm concrete blockwork (compressive strength to SE design) F10

EXTERNAL WALL
- 102.5mm brick (multi stock / blue; refer to elevations) F10
- 50mm cavity
- 75mm insulation F30
- 100mm Aerated Concrete blockwork (compressive strength to SE design) F10
- 12.5mm Plasterboard by Siniat on 12.5mm dabs K10

BIN STORE ENCLOSURE
- 102.5mm single skin brick (multi stock / blue; refer to elevations) F10 with corduroy detail tbc

GARDEN WALL
- 215mm Flemish bond brick leaf (multi-stock brick) with solid header brick laid face down (blue brick) F10

**Refer to elevations for locations of corduroy detail**

PARTY WALL CONSTRUCTION
- 100mm medium dense blockwork F10
- 125mm insulation (full fill) F30
- 100mm medium dense blockwork F10
- 12.5mm plasterboard and skim by Siniat on dabs to both sides K10 / Siniat pack

INTERNAL PARTITION
- 140mm medium dense blockwork (1450kg/m3) F10, to SE specification
- 12.5mm Plasterboard and skim by Siniat on dabs to both sides K10 / Siniat pack

INTERNAL PARTITION
- 100mm medium dense blockwork (1450kg/m3) F10, to SE specification
- 12.5mm Plasterboard and skim by Siniat on dabs to both sides K10 / Siniat pack

INTERNAL PARTITION
Non-loadbearing 70mm or 100mm metal partition system with 12.5mm Plasterboard and skim by Siniat on both sides. Between bedrooms or rooms containing a WC to incorporate 25mm isover acoustic partition roll (apr 1200). Refer to Siniat pack

30 REI fire rated floor/partition/ceiling (3-storey houses)
30 R / 15 EI fire rated floor/ceiling (2-storey houses and bungalows)
60 REI minutes fire rated compartment

WP L WP — WIND POSTS refer to drawing 330510523-STN-00-XX-DR-S-5004

AB / SV — Substructure AB: AirBrick as specified / Ventilation to sleeper walls 150mm openings
Superstructure: to provide a minimum of 4000mm2 equivalent free area / t/o brick in line with window head

MJ — MOVEMENT JOINTS
note: Locations are subject to approval from the Structural Engineer

Soil + vent pipe / stub stack; details to M&E drawings and specification

Extract Ductwork in Floor Joist/Ceiling void - Circle indicates grille in ceiling
NB: Locations are subject to approval from the M&E Engineers

for external wall penetration details refer to drawings 700399-KKL-ZZ-00-DR-A-2102 and 2103

steelwork / heavy duty lintel - refer to SE drawings and details in conjunction with specialist's design

indicates trimmer in floor OR timber girder truss to roof within ceiling void; no downstand within the room - to specialist design and detail

padstones - refer to SE details; top = u/s of steels = u/s of truss = 2570 above FFL

Heating pipework in floor below
Heating pipework in ceiling above
ASHP pipework in floor below
ASHP pipework in ceiling above
→ refer to Designbrook information


span direction of b&b floor

span direction of joists / trusses above

Below ground surface drainage
Below ground foul drainage
→ refer to Stantec information

PROPOSED APPLICATION

# GROUND FLOOR

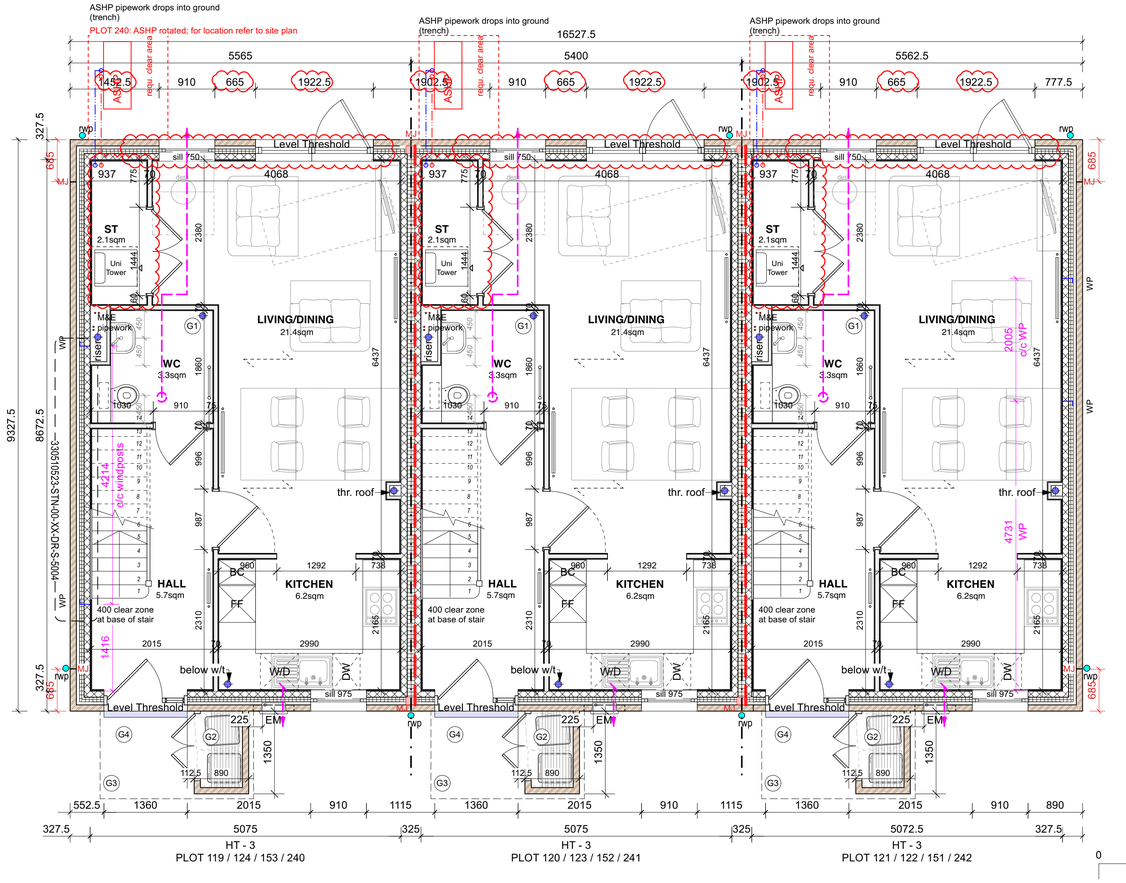


## Annotation Ground Floor

- G1 drain capped to u/s screed for future use
- G2 Bin store:
  Timber door set;
  Shelving for rec. bags above bins.
  Refer to drwg.
  700399-KKL-ZZ-00-DR-A-2105
- G3 Porch & Level Access
  Canopy size appr. 2565mm x 1430mm
- G4 Threshold drain

Sanitary Information: refer to drawing series 700399-KKL-ZZ-ZZ-DR-A-7400
Kitchen Information: refer to supplier's drawing (Symphony Kitchens)


Kendall Kingscott
Chartered Architects
Chartered Building Surveyors
Interior Designers
CDM Services
Glentworth Court, Lime Kiln Close
Stoke Gifford, Bristol BS34 8SR
+44 (0)117 931 2062
www.kendallkingscott.co.uk


| Rev | Date | By | Ap | Note |
|---|---|---|---|---|
| P01 | 15/10/2025 | EP | RW | Window amendement on GF + FF |
| NYI | NYI | JY | RW | Spare duct removed. Foul and surface water drainage added. ASHP piping taken under ground. Wind posts taken down to foundation. Bin store foundations revised. Vent pots removed and replaced with pipe extended telescopic vent. |

Project: Gorse Ride - S73
Client: Wates / Wokingham Borough Council
Drawing Title: HT3 v1 - Plans Substr. & GF
Plots 119-124,151-153, 240-242
Drawing Number: 250237-KKL-HT3-0304
Scale: 1:50 | Paper Size: ISO A1 | Filename: 220123-HT3,6-Stage 4 PROPOSED.vwxLANNING
Purpose/Status: Check all dimensions and levels on site
Revision: P01


© Copyright Do not scale this drawing
Only to be used on the site for which designed. The electronic transmission of designs/information contained in this drawing is carried out entirely at the User's risk and Kendall Kingscott Ltd. will have no liability for any errors or inaccuracies arising therefrom. The production of amended or updated information from the said designs/information by the User is entirely the responsibility of the User and Kendall Kingscott Ltd. shall have no responsibility in respect thereof whatsoever.