

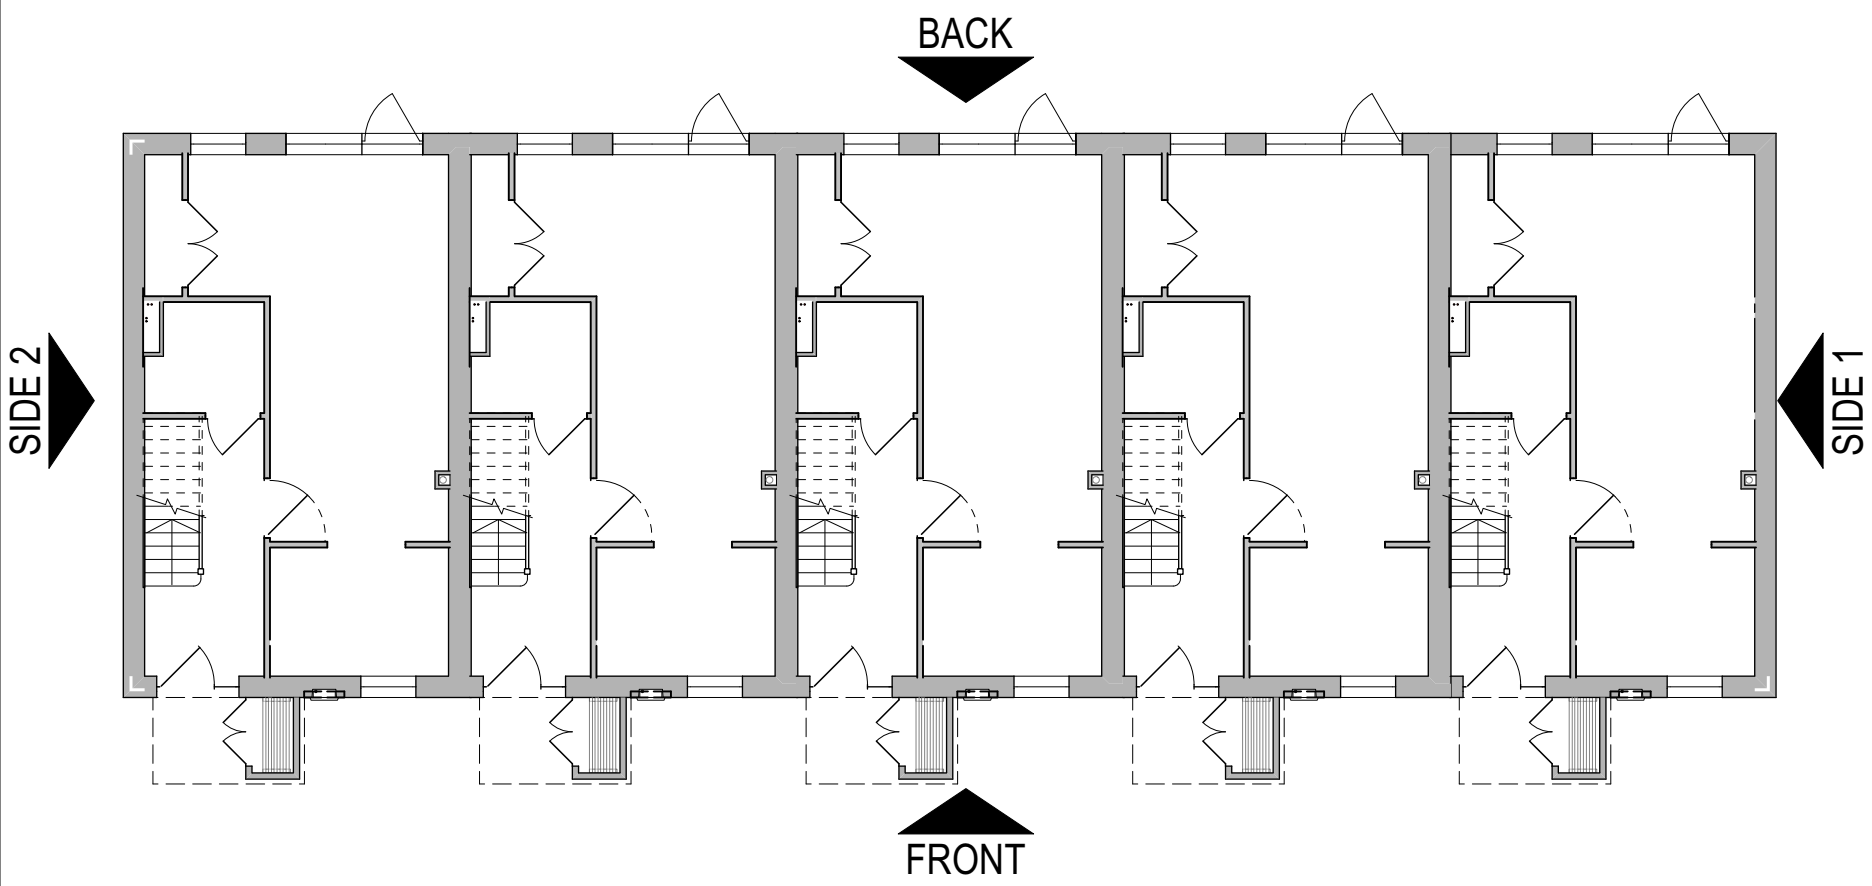


PLOT SCHEDULE			
PLOT NO.	HOUSE TYPE	HANDING	TENURE
101	HT3	AS	Sale
102	HT3	AS	Sale
103	HT3	AS	Sale
104	HT3	AS	Sale
105	HT3	AS	Sale

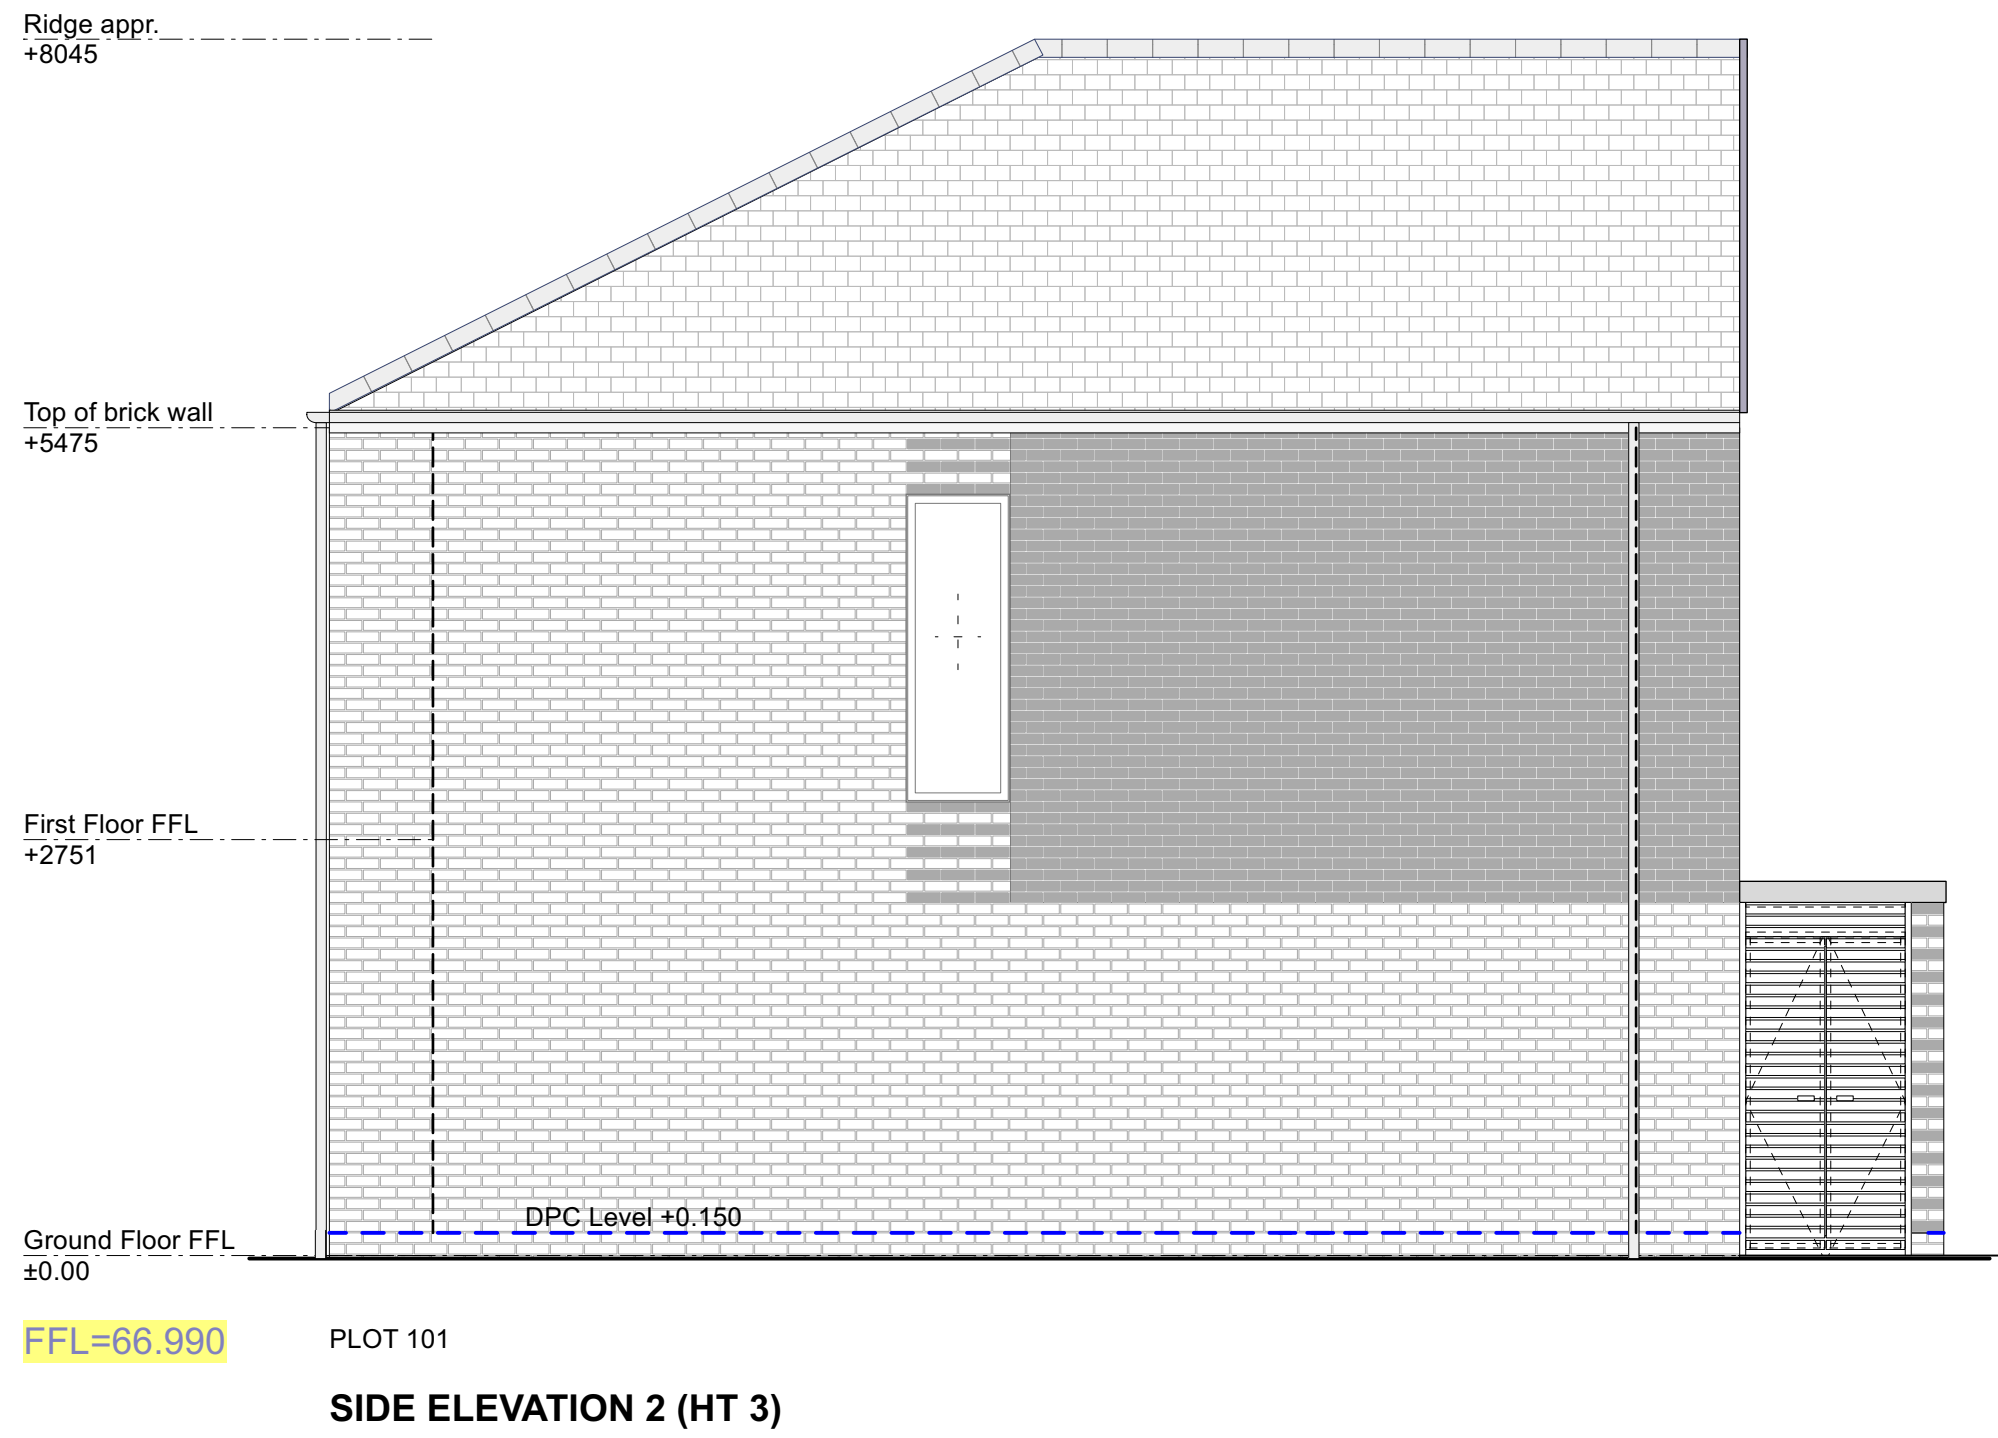

APPROVED APPLICATION

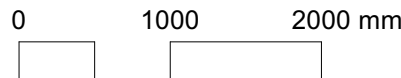

Chartered Architects
Chartered Building Surveyors
Interior Designers
CDM Services

Glentworth Court, Lime Kiln Close
Stoke Gifford, Bristol BS34 8SR
+44 (0)117 931 2062
www.kendallkingscott.co.uk

Project
Gorse Ride - S73
Client
Wates / Wokingham Borough Council
Scale
1:50
Paper Size
ISO A1
Filename
220123-Sec-Elev_Houses-Stage 4 EXISTING .vnx
© Copyright
Do not scale this drawing

P01 16/09/2025 EP LB Updated for NMA
Rev Date By Ap Note

Drawing Title
HT 3v3 - Elevations (sht 2) EXISTING
Plots 101-102-103-104-105
Drawing Number

250237-KKL-HT3-0511

Purpose/Status
PLANNING

Revision
P01

Only to be used on the site for which designed. The electronic transmission of design information contained in this drawing is carried out entirely at the User's risk and Kendall Kingscott Ltd. shall have no liability for any errors or inaccuracies arising therefrom. The production of amended or updated information from the said design information by the User is entirely the responsibility of the User and Kendall Kingscott Ltd. shall have no responsibility in respect thereof whatsoever.