

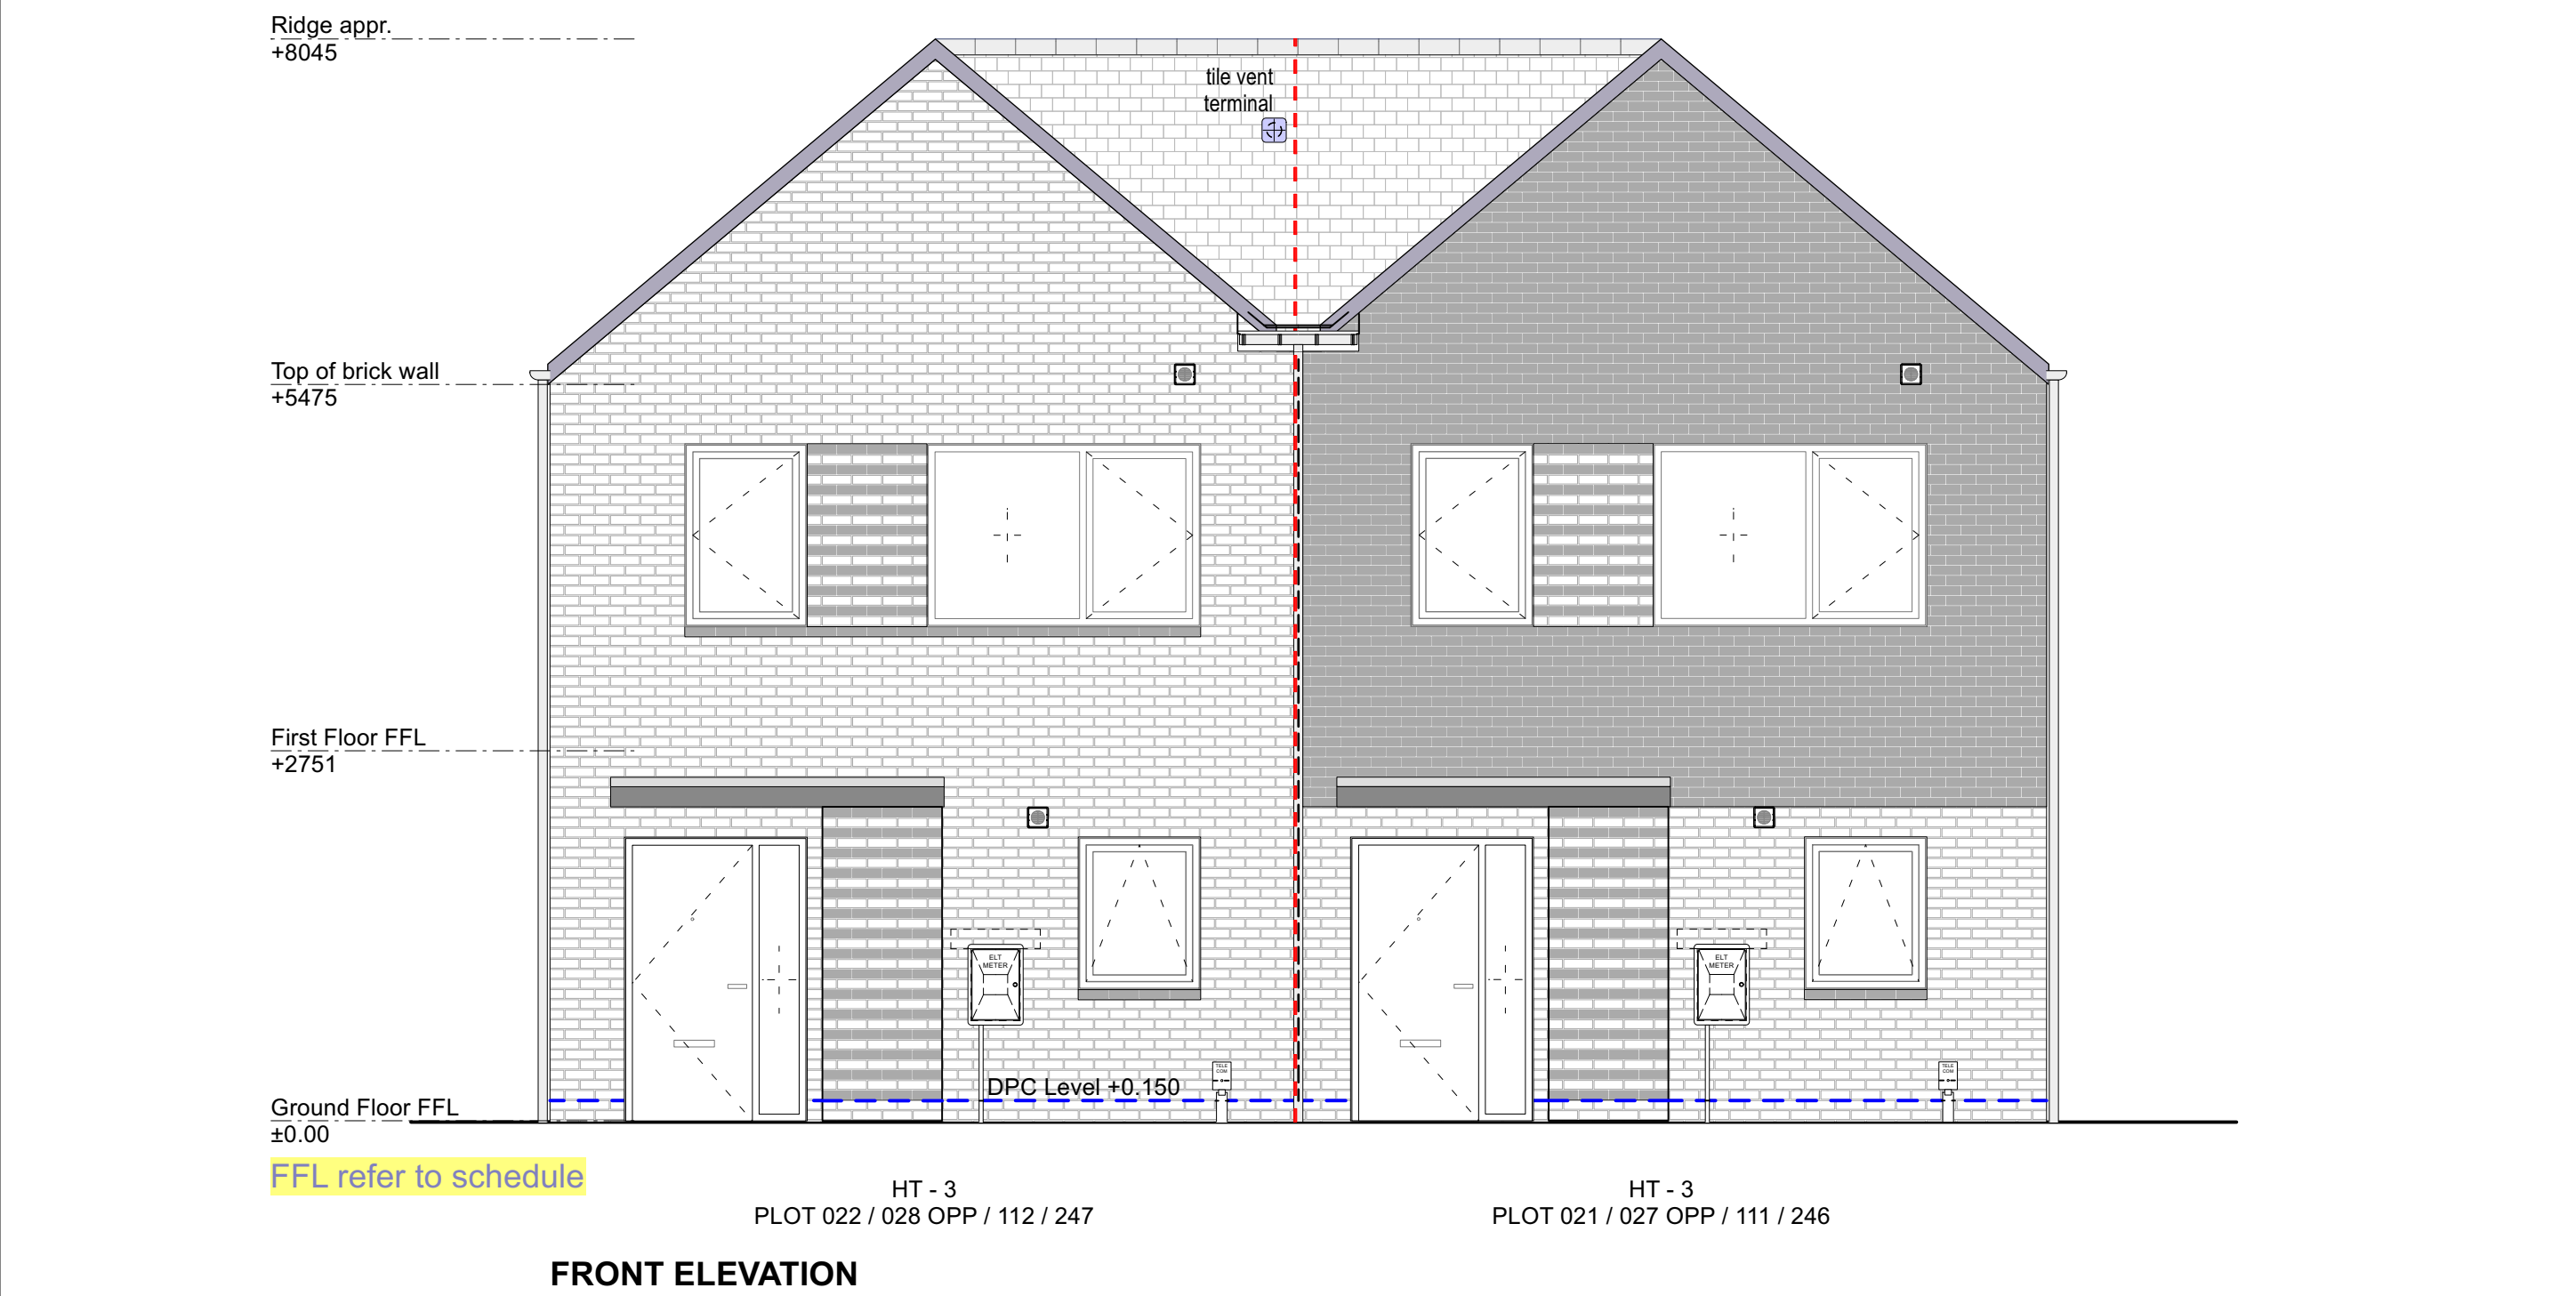
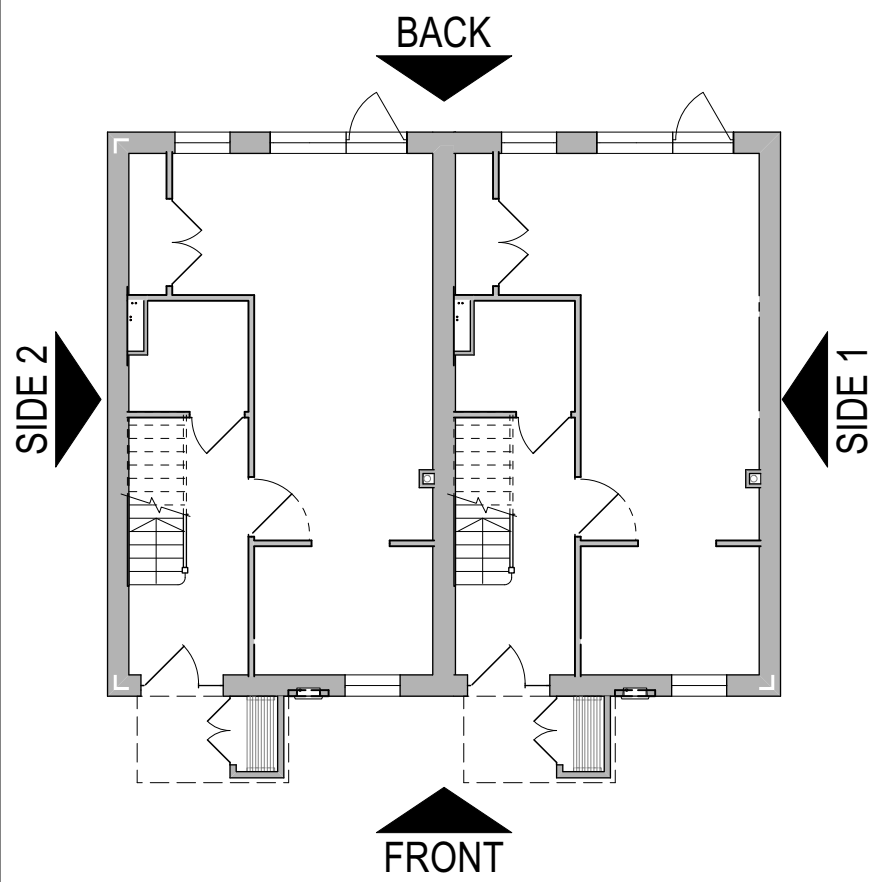


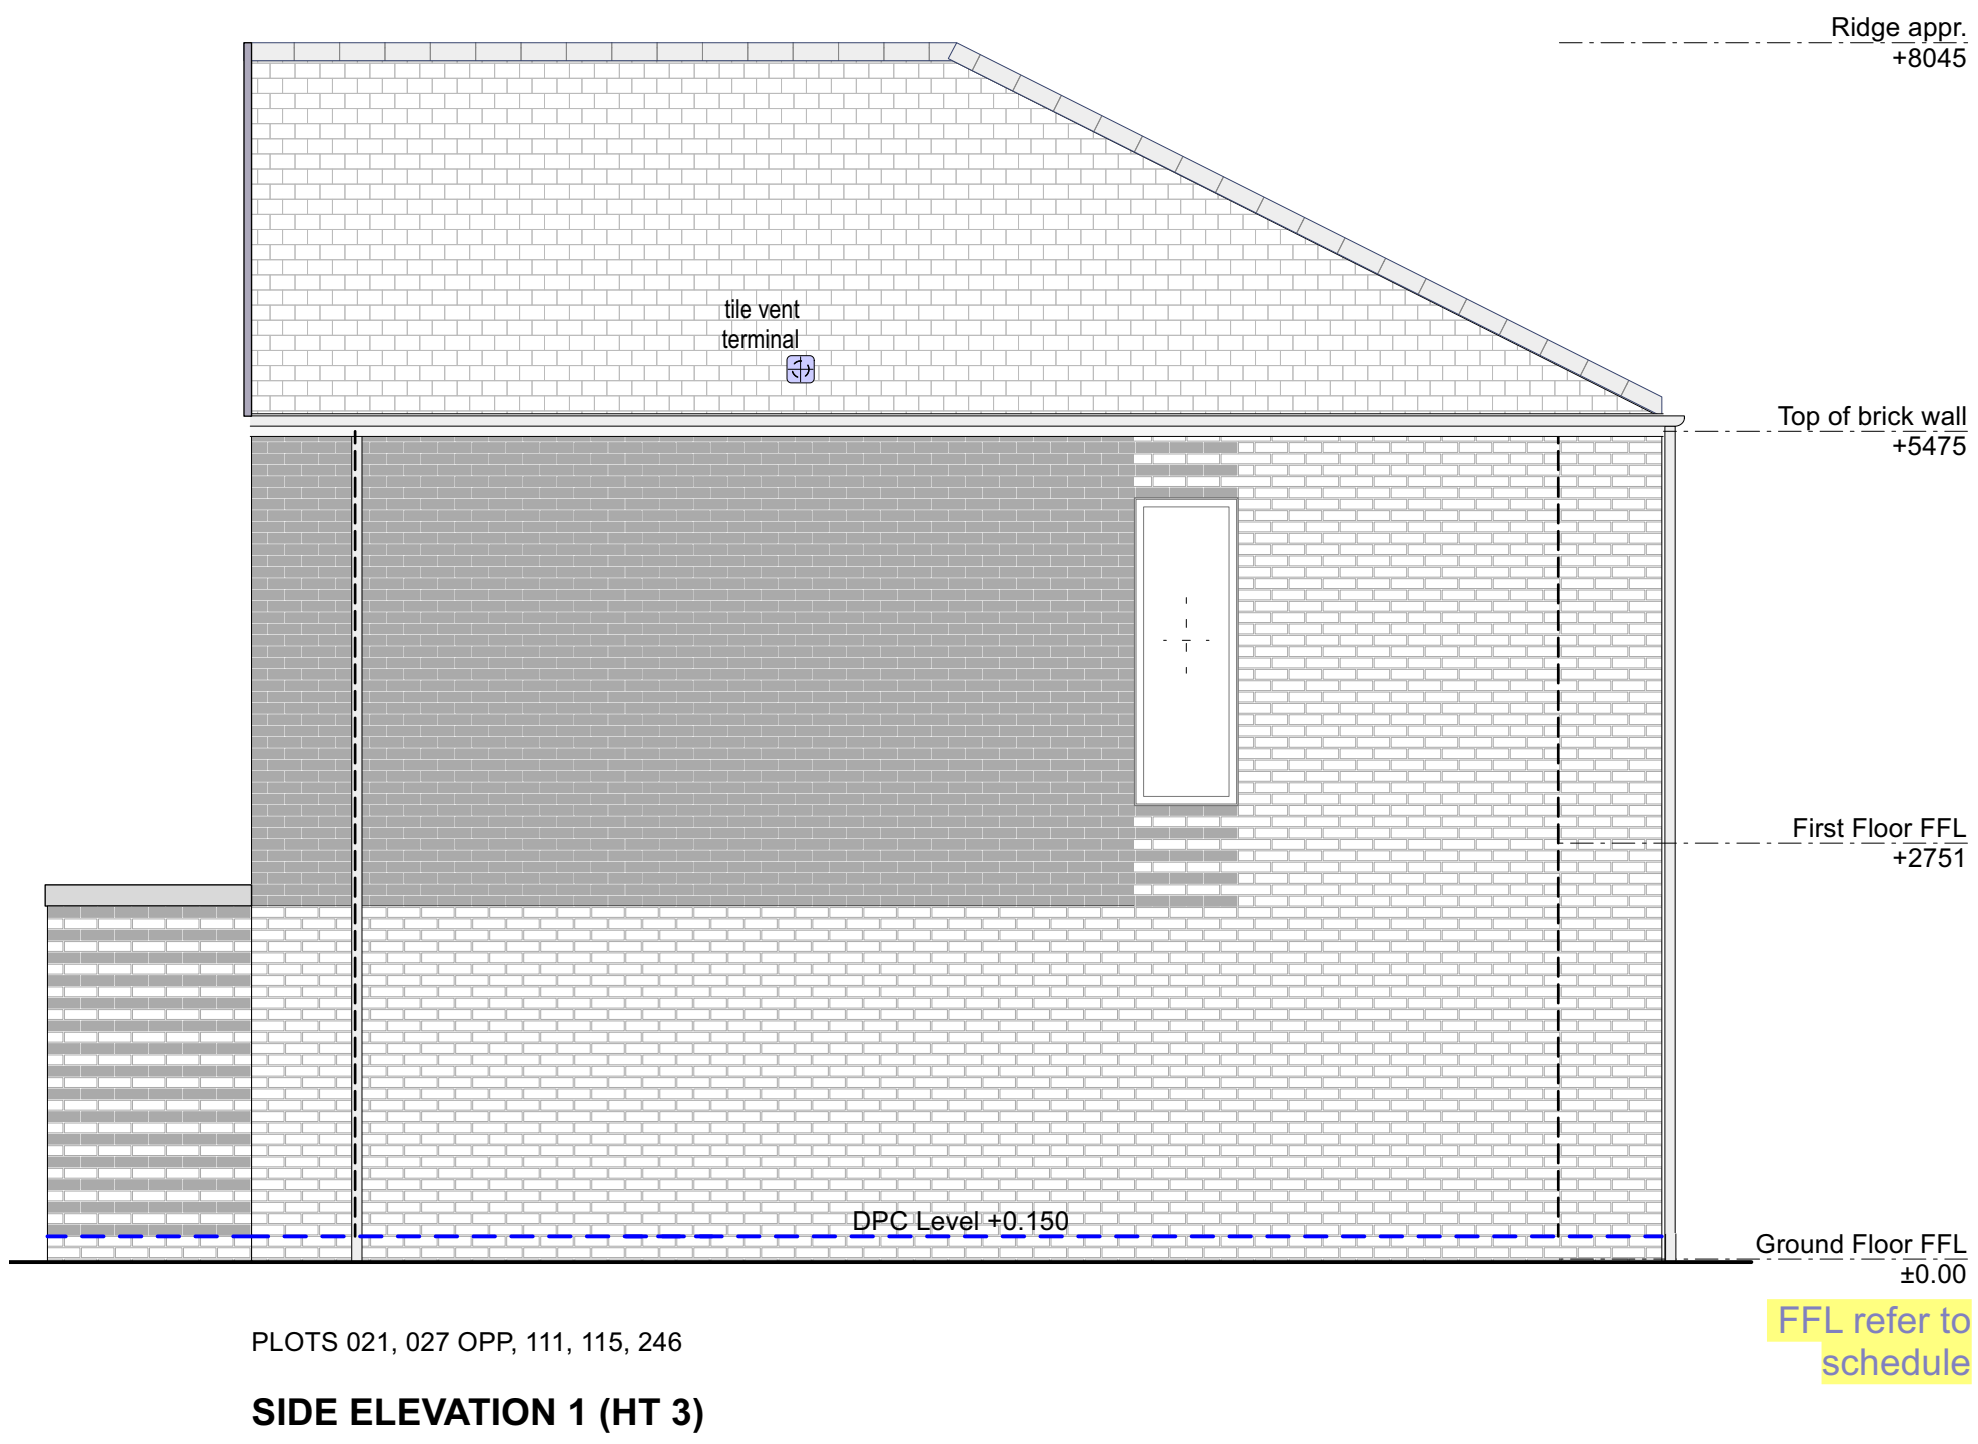


PLOT SCHEDULE			
PLOT NO.	HOUSE TYPE	HANDING	TENURE
110	HT3	AS	Sale
111	HT3	AS	Sale
112	HT3	AS	Sale
113	HT3	AS	Sale
114	HT3	AS	Sale
115	HT3	AS	Sale
246	HT3	AS	Shd. ownership
247	HT3	AS	Shd. ownership
248	HT3	AS	Social Rent
249	HT3	AS	Social Rent

PLOT SCHEDULE: FFL	
PLOT NO.	FF LEVEL
110	FFL 67.075
111	FFL 67.075
112	FFL 67.075
113	FFL 67.075
114	FFL 67.225
115	FFL 67.300
246	FFL 66.600
247	FFL 66.600
248	FFL 66.300
249	FFL 66.300

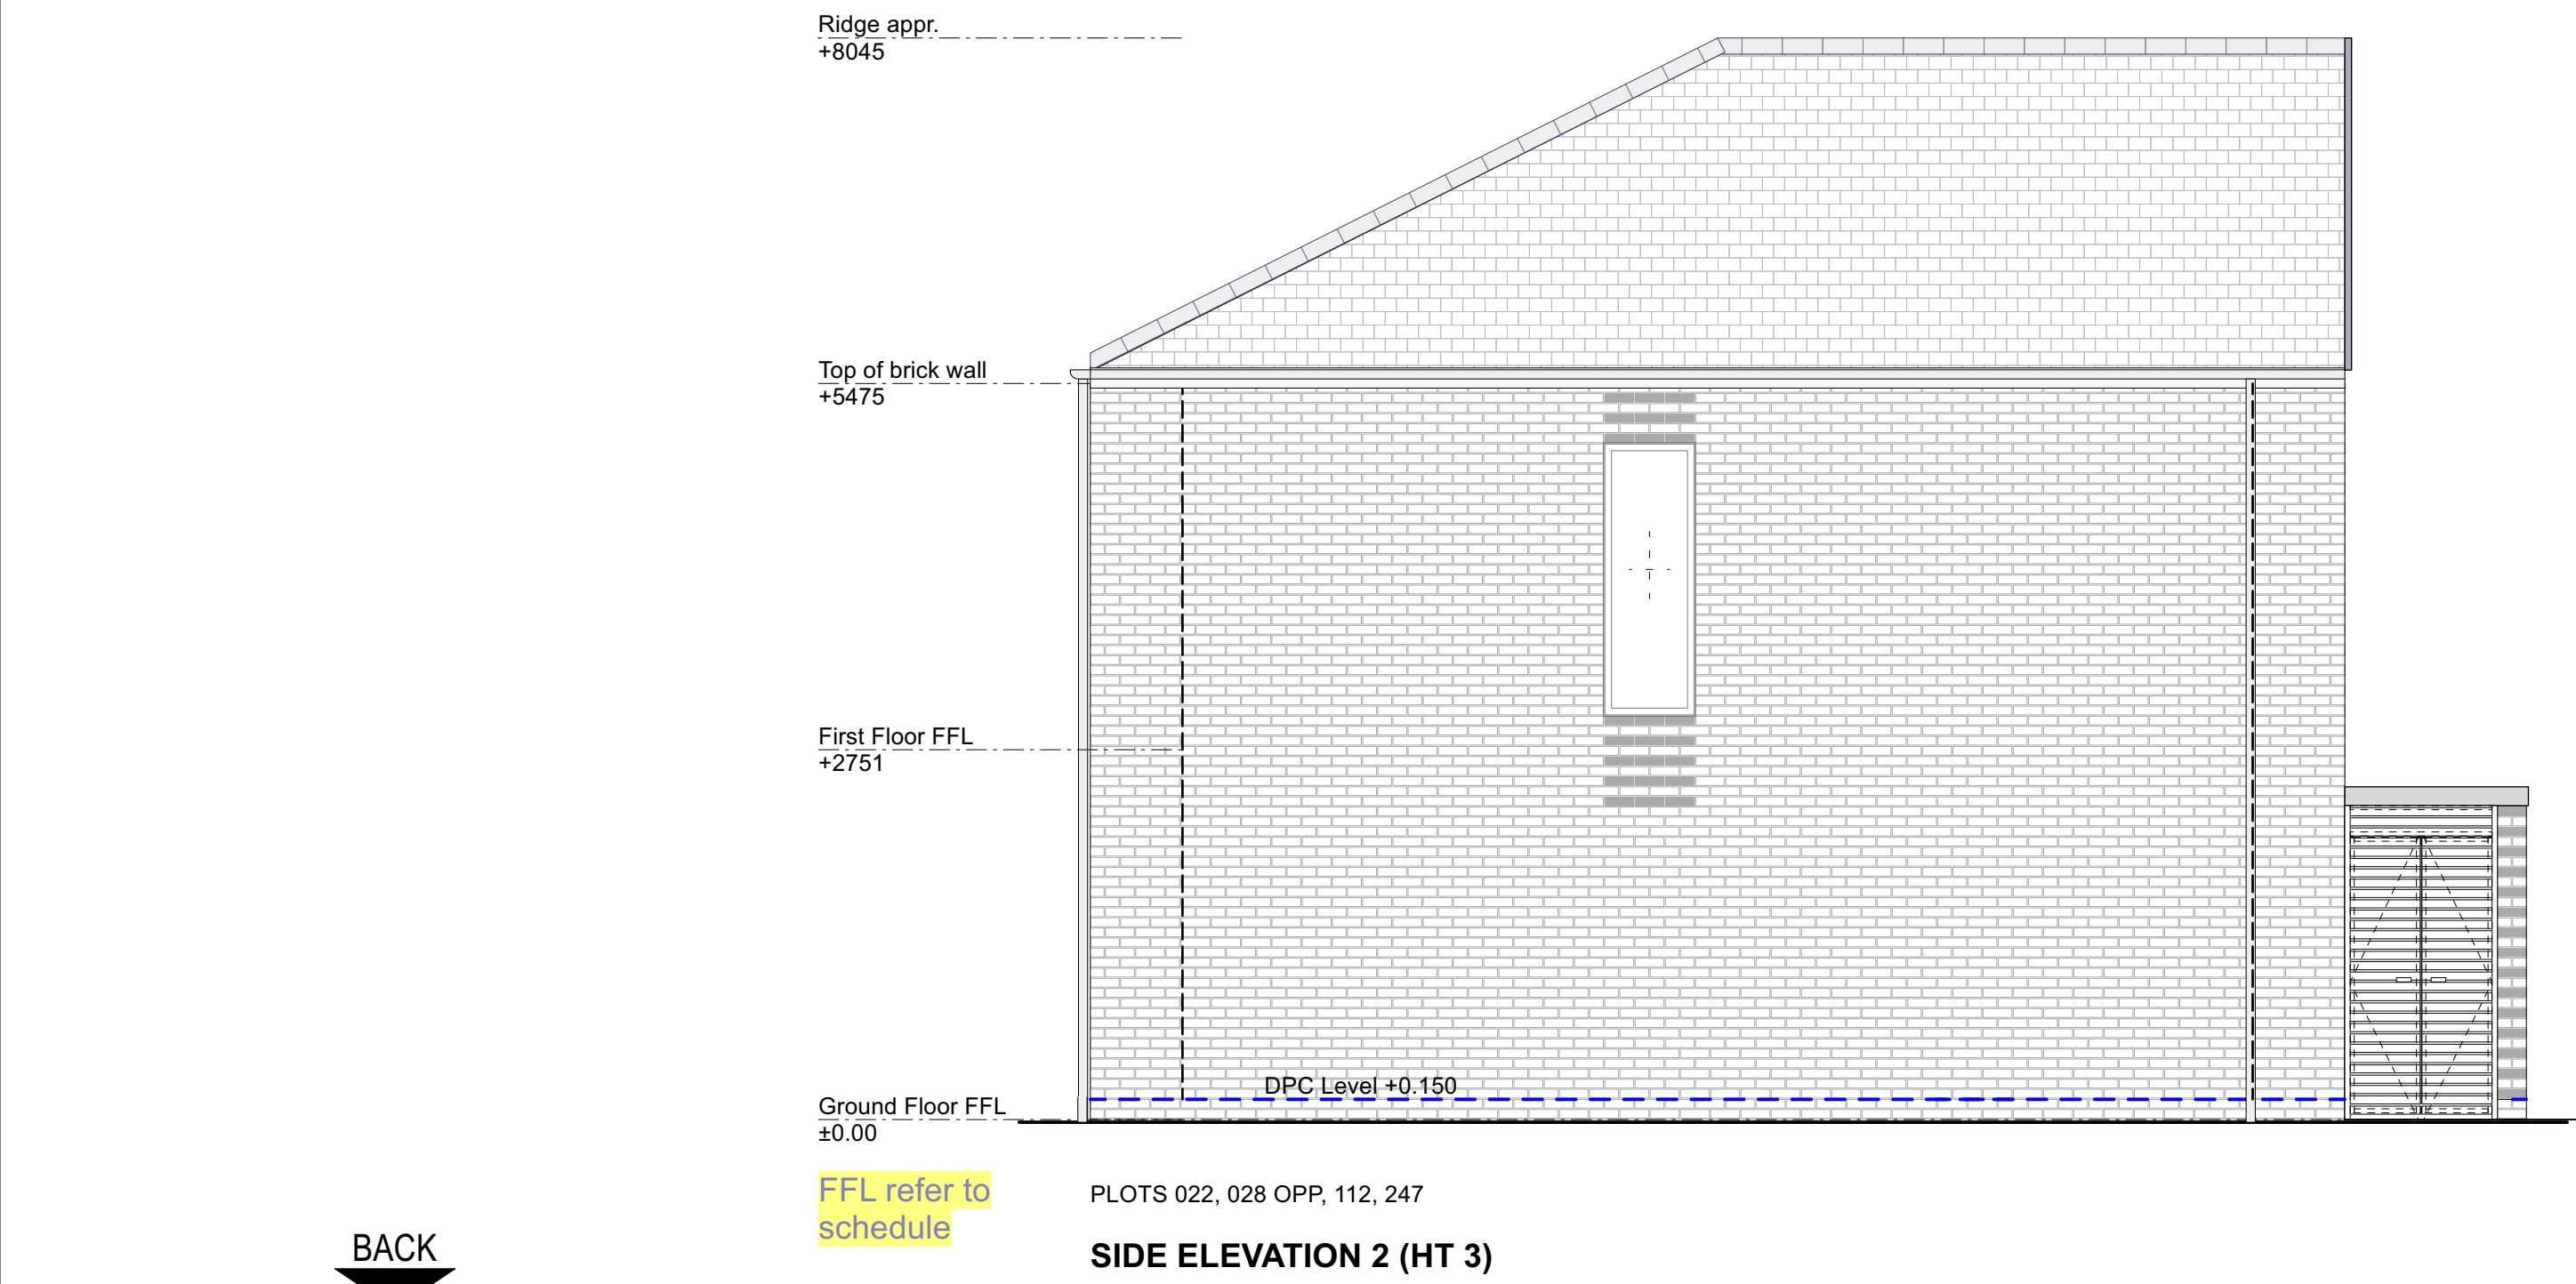

This drawing is issued based upon information and advice given by the contractor and we cannot confirm that the building has been constructed strictly in accordance with our drawings.

APPROVED APPLICATION

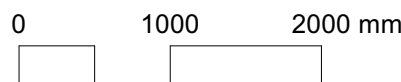

Chartered Architects
Chartered Building Surveyors
Interior Designers
CDM Services

Glentworth Court, Lime Kiln Close
Stoke Gifford, Bristol BS34 8SR
+44 (0)117 931 2062
www.kendallkingscott.co.uk

Project: Gorse Ride - S73
Client: Wates / Wokingham Borough Council

Scale: 1:50
Paper Size: ISO A1
Filename: 220123-Sec-Elev_Houses-Stage 4 EXISTING .vnx
Copyright: Do not scale this drawing

P01 16/09/2025 EP LB Updated for NMA
Rev Date By Ap Note

Drawing Title: HT 3 - Elevations (sht 1) EXISTING
Plots 21-24,27-28,32-33,110-115,246-249
Drawing Number: 250237-KKL-HT3-0501

Purpose/Status: PLANNING
Revision: P01

Only to be used on the site for which designed. The electronic transmission of design/information contained in this drawing is carried out entirely at the User's own financial risk. Kendall Kingscott Ltd. shall have no liability for any errors or inaccuracies arising therefrom. The production of amended or updated information from the said design/information by the User is entirely the responsibility of the User and Kendall Kingscott Ltd. shall have no responsibility in respect thereof whatsoever.