




PLOT SCHEDULE			
PLOT NO.	HOUSE TYPE	HANDING	TENURE
157	HT 5	AS	Social Rent
158	HT 5	AS	Social Rent
159	HT 7	AS	Social Rent
160	HT 8	AS	Social Rent

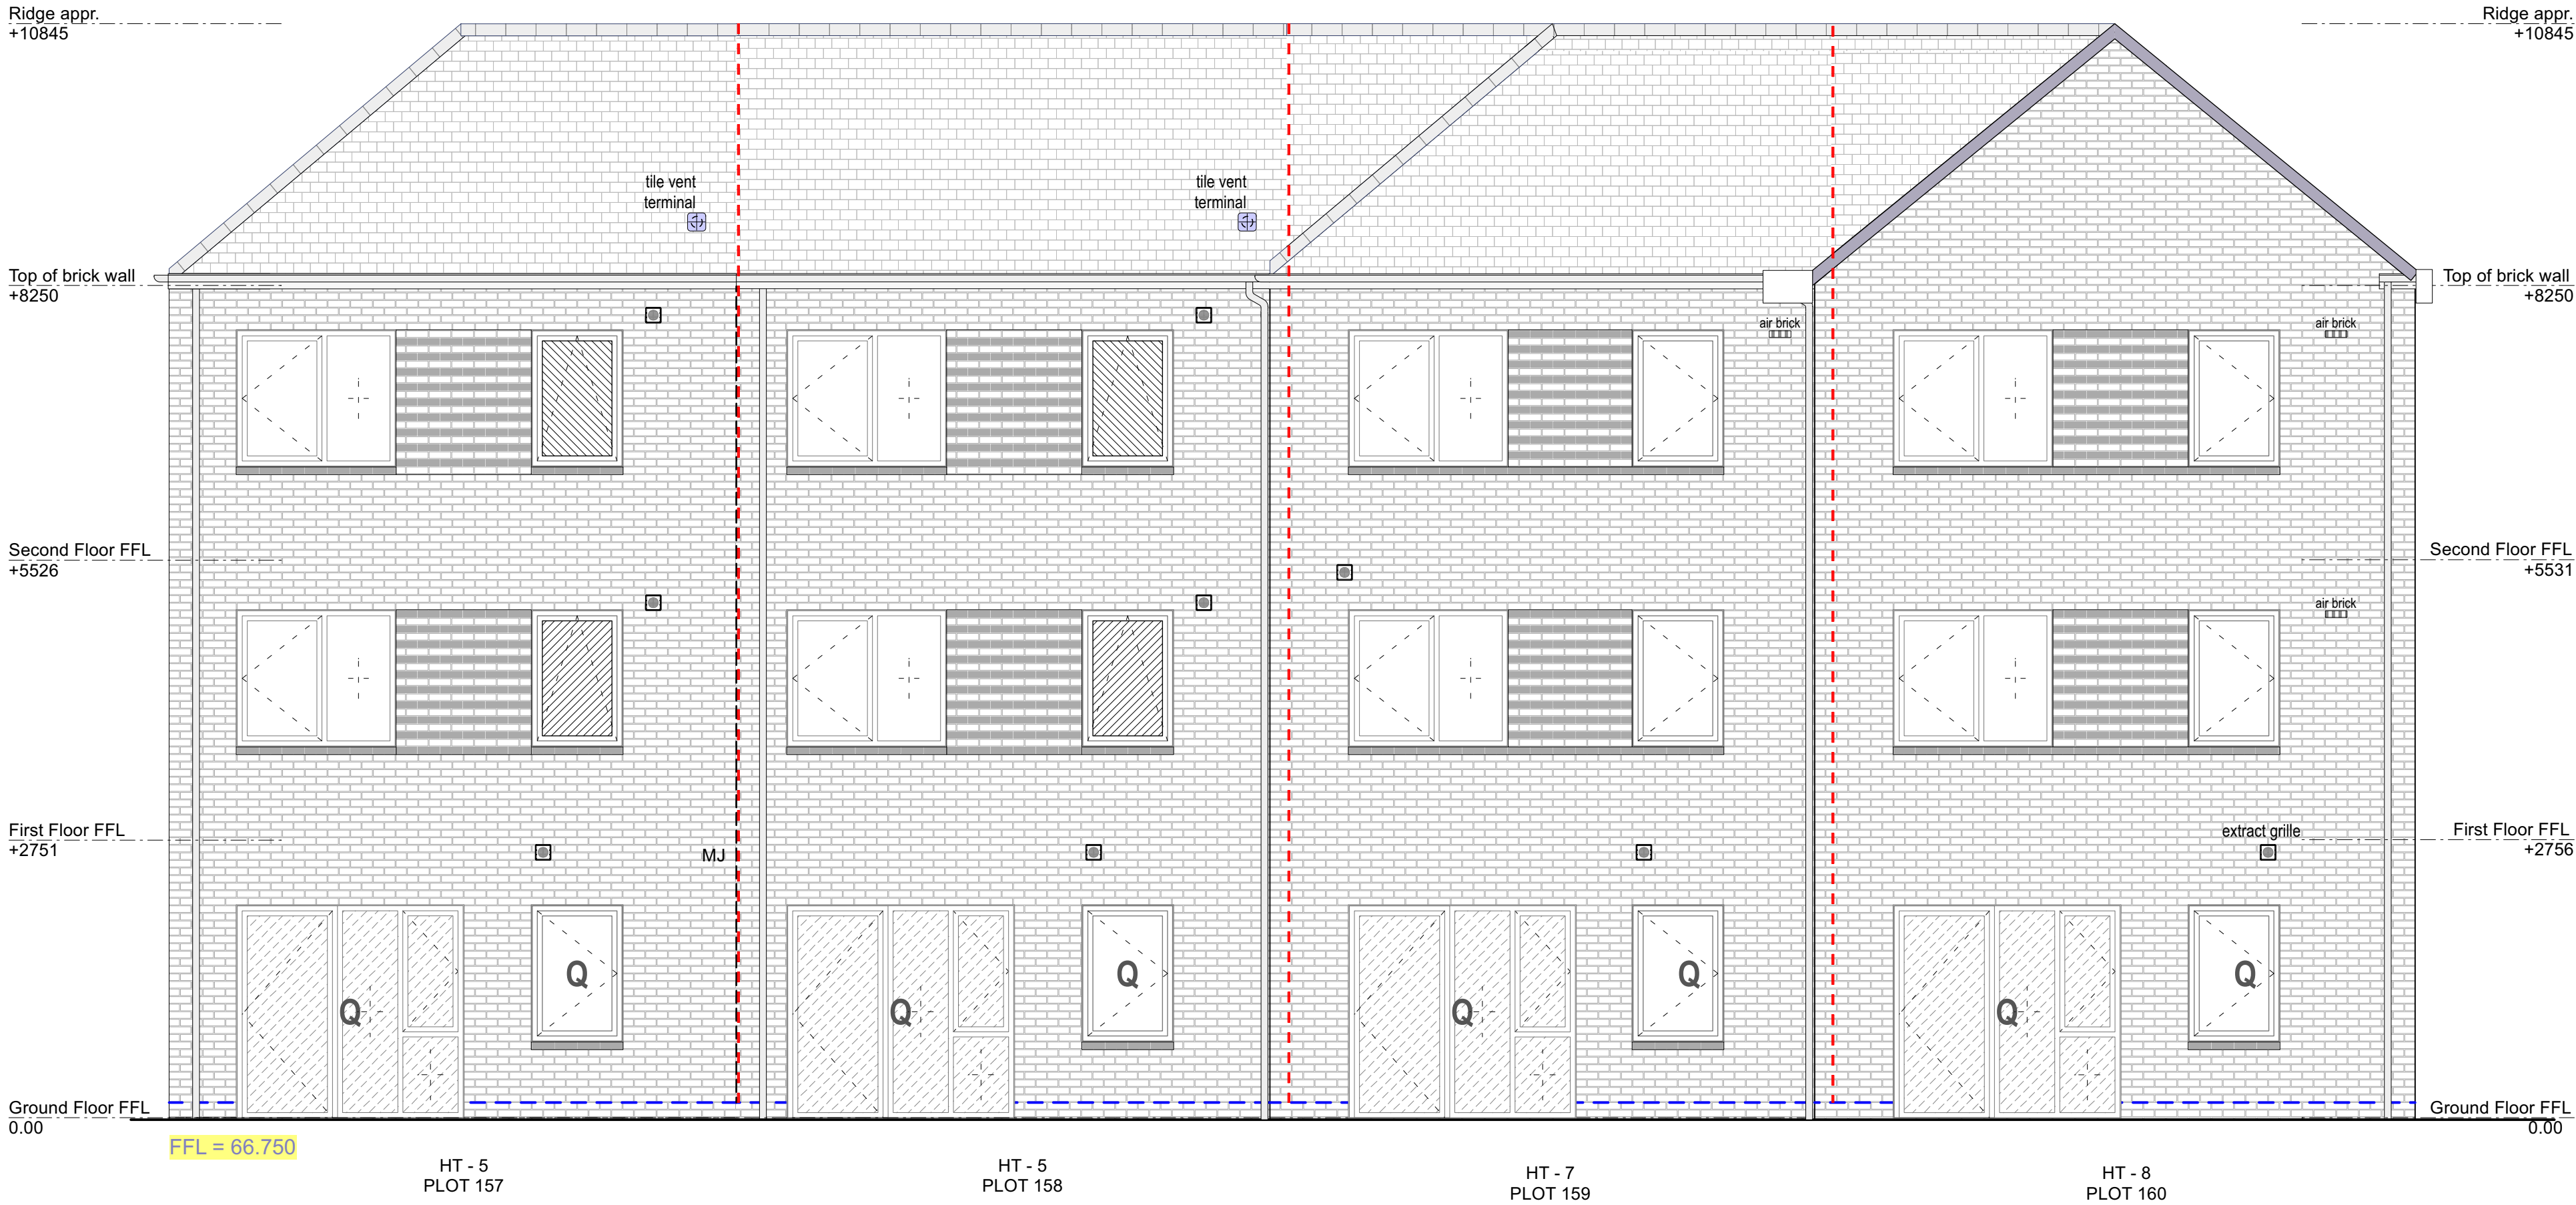

BACK ELEVATION

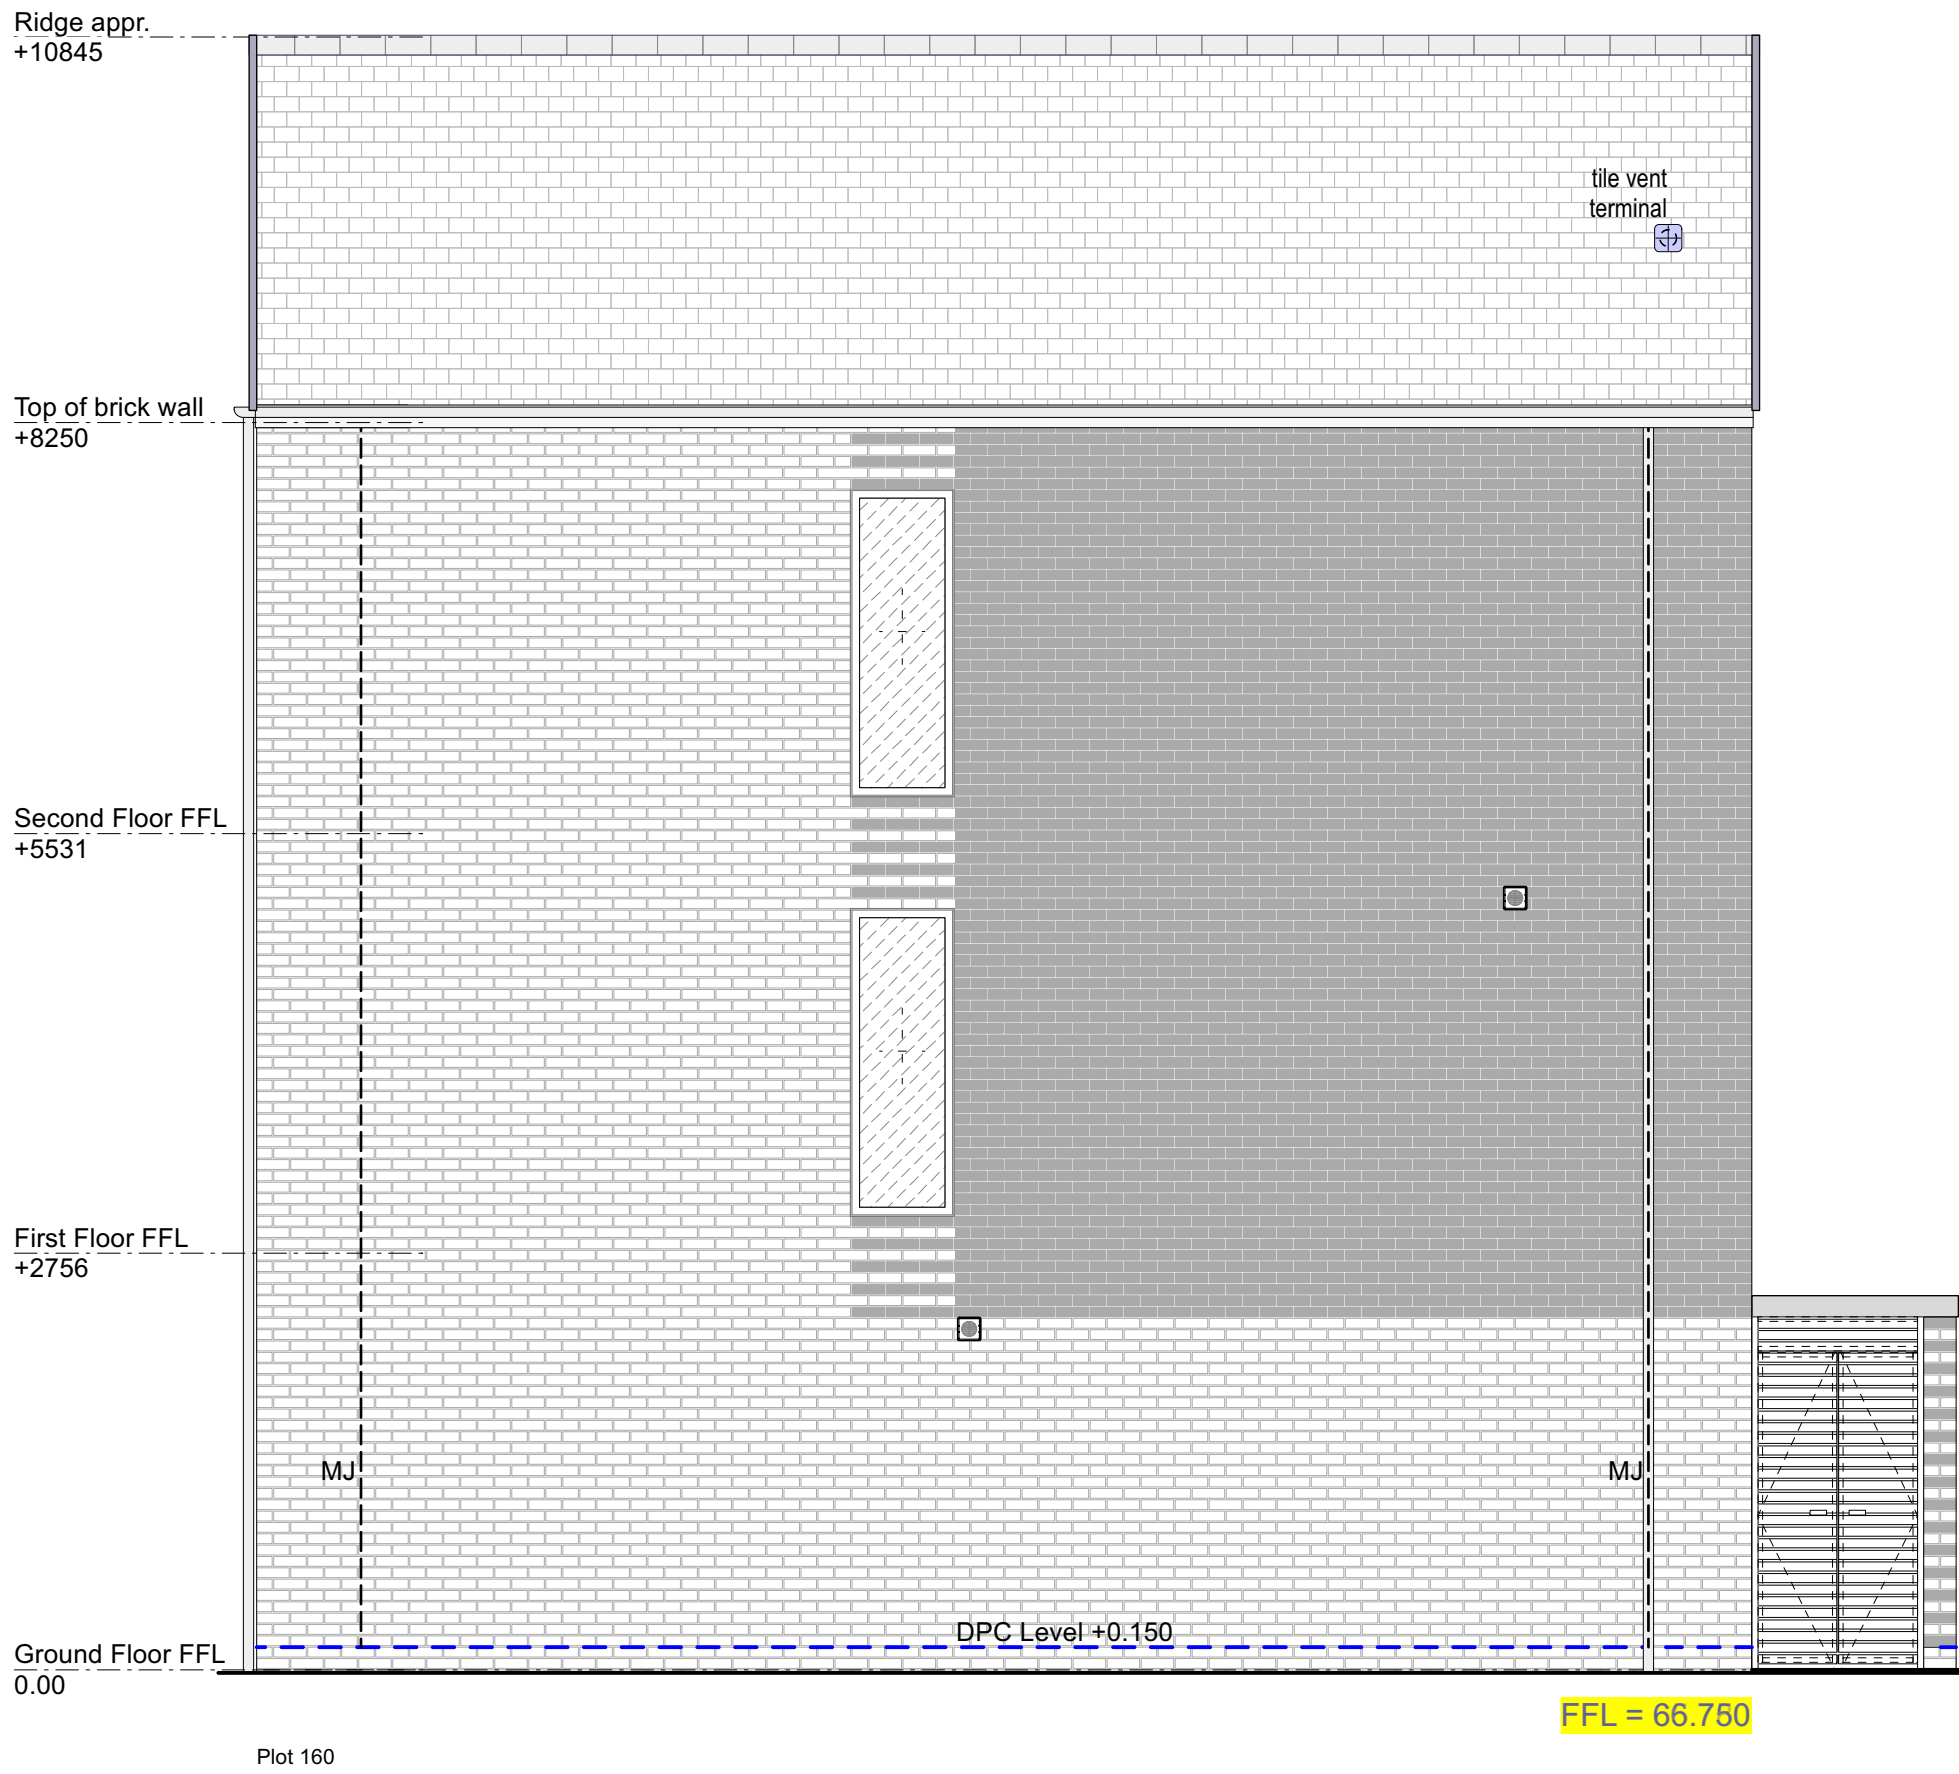

Side Elevation 2 (HT 8)

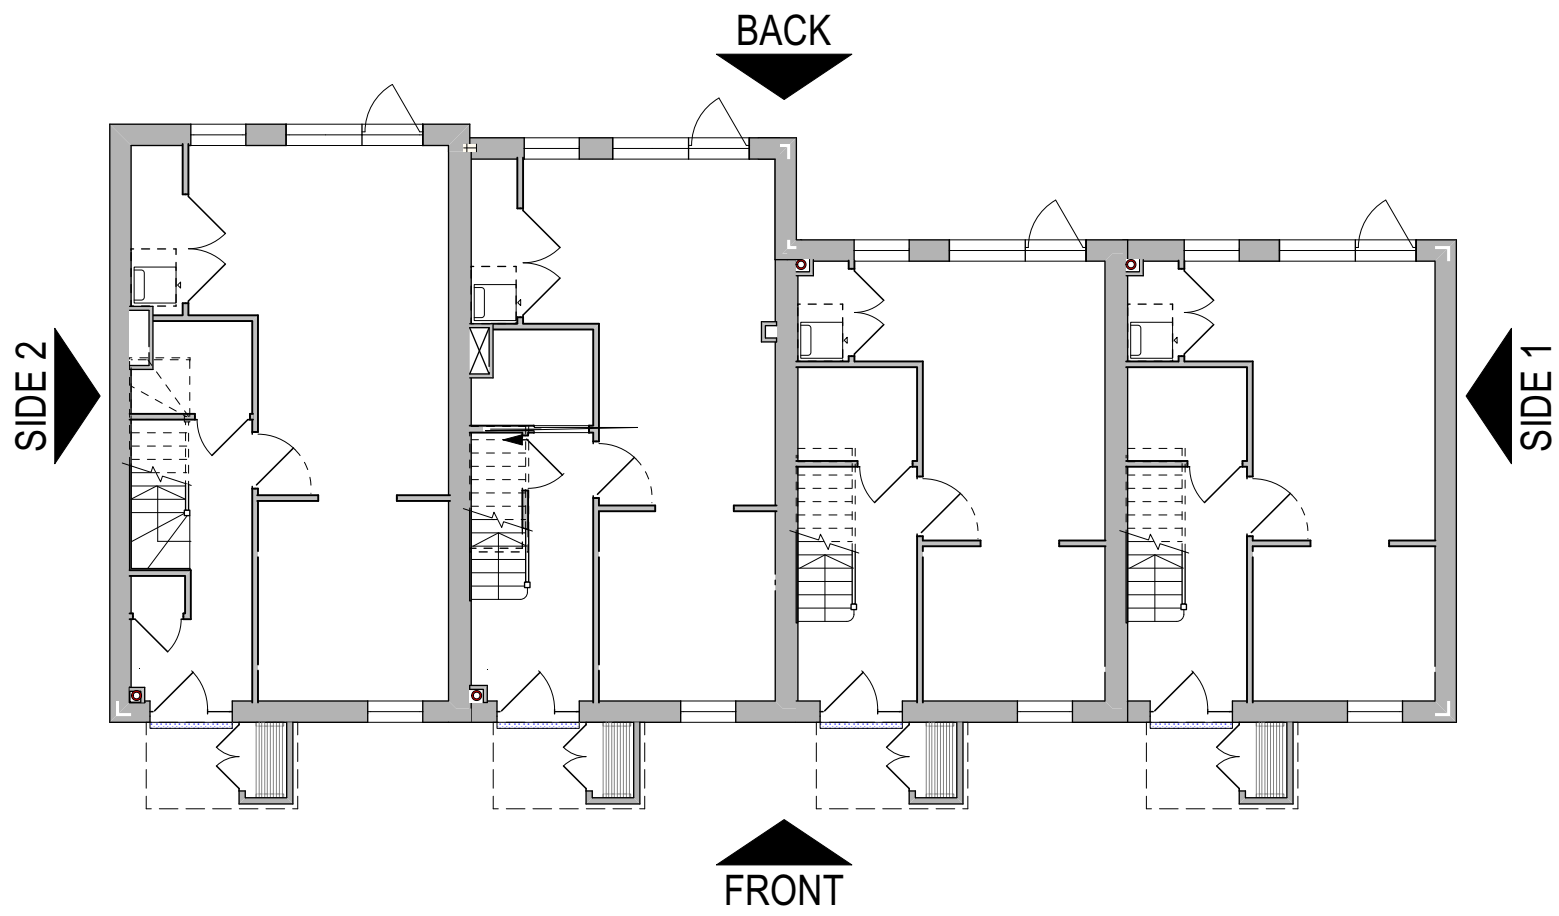

APPROVED APPLICATION



Chartered Architects
Chartered Building Surveyors
Interior Designers
CDM Services

Glentworth Court, Lime Kiln Close
Stoke Gifford, Bristol BS34 8SR
+44 (0)117 931 2062
www.kendallkingscott.co.uk

Project: Gorse Ride - S73
Client: Wates / Wokingham Borough Council
Scale: 1:50
Paper Size: ISO A1
Filename: 220123-Sec-Elev_Houses-Stage 4 EXISTING .vnx
© Copyright: Do not scale this drawing

P01 16/09/2025 EP LB Updated for NMA
Rev Date By Ap Note

Drawing Title: HT 5+7+8 - Elevations (sht 2) EXISTING
Plot 157-158-159-160
Drawing Number: 250237-KKL-CP-0527

Purpose/Status: PLANNING
Revision: P01

Check all dimensions and levels on site. Only to be used on the site for which designed. The electronic transmission of design information contained in this drawing is carried out entirely at the User's sole and personal Kingscott Ltd. shall have no liability for any errors or inaccuracies arising therefrom. The production of amended or updated information from the said design information by the User is entirely the responsibility of the User and Kingscott Ltd. shall have no responsibility in respect thereof whatsoever.