
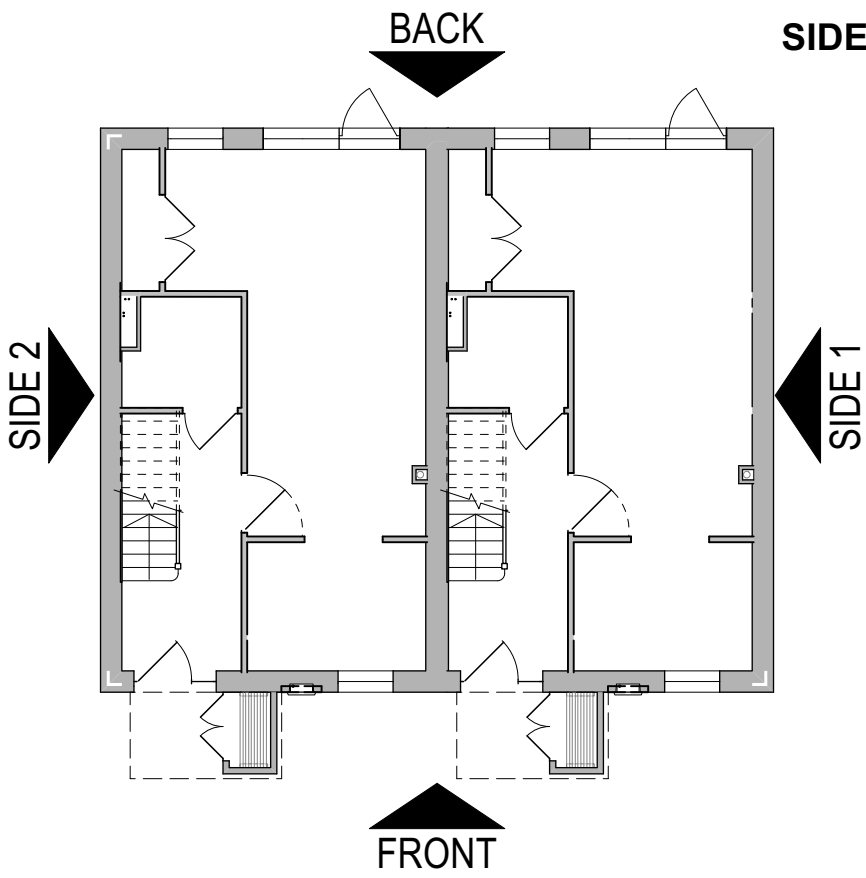
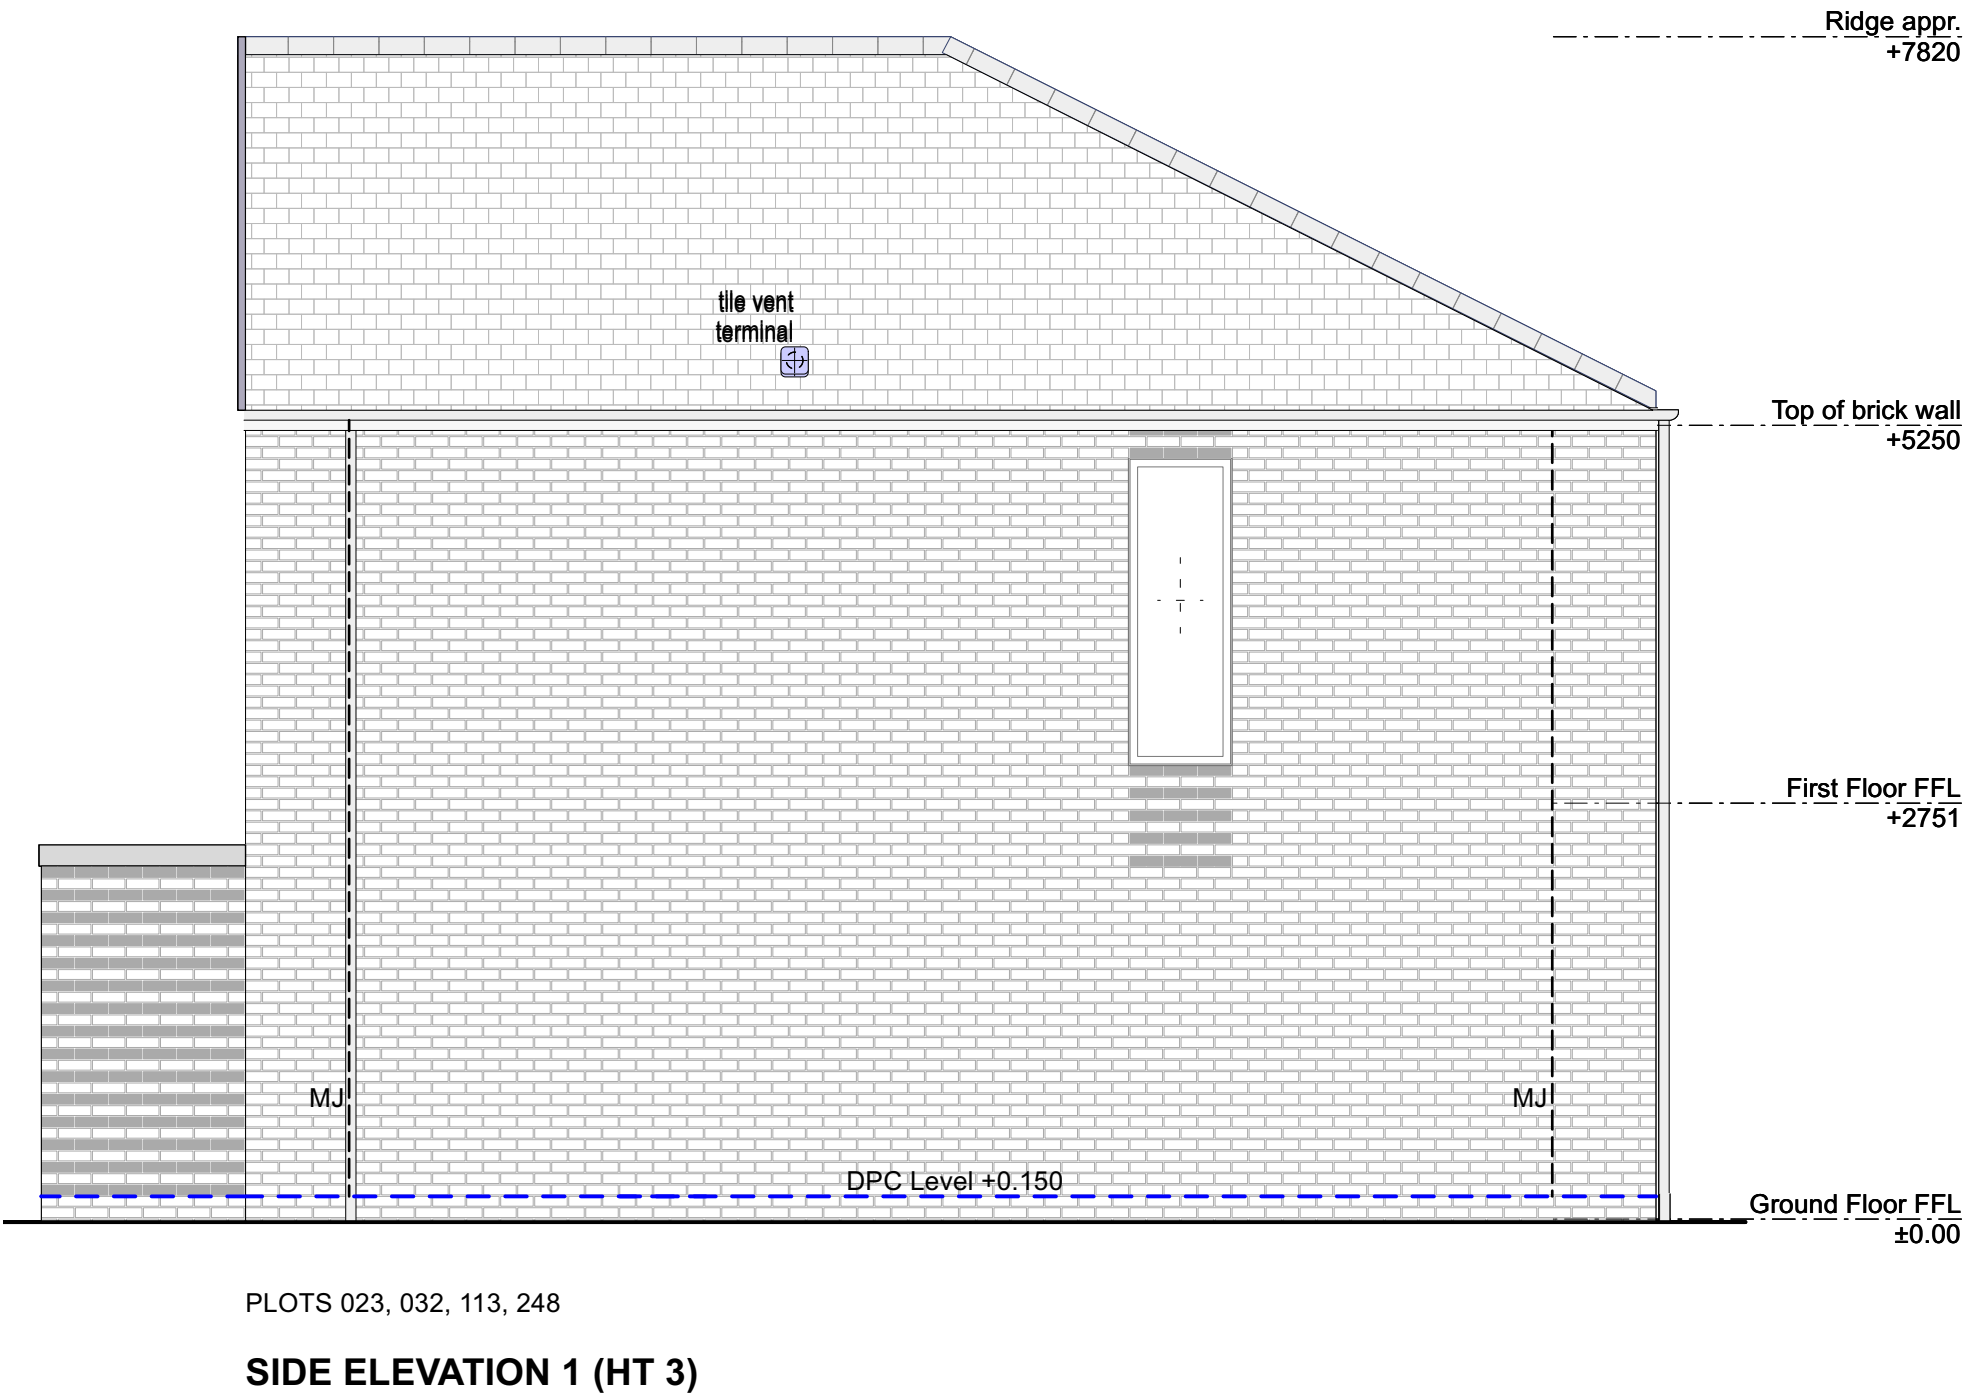
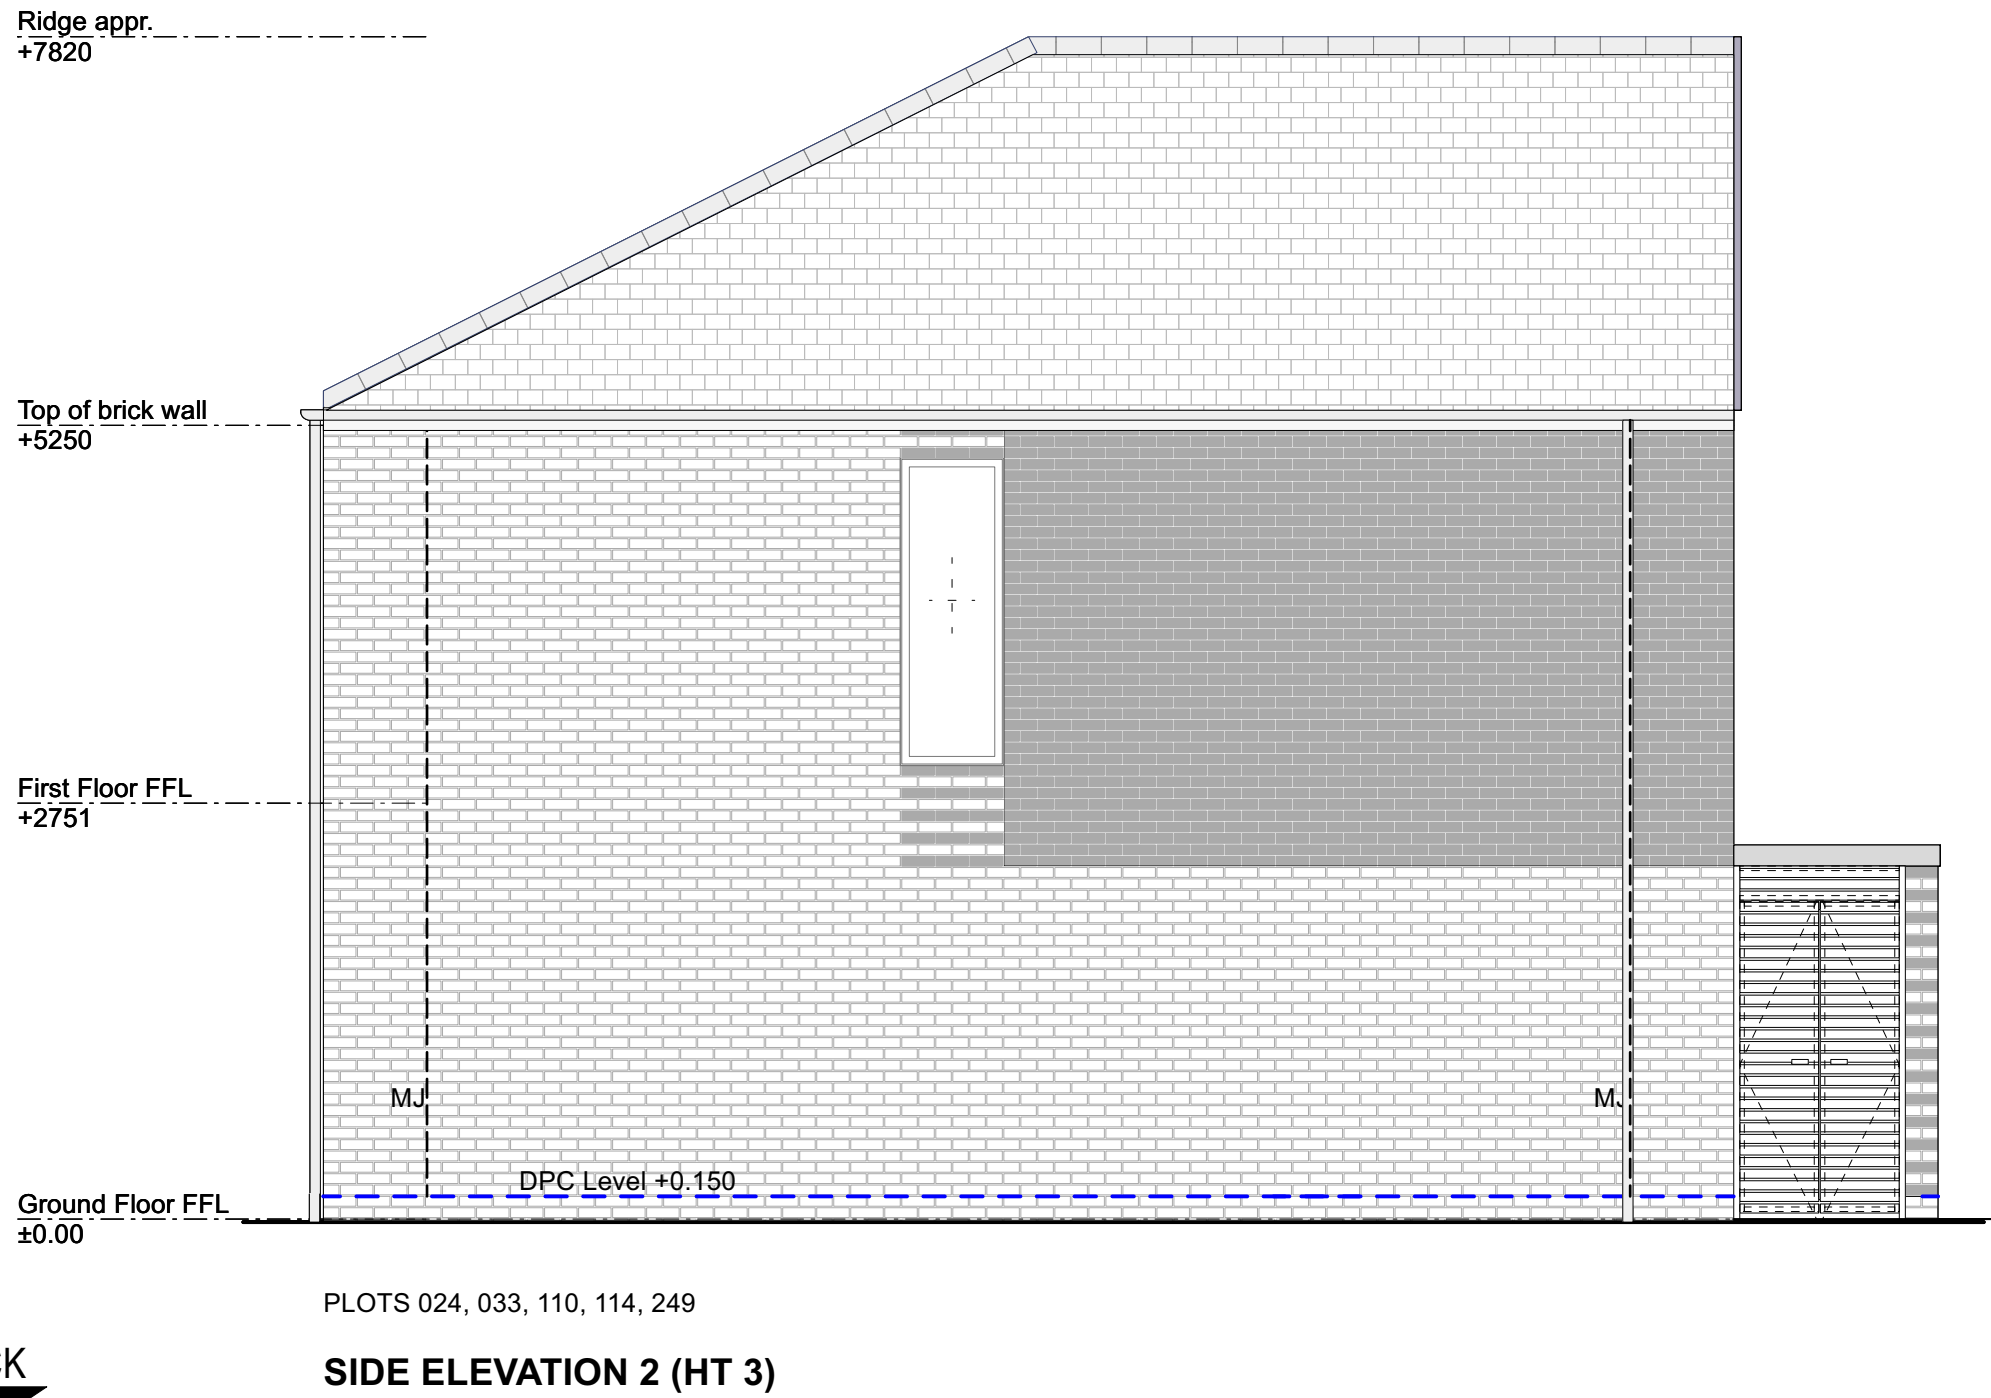
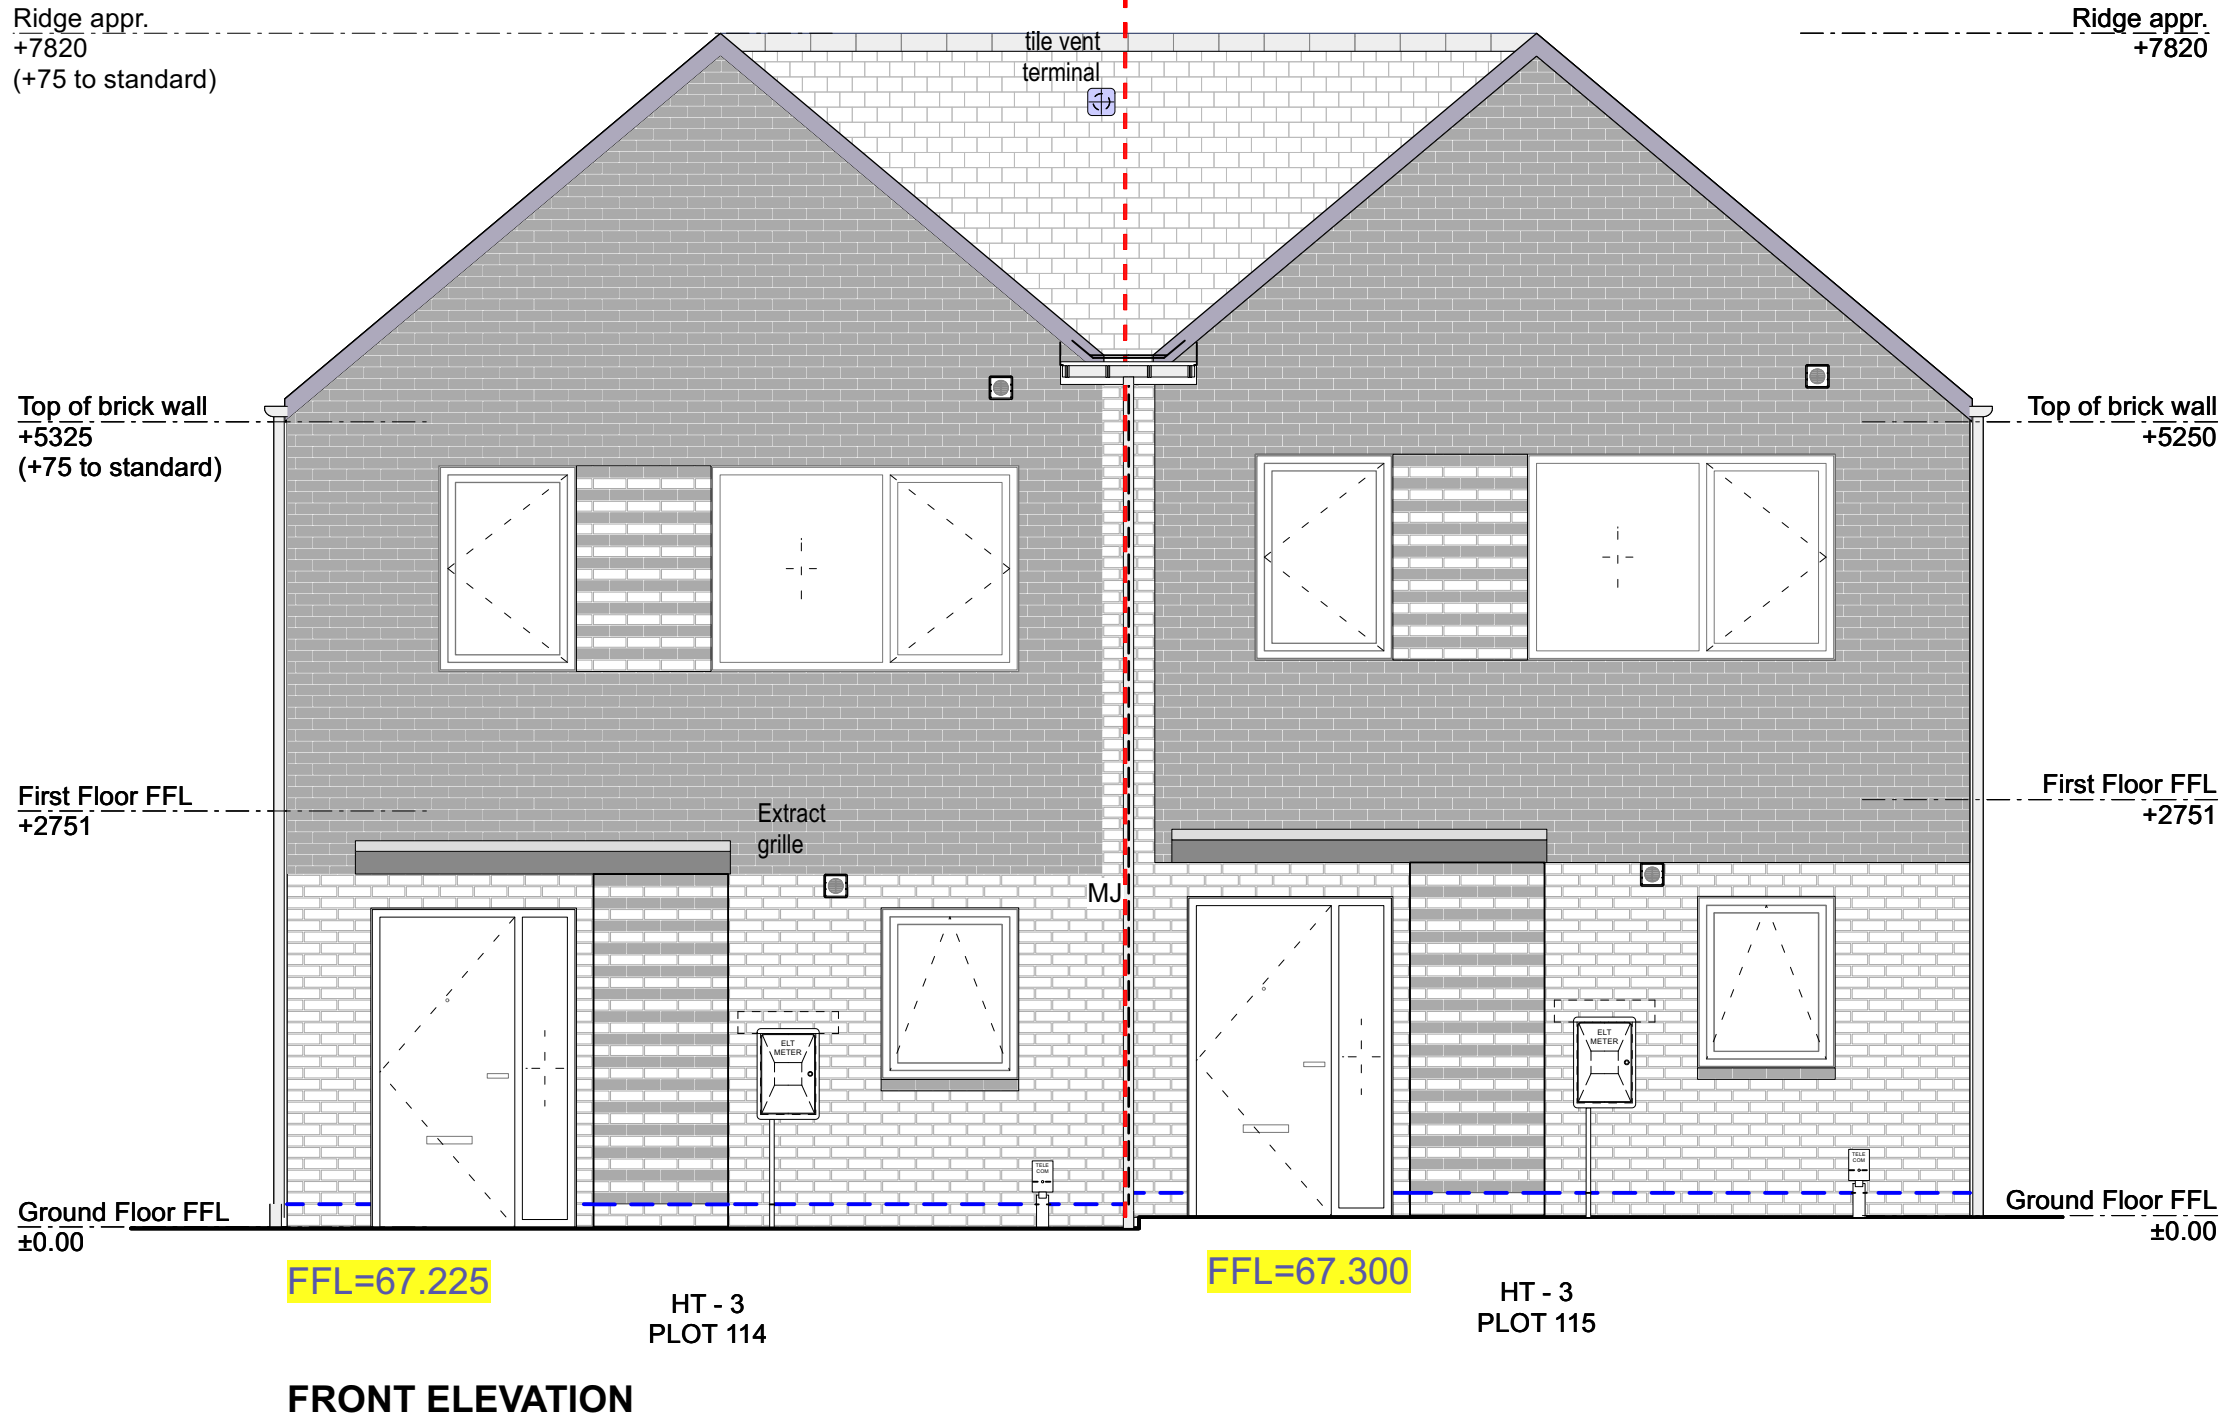



PLOT NO.	HOUSE TYPE	HANDING	TENURE
110	HT3	AS	Sale
111	HT3	AS	Sale
112	HT3	AS	Sale
113	HT3	AS	Sale
114	HT3	AS	Sale
115	HT3	AS	Sale
246	HT3	AS	Shd. ownership
247	HT3	AS	Shd. ownership
248	HT3	AS	Social Rent
249	HT3	AS	Social Rent

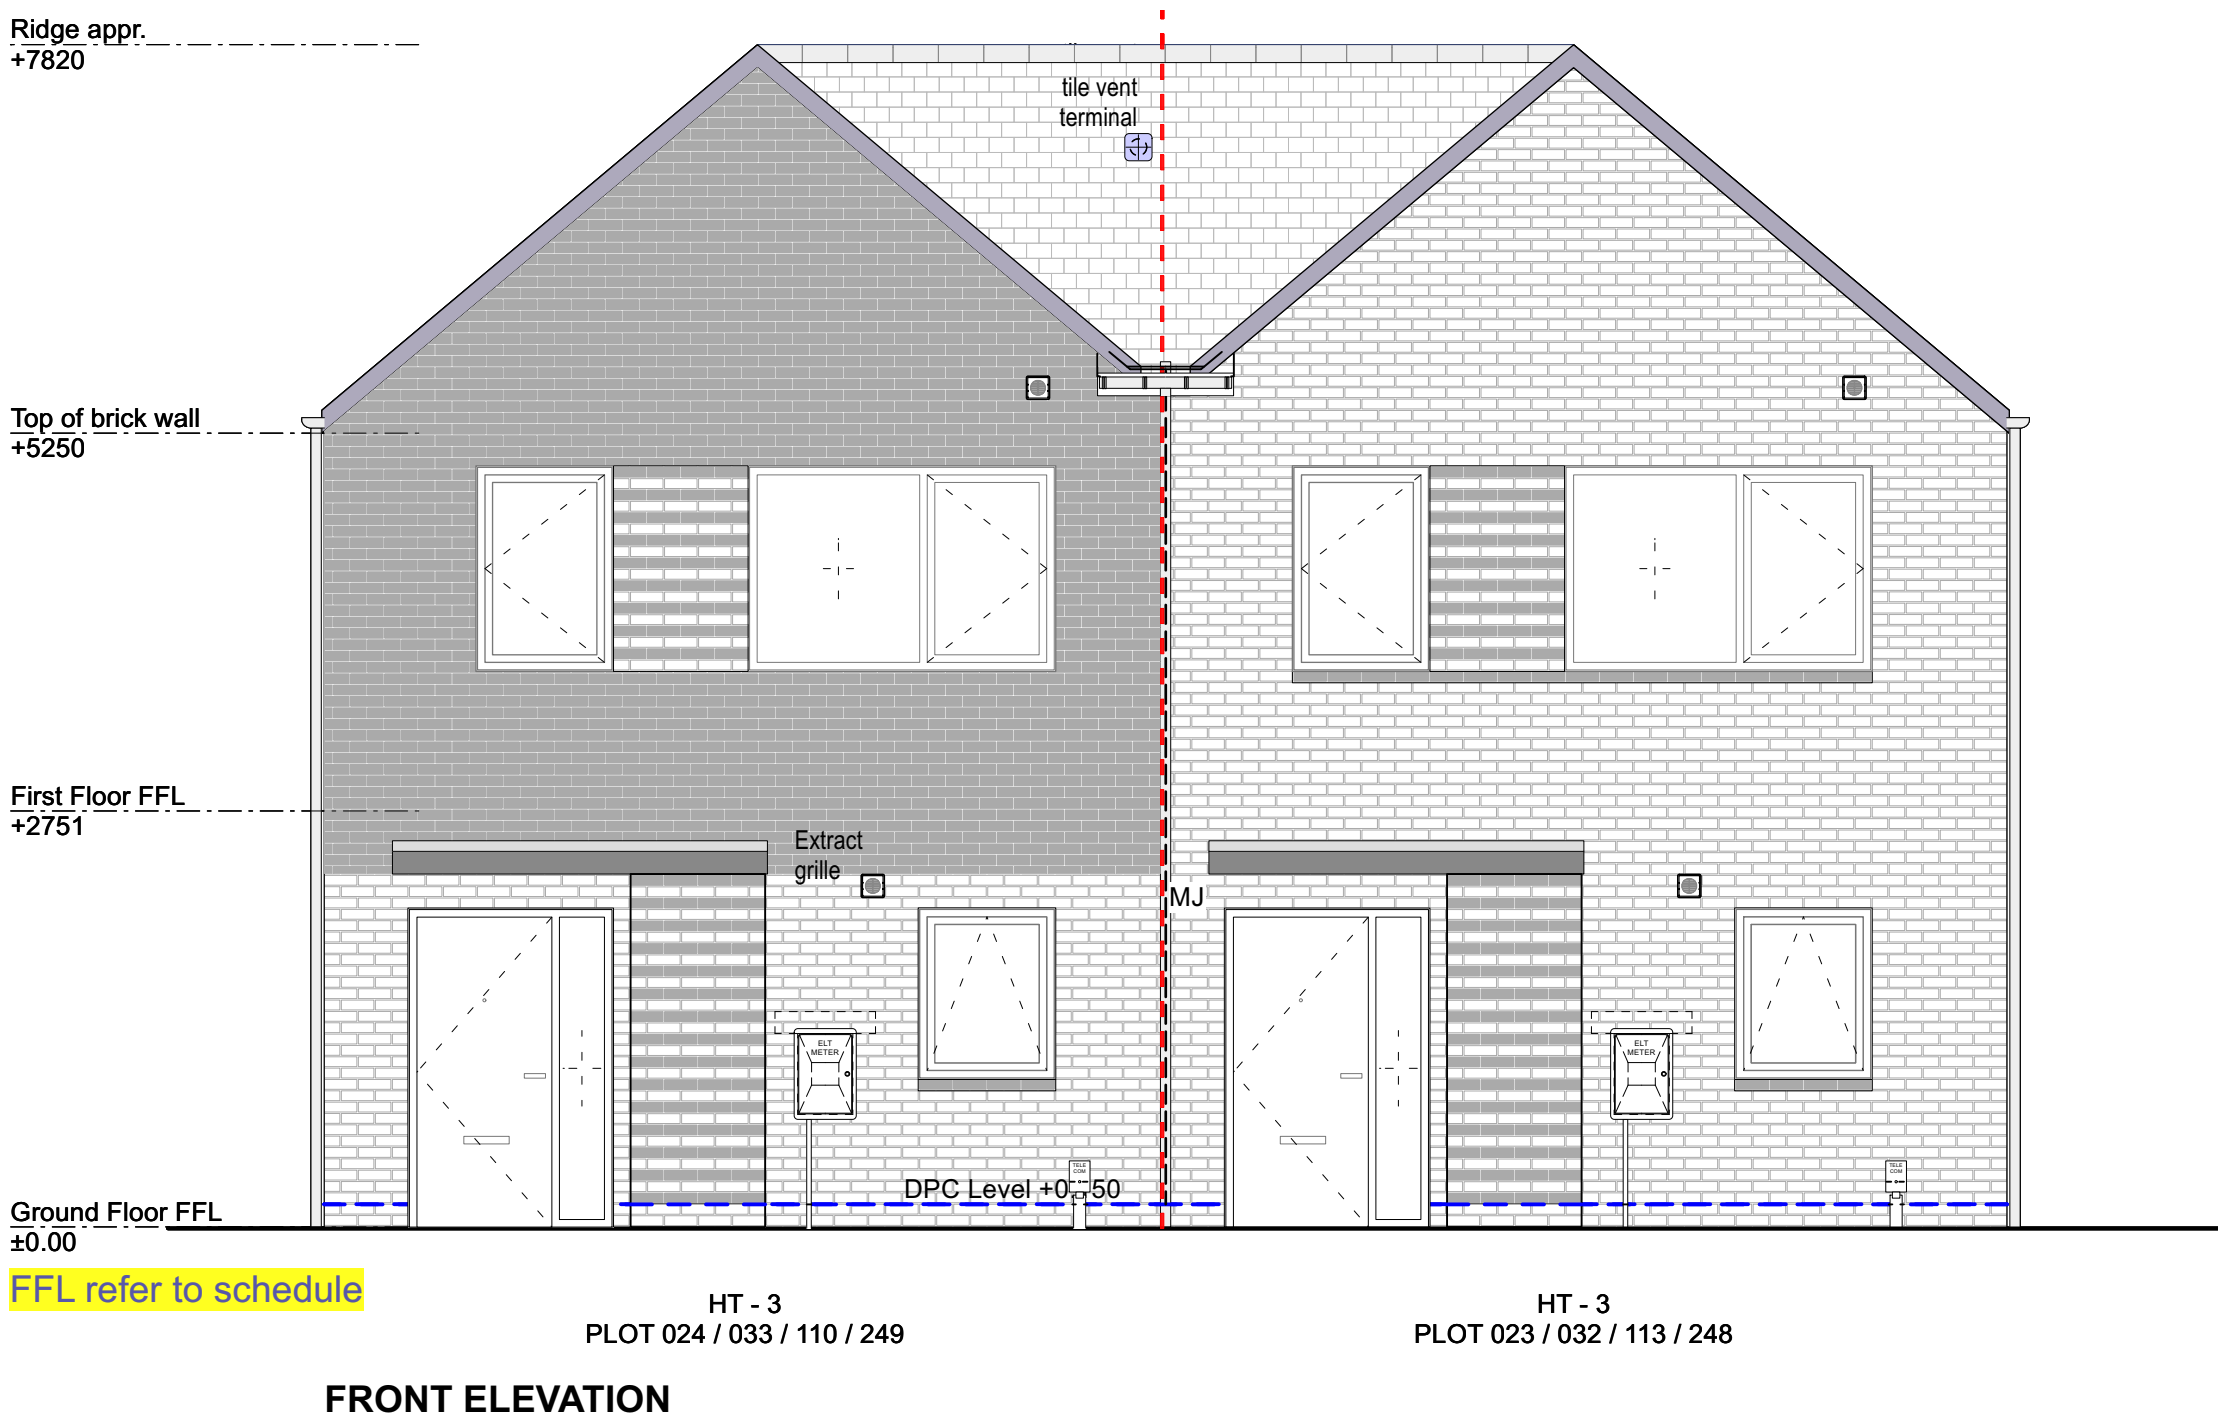

This drawing is issued based upon information and advice given by the contractor and we cannot confirm that the building has been constructed strictly in accordance with our drawings.

ROOF/RIDGE + EAVES HEIGHT REDUCED BY 225MM

PROPOSED APPLICATION

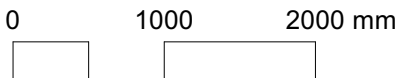

Chartered Architects
Chartered Building Surveyors
Interior Designers
CDM Services

Glentworth Court, Lime Kiln Close
Stoke Gifford, Bristol BS34 8SR
+44 (0)117 931 2062
www.kendallkingscott.co.uk

Project
Gorse Ride - S73

Client
Wates / Wokingham Borough Council

P01 16/09/2025 EP LB Roof lowered by 225mm
Rev Date By Ap Note

Drawing Title
HT 3 - Elevations (sht 2) PROPOSED
Plots 21-24,27-28,32-33,110-115,246-249
Drawing Number

250237-KKL-HT3-0504

Purpose/Status
PLANNING

Revision
P01

Only to be used on the site for which designed. The electronic transmission of design/information contained in this drawing is carried out entirely at the User's risk and Kendall Kingscott Ltd. shall have no liability for any errors or inaccuracies arising therefrom. The production of amended or updated information from the said design/information by the User is entirely the responsibility of the User and Kendall Kingscott Ltd. shall have no responsibility in respect thereof whatsoever.