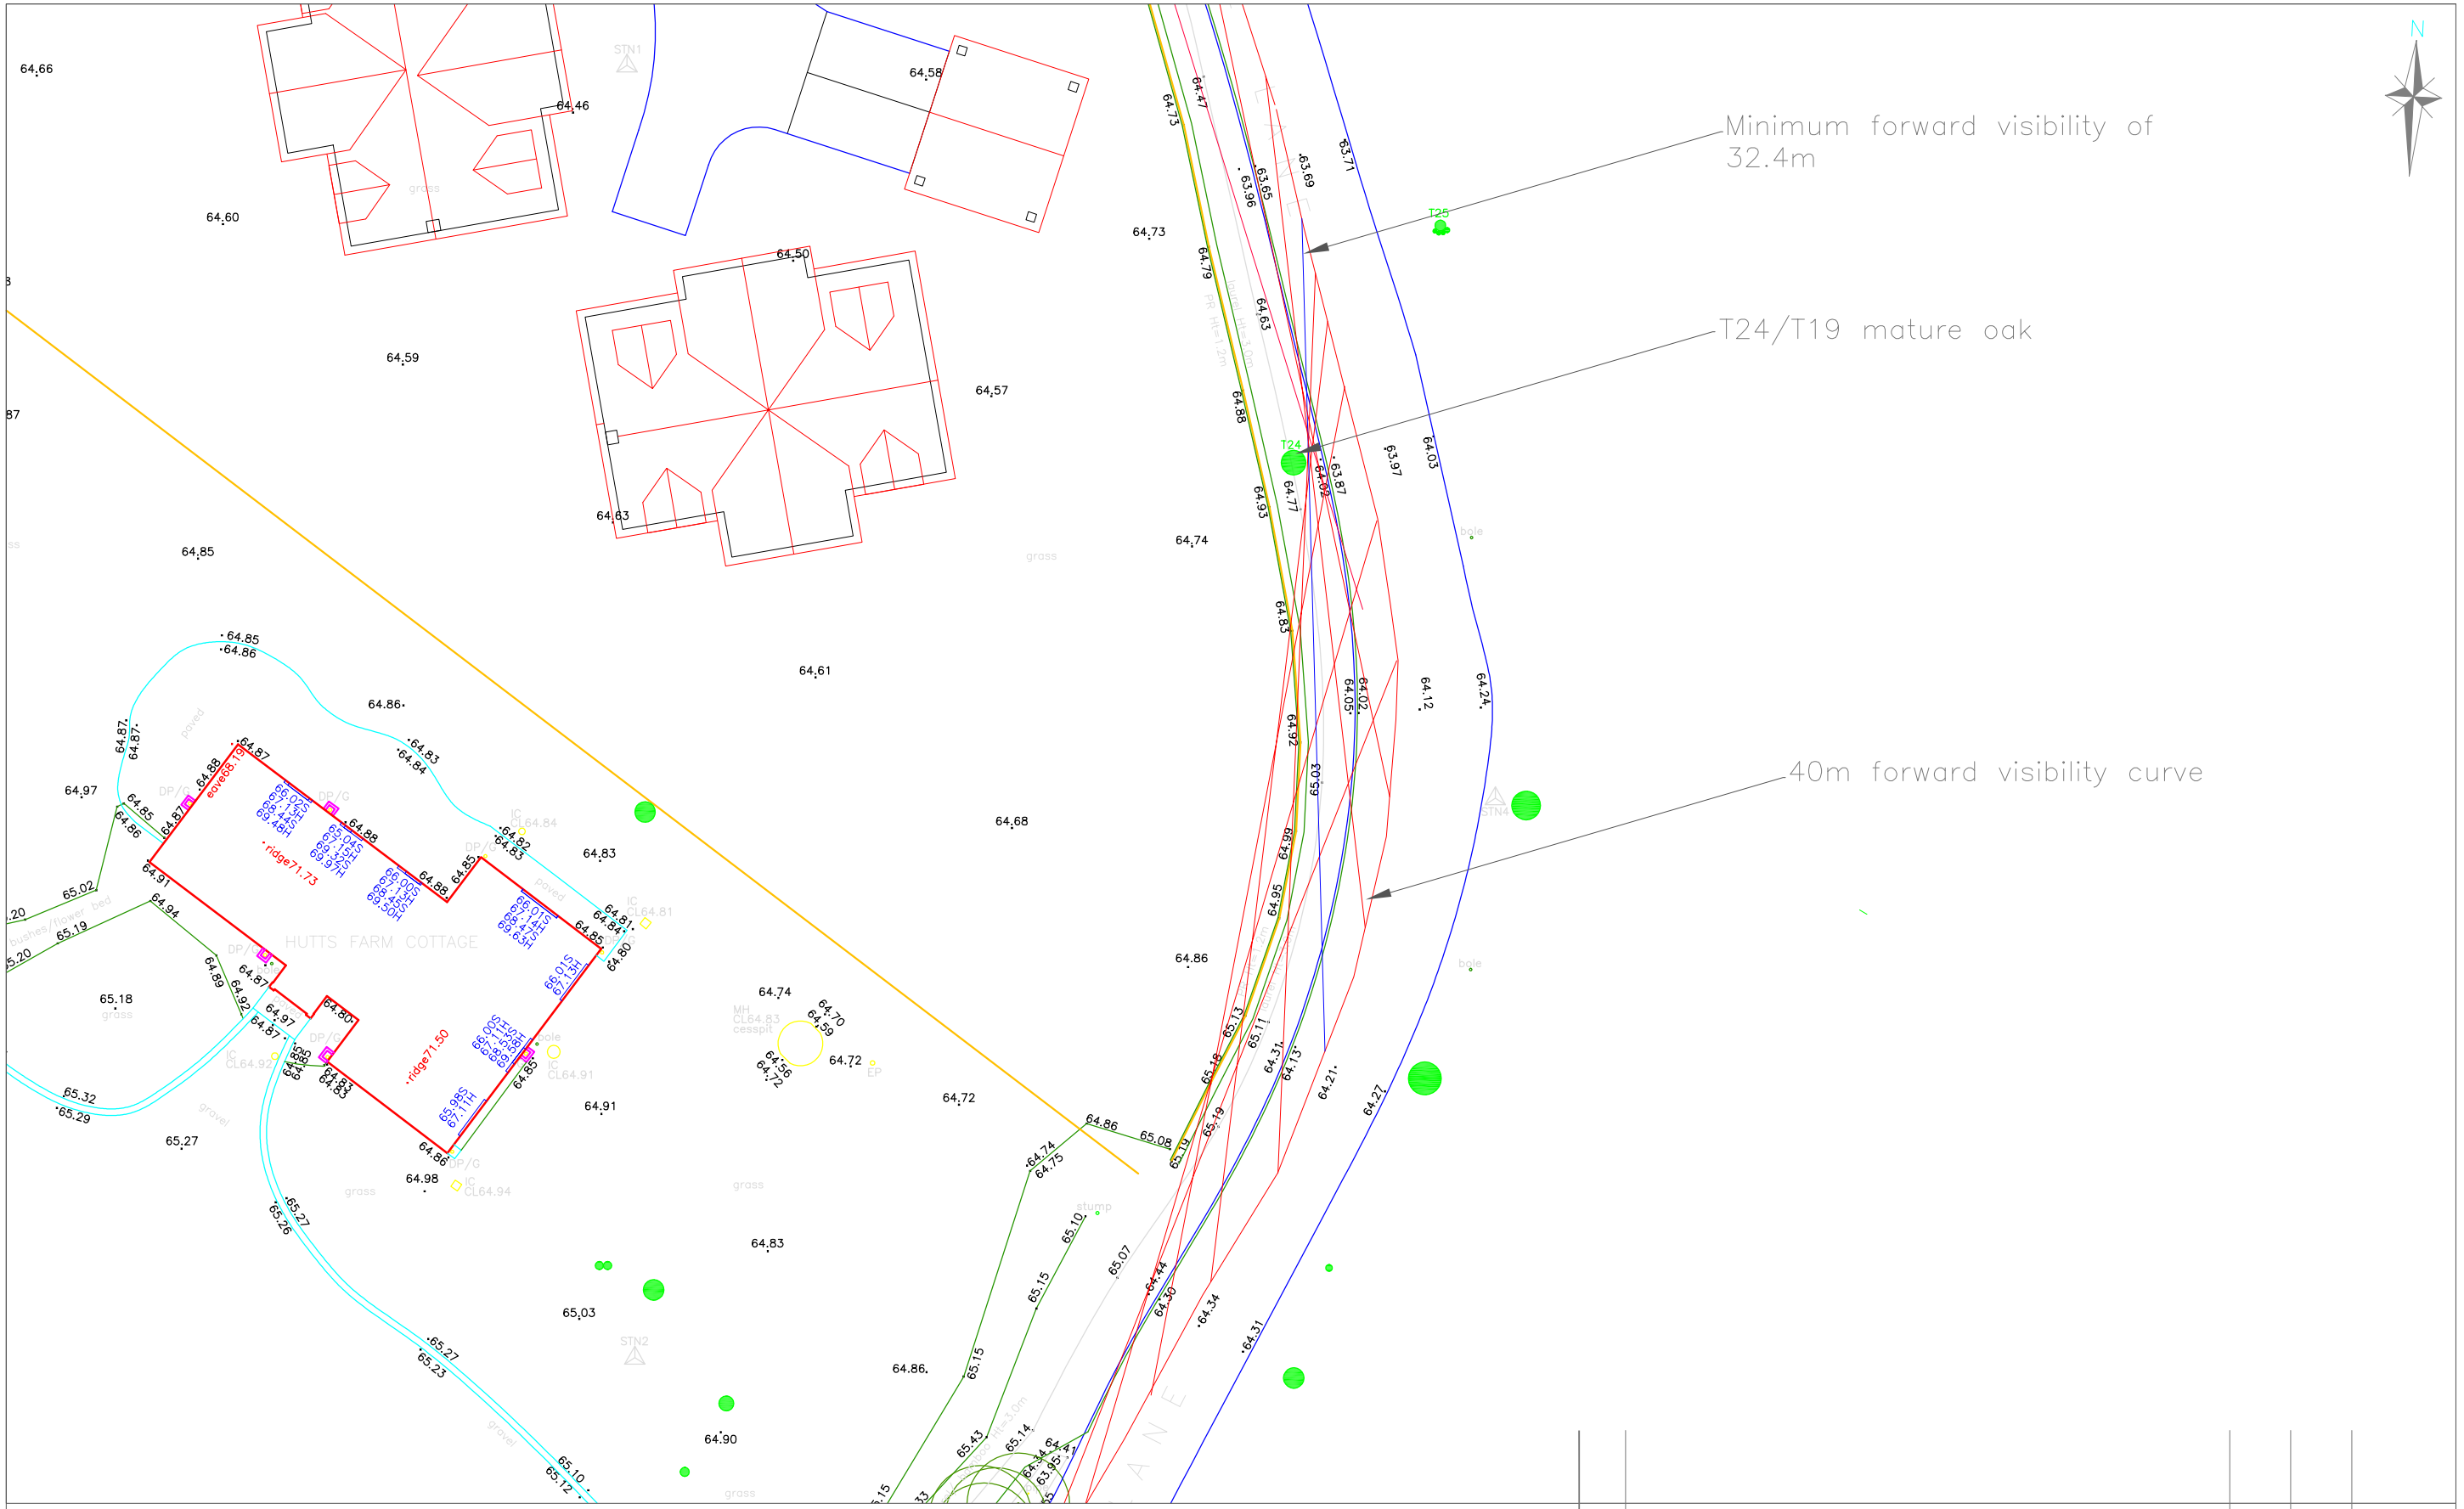


Reproduced from Ordnance Survey with the permission of the Controller of Her Majesty's Office
© Crown Copyright

Highway Planning Ltd
59 Barnards Hill
Marlow
Bucks
SL7 2NX
01628 488444

REV	AMENDMENTS	DRAWN	CHKD	DATE

Job Title: ADJ HUTTS FARM COTTAGE, BLAGROVE LANE, WOKINGHAM

Client: MR B Ryan

Drawing Title: FORWARD VISIBILITY ASSESSMENT WITH T19/T24 RETAINED

Scale	Date	Designed	Drawn	Drawing No	Rev
1:250 @ A3	05 JAN 26	DFM	DFM	25.03 – 003	