

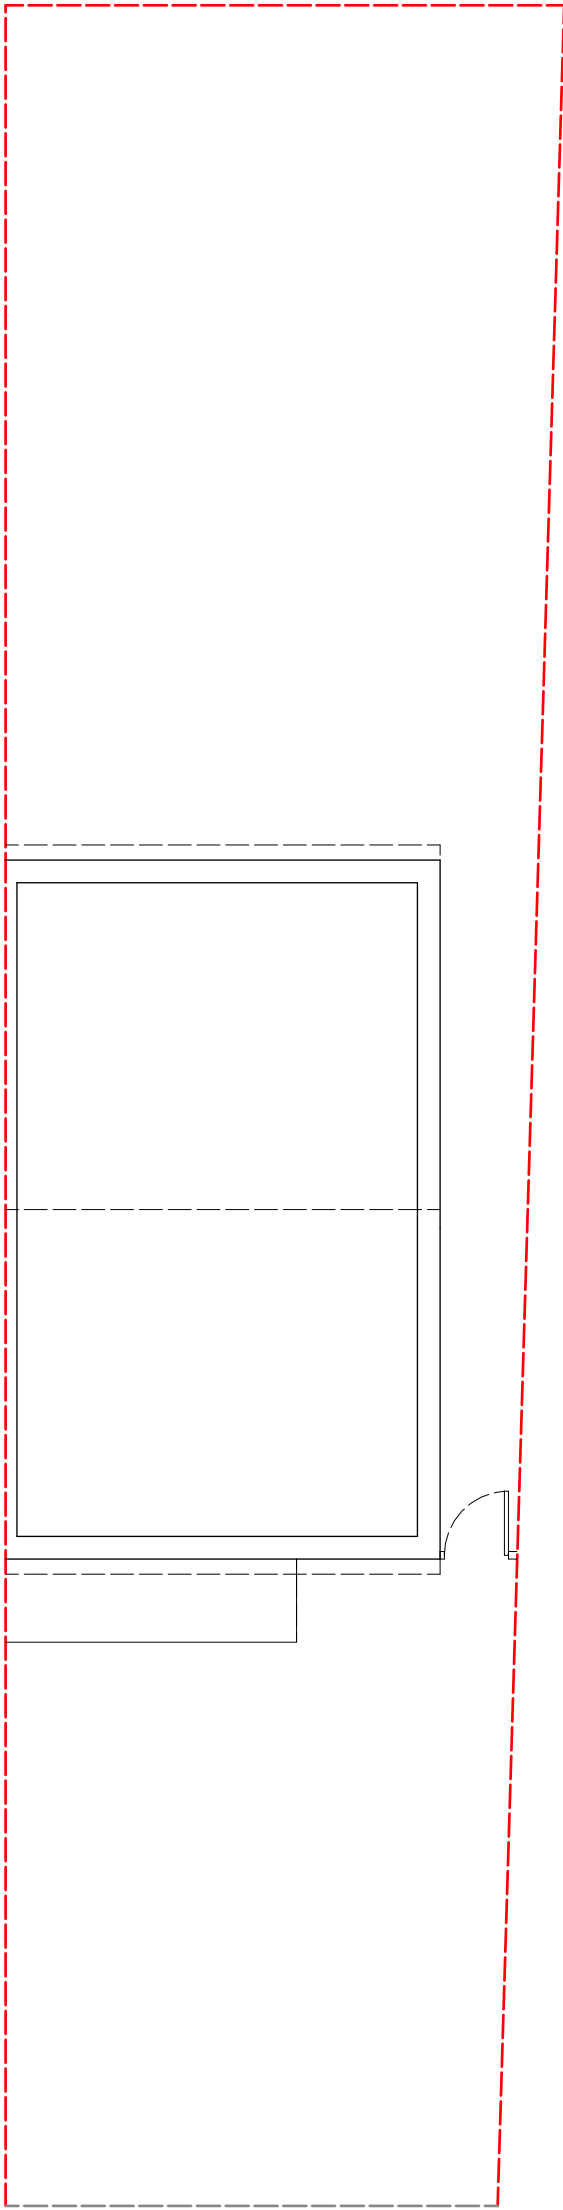


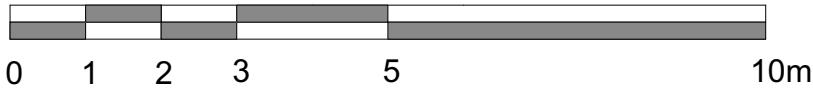

Existing Loft Plan

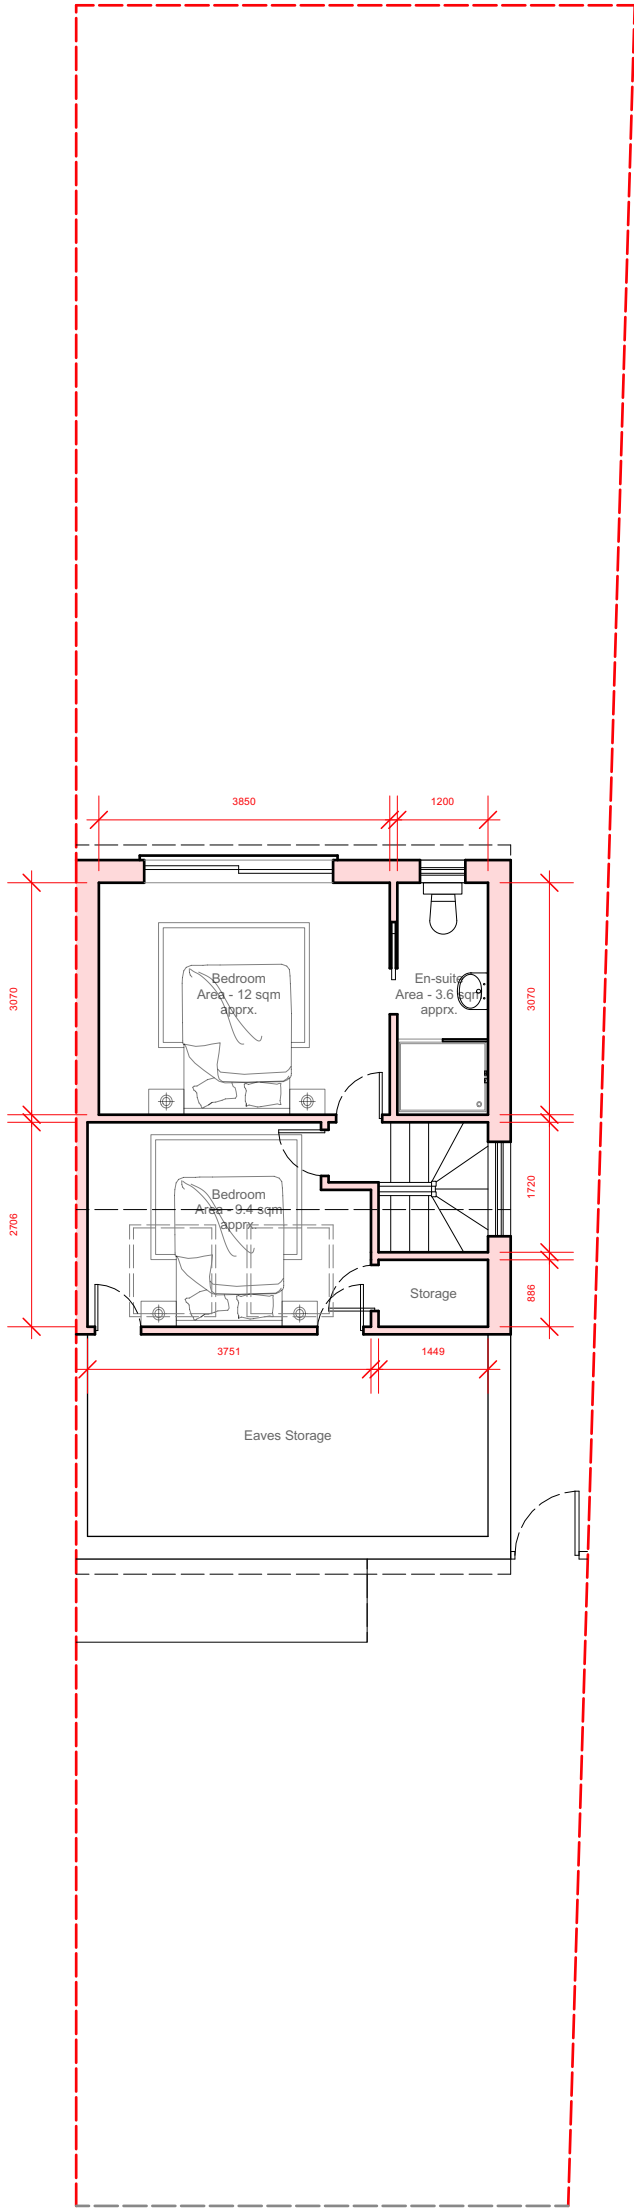

Proposed Loft Plan

Client:	Mr Thomas Ng
Site Address:	45 Lenham Close RG41 1HR
Project:	Extension
Scale:	1:100 @ A2
Date:	09/02/2026

Drawing Title

Existing & Proposed Loft Plan

Drawing:	002
Revision:	0

General Notes


Details of dimensions and levels to be checked on site by builder prior to commencement of work.

Any works commenced prior to all necessary local authority approvals are entirely to the risk of the owner and builder.

Structural details are subject to exposure of existing construction and verification by local authority surveyor prior to carrying out the affected works.

All works to be carried out in accordance with the local authority requirements.

Status	Status Key
02	Design 01
	Planning 02
	Pre construction 03
	Construction 04

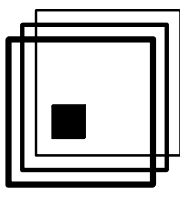

MKPDesign
☎ : +44 7743 002000
🌐 : www.MKPDesign.co.uk
✉ : info@MKPDesign.co.uk
📷 : @MK_PD