


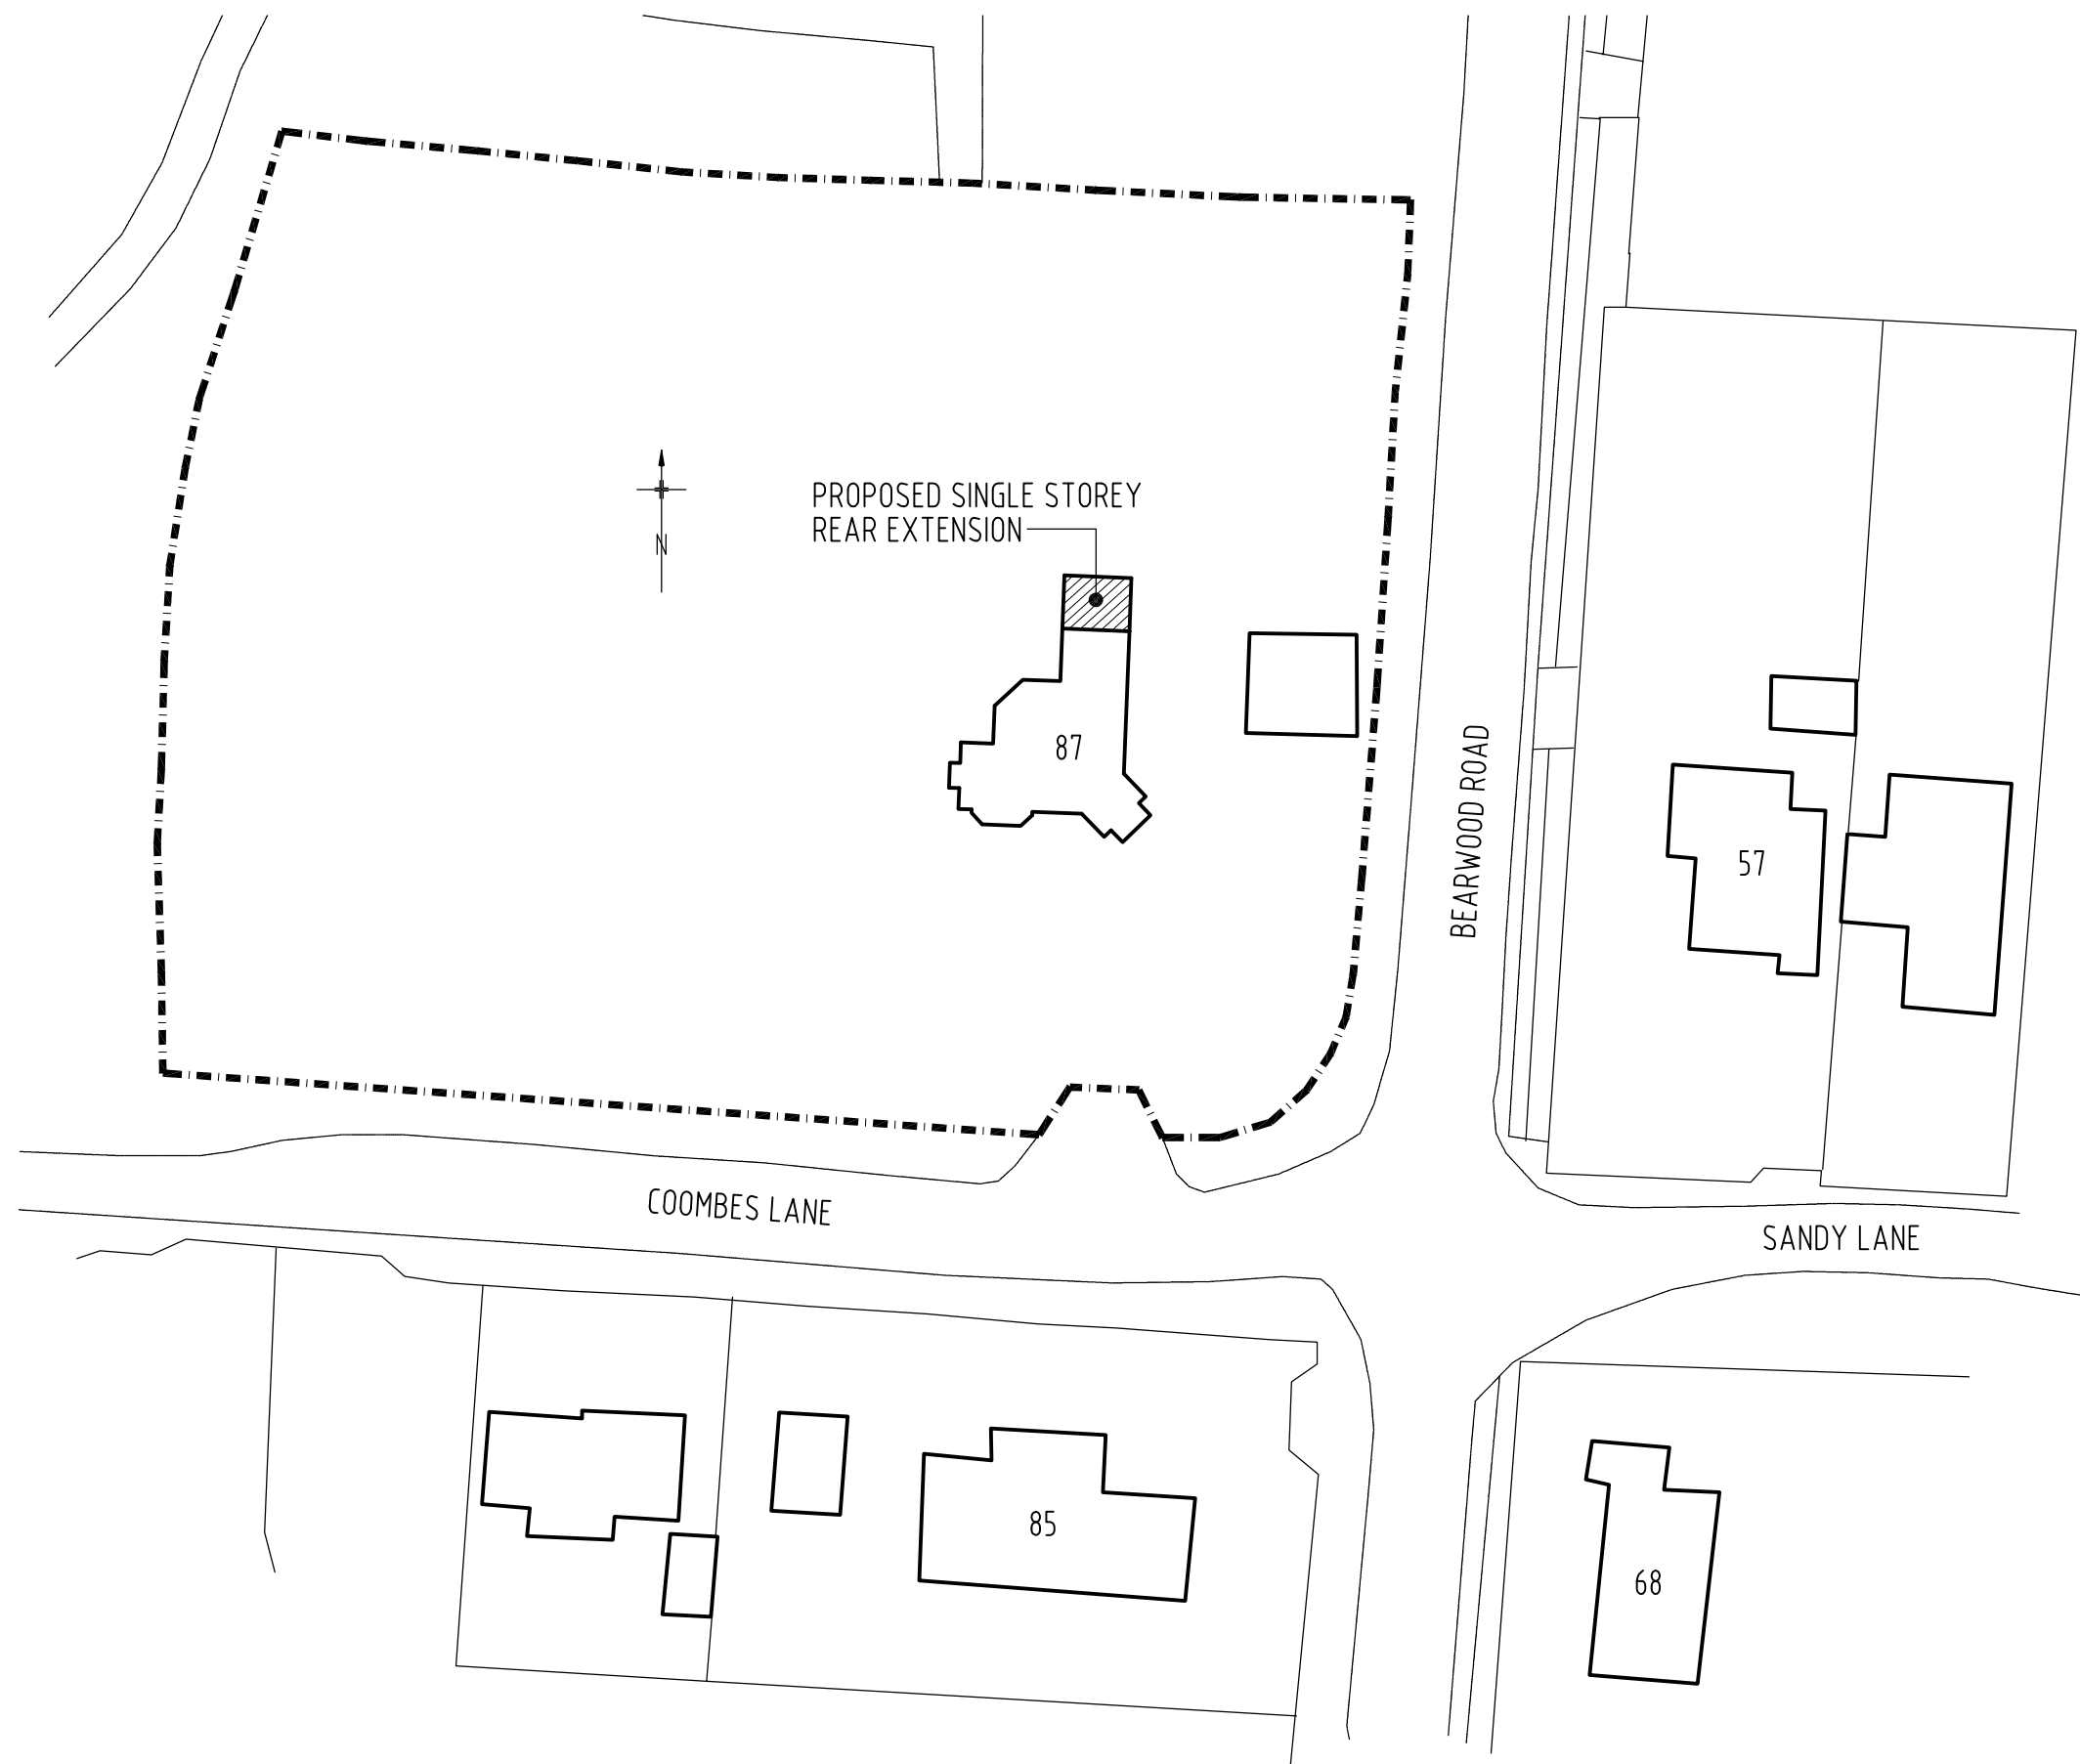

NOTE
ALL MATERIALS INTENDED TO BE USED ON
NEW EXTENSION ARE TO MATCH EXISTING.
THIS DRAWING HAS BEEN PREPARED WITHOUT
THE BENEFIT OF AN ACCURATE SITE SURVEY



RICHARD FENN DESIGNS
11 HARRIER CLOSE, WOODLEY,
READING, BERKSHIRE. RG5 4PE.
Telephone READING (0118) 9691684
E-Mail : architect@ntlworld.com

PROPOSED SINGLE STOREY REAR EXTENSION TO
BARKHAM LODGE, 87 BEARWOOD ROAD, SINDLESHAM
WOKINGHAM for MR and MRS PETER LUCEY

SITE / BLOCK PLAN

DATE	SCALE
FEBRUARY 14th 2026	1 : 500
DRAWING No.	REVISION

PL10