


NOTE
ALL MATERIALS INTENDED TO BE USED ON
NEW EXTENSION ARE TO MATCH EXISTING.
THIS DRAWING HAS BEEN PREPARED WITHOUT
THE BENEFIT OF AN ACCURATE SITE SURVEY

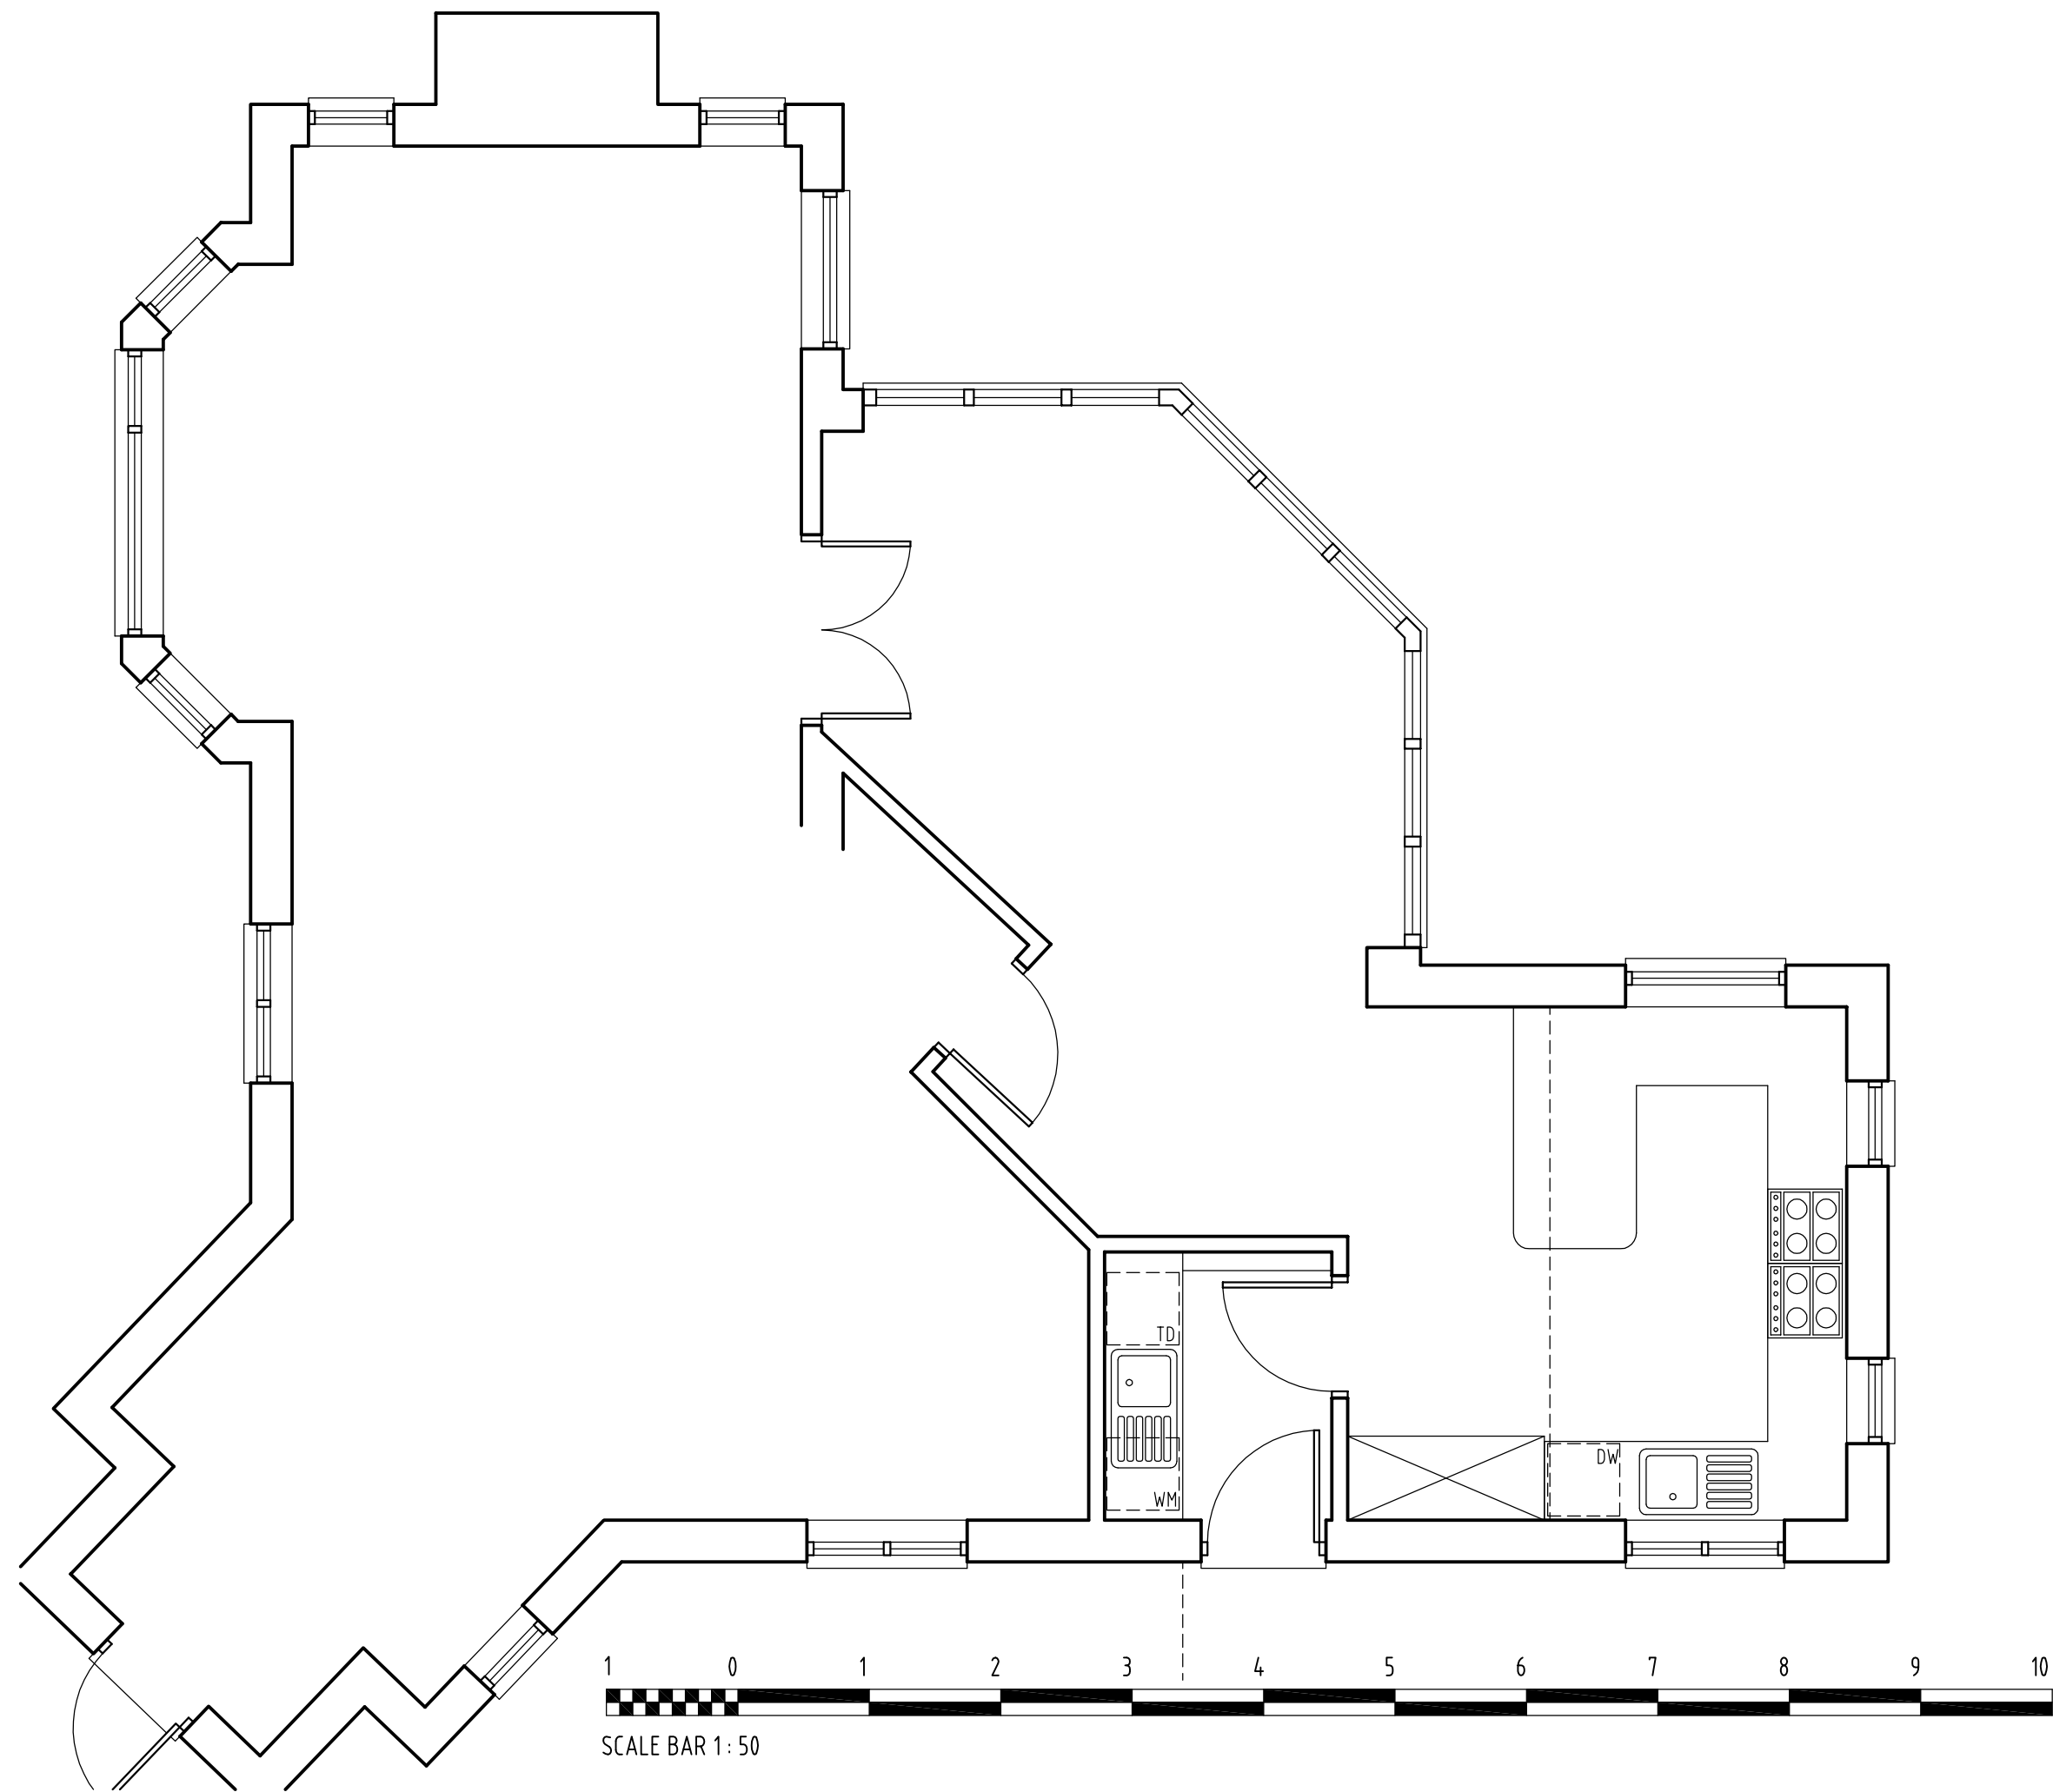



RICHARD FENN DESIGNS
11 HARRIER CLOSE, WOODLEY,
READING, BERKSHIRE. RG5 4PE.
Telephone READING (0118) 9691684
E-Mail : architect@ntlworld.com

PROPOSED SINGLE STOREY REAR EXTENSION TO
BARKHAM LODGE, 87 BEARWOOD ROAD, SINDLESHAM
WOKINGHAM for MR and MRS PETER LUCEY

EXISTING GROUND FLOOR LAYOUT

DATE	SCALE
FEBRUARY 14th 2026	1 : 50
DRAWING No. PL11	REVISION