





PROPOSED STREET SCENE
SCALE: 1:100@A1




EXISTING STREET SCENE
SCALE: 1:100@A1

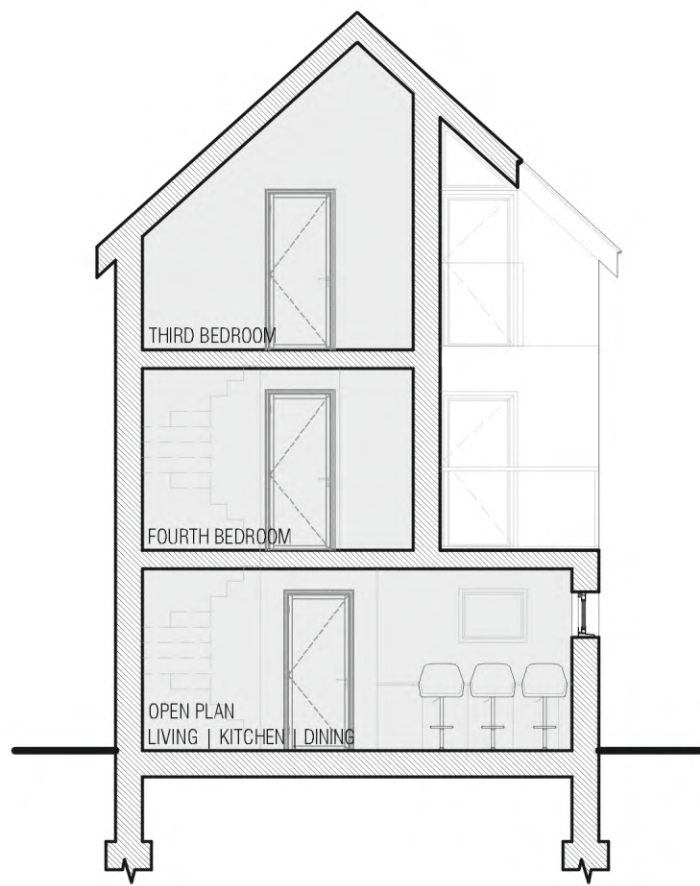

PROPOSED SECTION AA
SCALE: 1:100@A1

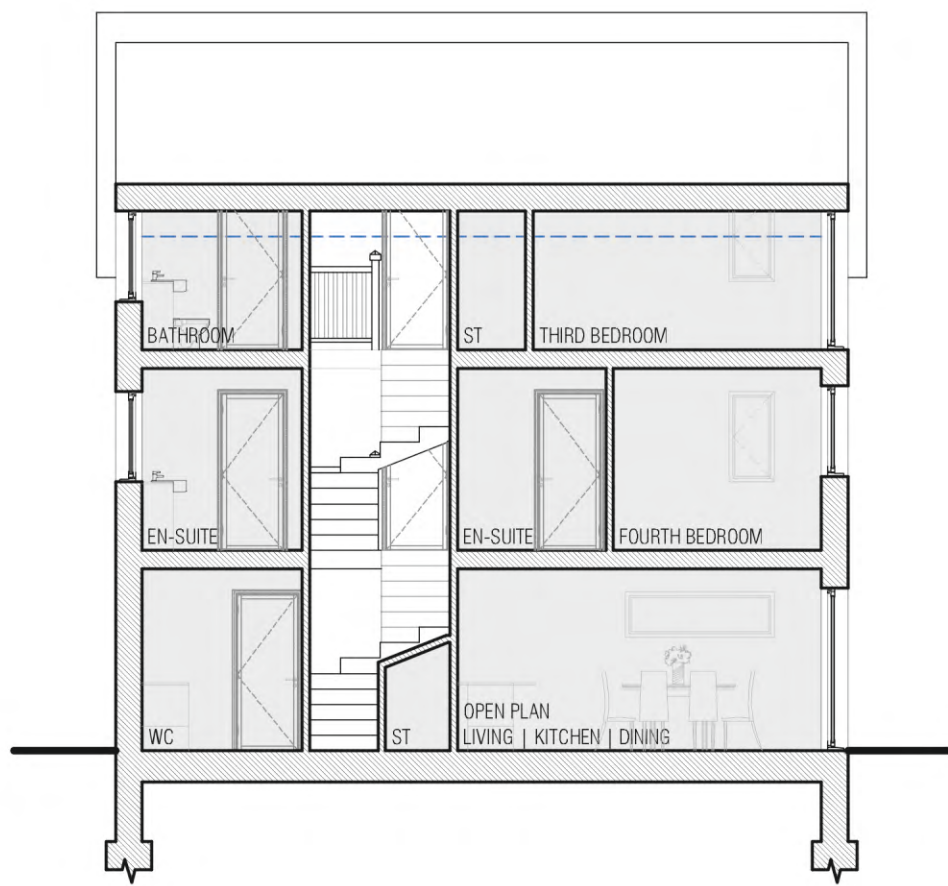

PROPOSED SECTION BB
SCALE: 1:100@A1

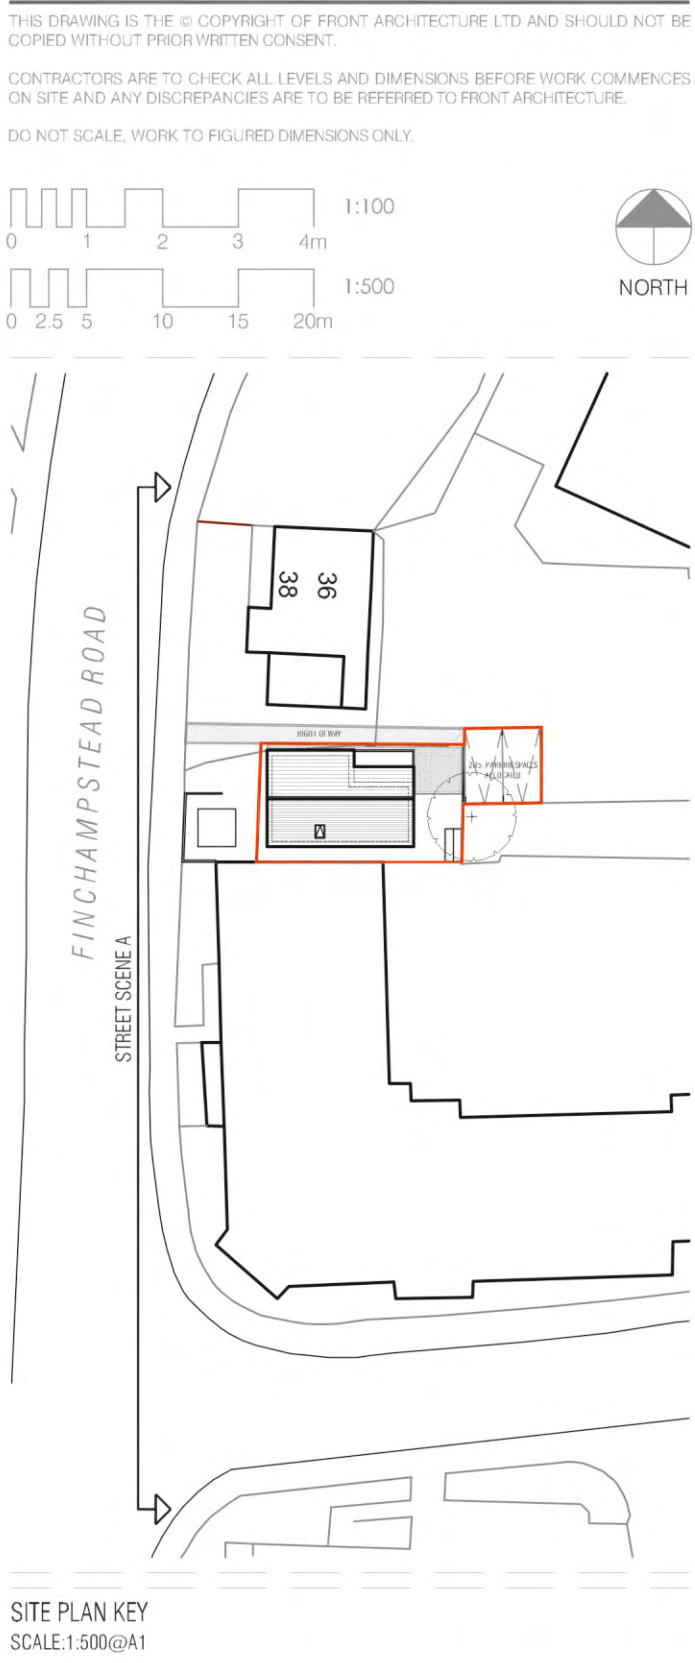

REV.	DATE	AMENDMENT	DRAWN
PROJECT			
RESIDENTIAL DEVELOPMENT			
LND ADJOINING 38 FINCHAMPSTEAD RD,			
WOKINGHAM			
RG40 2NN			
DRAWING TITLE			
EXISTING AND PROPOSED			
STREET SCENES			
CLIENT			
KLARA ASCOT LIMITED			
DRAWN:	PROJECT NO.	DRAWING NO.	202
GR.	24.570		
CHECKED:	SCALE:		
--	1:100		
DATE:	REVISION:		
APRIL' 24			P04
FRONT. 171 HIGH STREET, RAYLEIGH, ESSEX, SS6 7QA.			
TEL: +44 (0)202 801 410 EMAIL: HELLO@FRONT-ARCHITECTURE.CO.UK			