



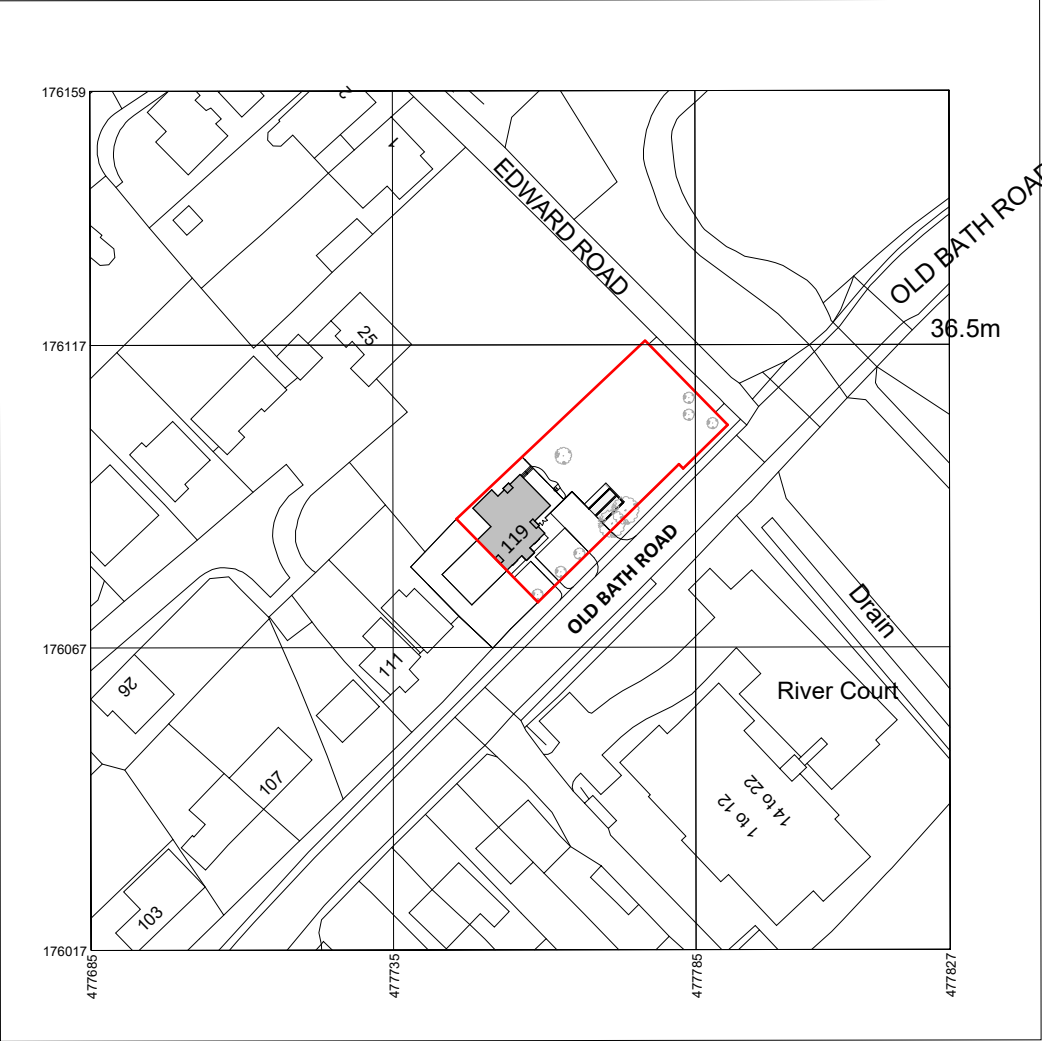

Produced on 11 December 2023 from the Ordnance Survey National Geographic Database and incorporating surveyed revision available at this date.
This map shows the area bounded by 477685 176017, 477827 176017, 477827 176159, 477685 176159, 477685 176017
Crown copyright and database rights 2023 OS 100054135. Supplied by copla ltd trading as UKPlanningMaps.com a licensed Ordnance Survey partner (OS 100054135).
Data licence expires 11 December 2024. Unique plan reference: v2e/1036263/1396719

Existing Site Location Plan

1 : 1250

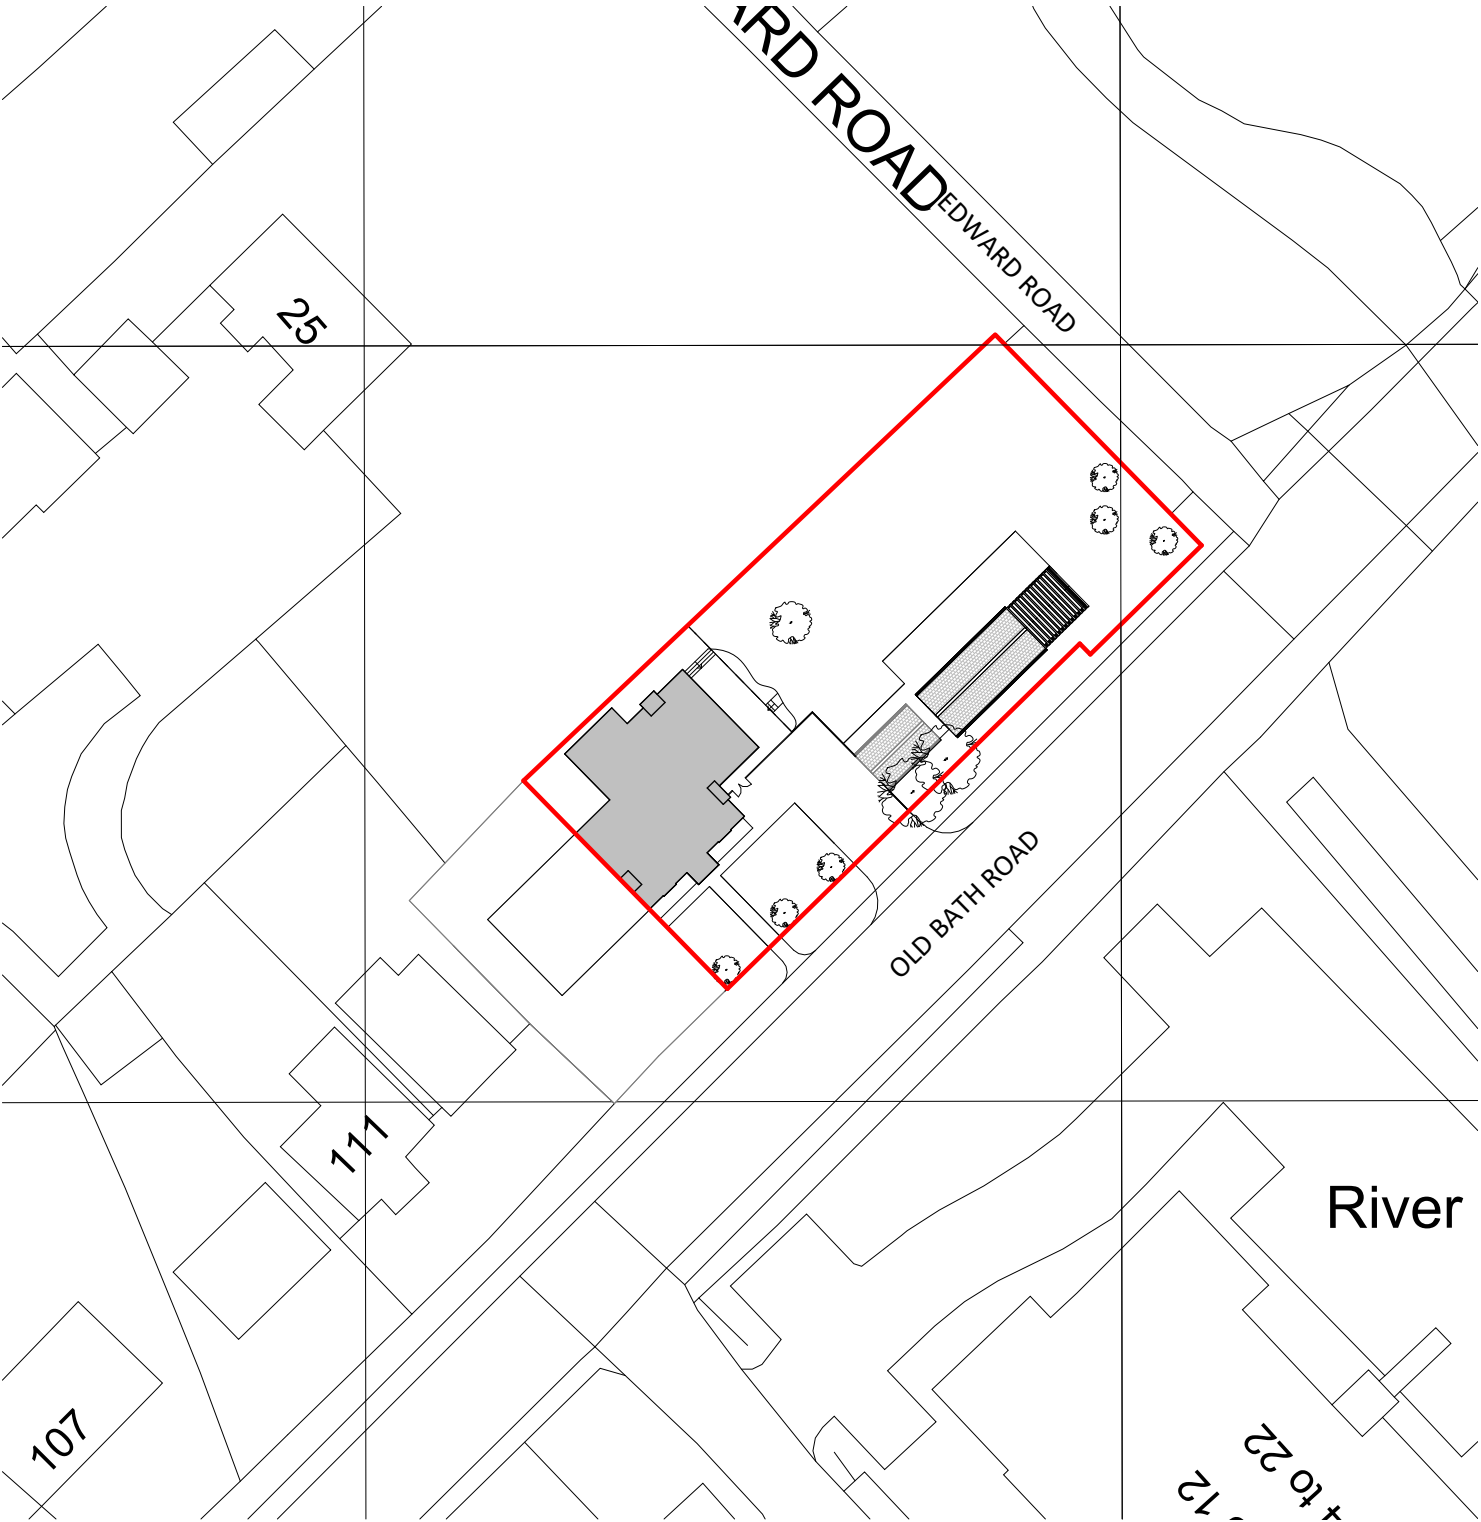

Proposed Block Plan


1 : 500

The use of this data by the recipient acts as an agreement of the following statements. Do not use this data if you do not agree with any of the following statements:-

All drawings are based upon site information supplied by third parties and as such their accuracy cannot be guaranteed. All features are approximate and subject to clarification by a detailed topographical survey, statutory service enquiries and confirmation of the legal boundaries.

The controlled version of this drawing should be viewed in DWF or PDF format not DWG or other formats. All prints of this drawing must be made in full colour.

Check all dimensions on site. Report any discrepancies in writing to CBLs Consultants before proceeding.

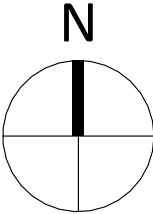

Amendment

Status

Planning

Project

J. Shah

119 Old Bath Road, RG10 9QN

Outbuilding

Drawing

Site Location Plan

& Proposed Block Plan

Drawing No.

Project ID

Originator

Zone Level Type Role Number

OBR1 - CBLs -00-ZZ-DR-A-0001

CBLs Project No.

Scale at A3

Drawn By

Status

Revision

D_0001- As AS S4 P02

info@cblsconsultants.co.uk

www.cblsconsultants.co.uk

