



Project Name: Emm Brook Pond
Drawing Title: Existing

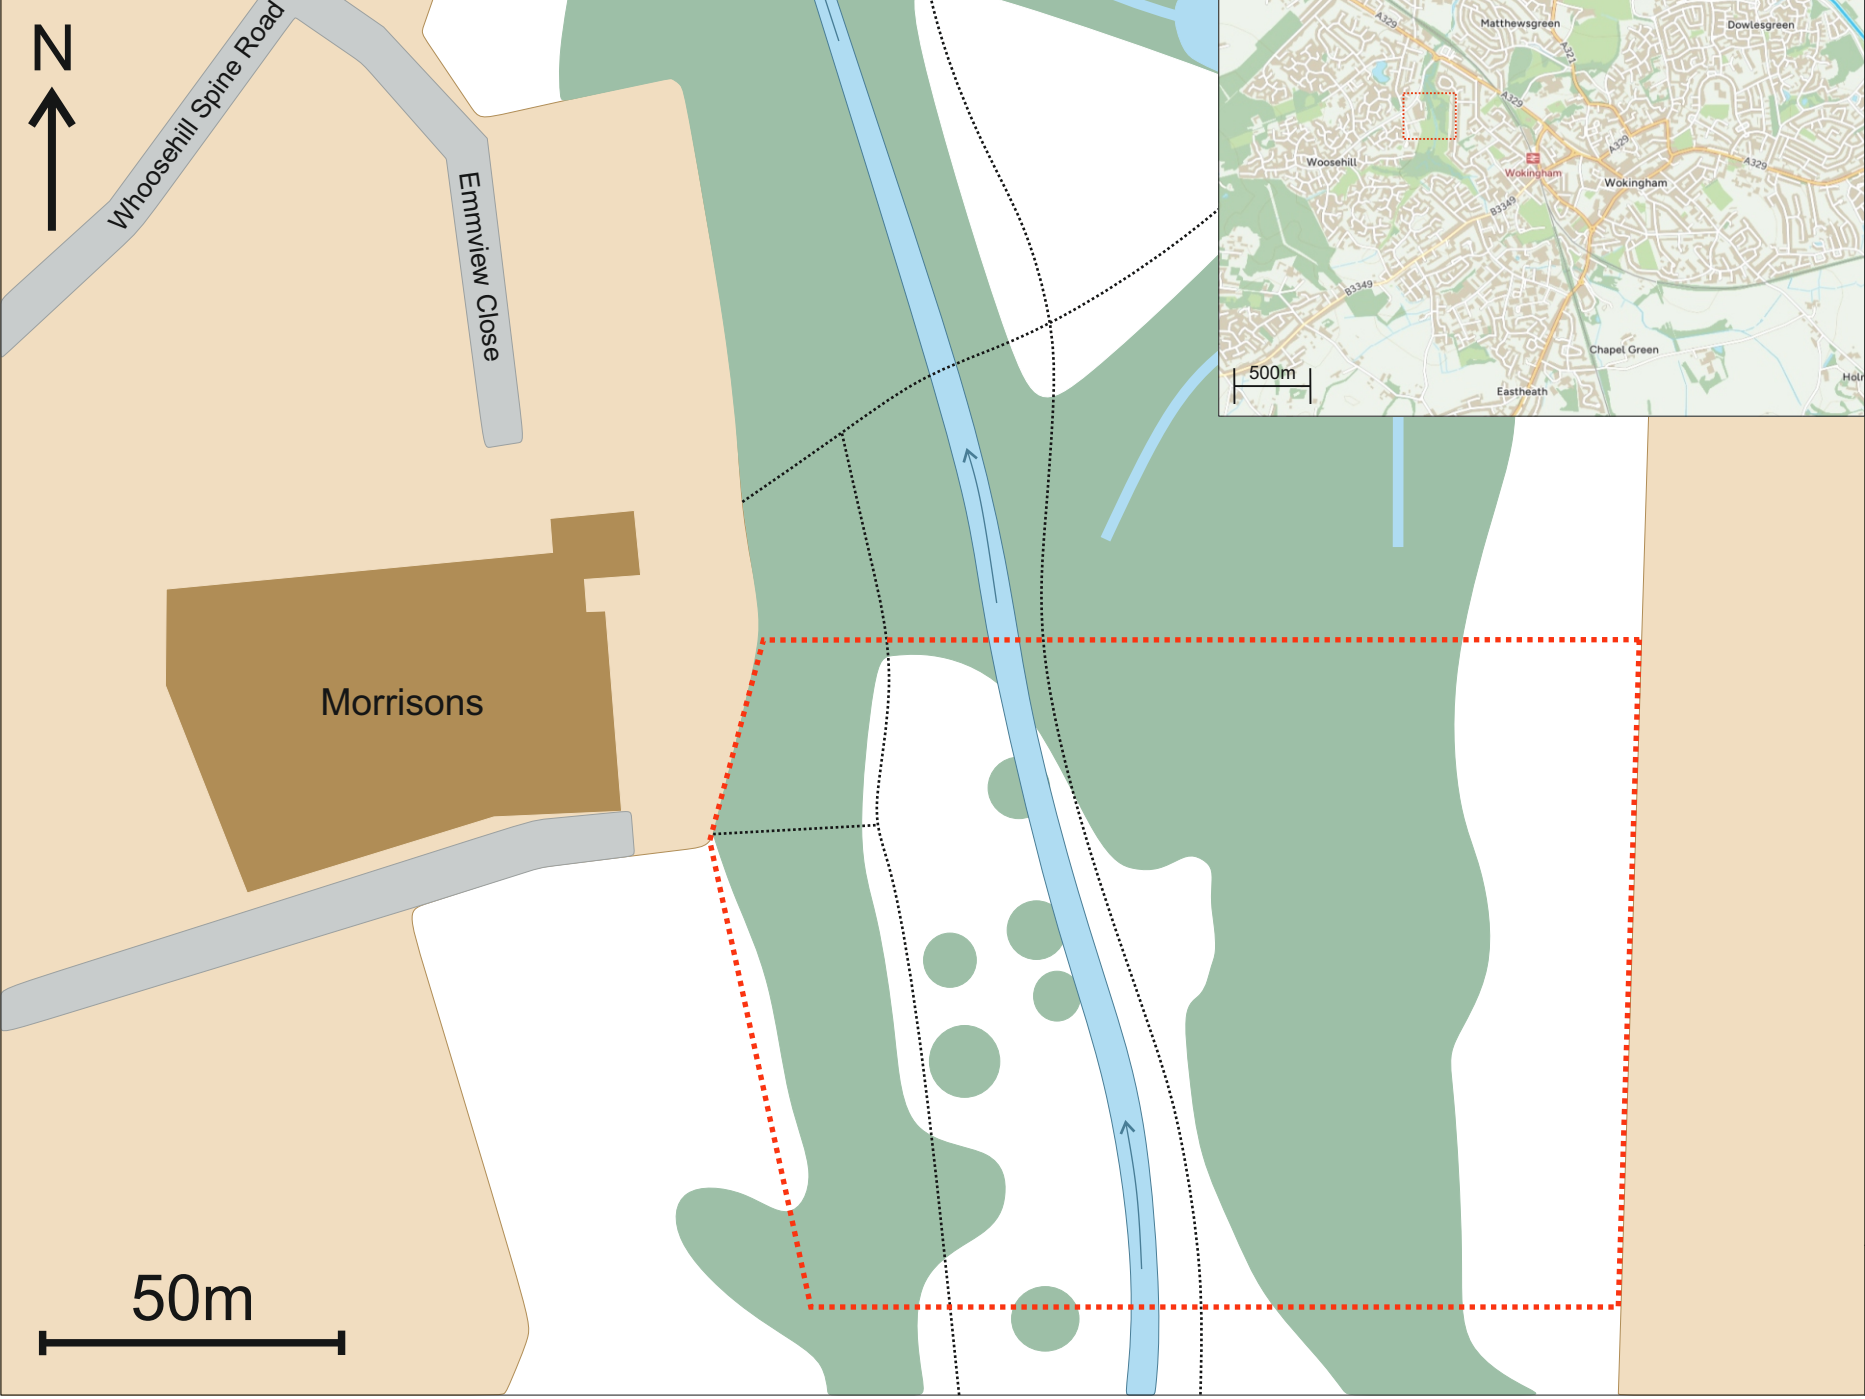

- KEY**
- Urban area
 - Tree cover
 - Road
 - Morrisons
 - Emm Brook
 - Pond
 - Footpath
 - Emm Brook pond boundary
 - Flow direction

DATE: 20/11/24
SCALE: 1:1250
DRAWN BY: NW
VERSION: 1.0
PAPER SIZE: A4

Project Name: Emm Brook Pond
Drawing Title: Proposed Pond Location

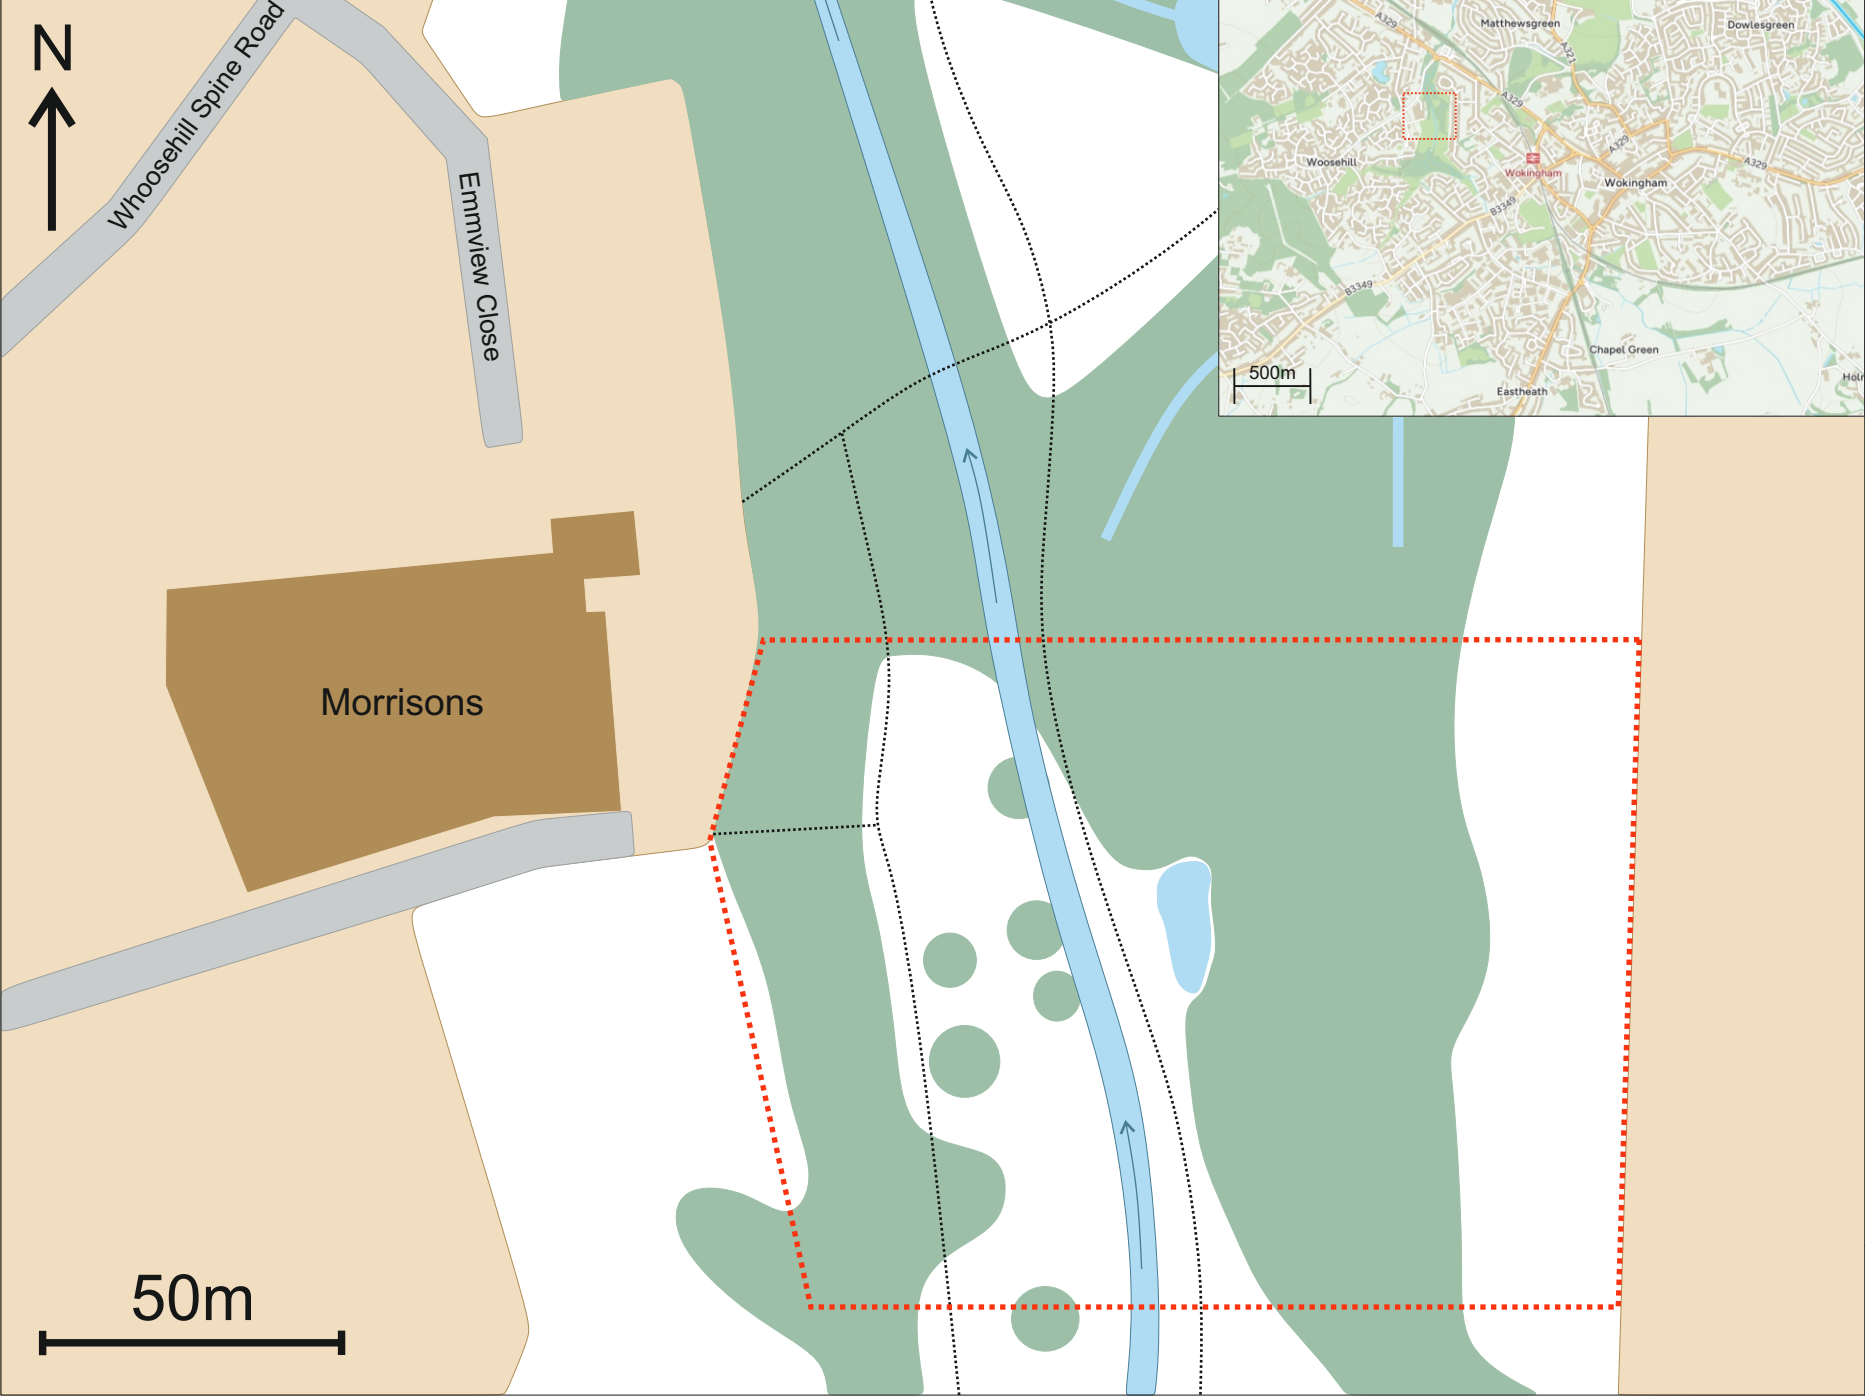

- KEY**
- Urban area
 - Tree cover
 - Road
 - Morrisons
 - Emm Brook
 - Pond
 - Footpath
 - Emm Brook pond boundary
 - Flow direction

DATE: 20/11/24
SCALE: 1:1250
DRAWN BY: NW
VERSION: 1.0
PAPER SIZE: A4



KEY

- Urban area
- Tree cover
- Road
- Footpath
- Emm Brook
- Proposed pond
- Cross section
- Root protection zone
- Flow direction
- Dead hedge

DATE: 20/11/24
SCALE: 1:250
DRAWN BY: NW
VERSION: 1.0
PAPER SIZE: A4



Tree

A. 9.5

D. 22.1

B. 7.6

C. 6.3

6.1

12.0

5.5


4.6

10m

** All units in metres.*



Low level dead hedge to discourage
dog access into the pond and allow
time for vegetation to establish.
Will also increase biodiversity on site.

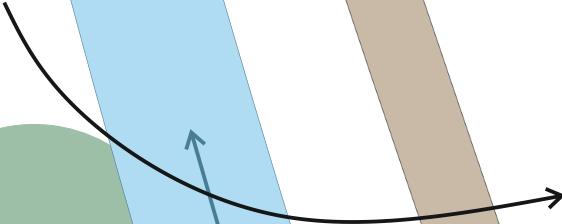

B. 7.6

- KEY
- Urban area
 - Tree cover
 - Road
 - Footpath
 - Emm Brook
 - Proposed pond
 - Cross section
 - Root protection zone
 - Flow direction
 - Dead hedge

10m



** All units in metres.*

Project Name: Emm Brook Pond

Drawing Title: CS A - D

KEY

Proposed bed level

Existing ground level

Indicative water level (**will fluctuate seasonally*)






DATE: 20/11/24

SCALE: 1:150

DRAWN BY: NW

VERSION: 1.0

PAPER SIZE: A4

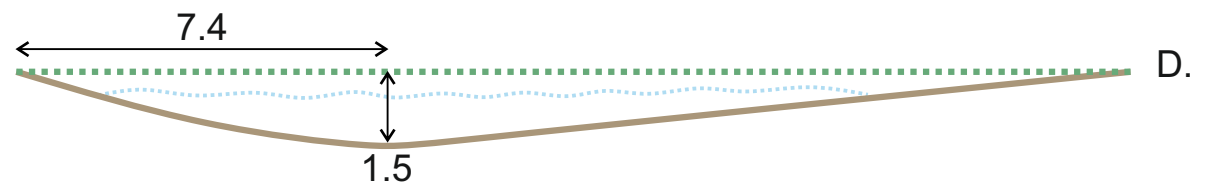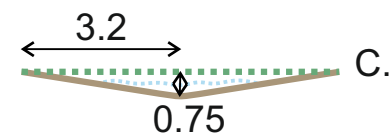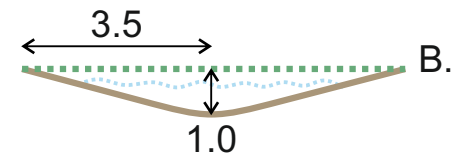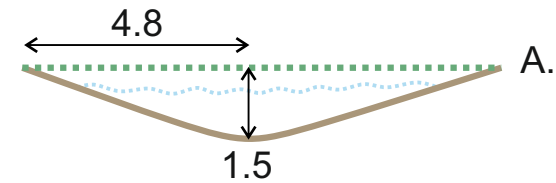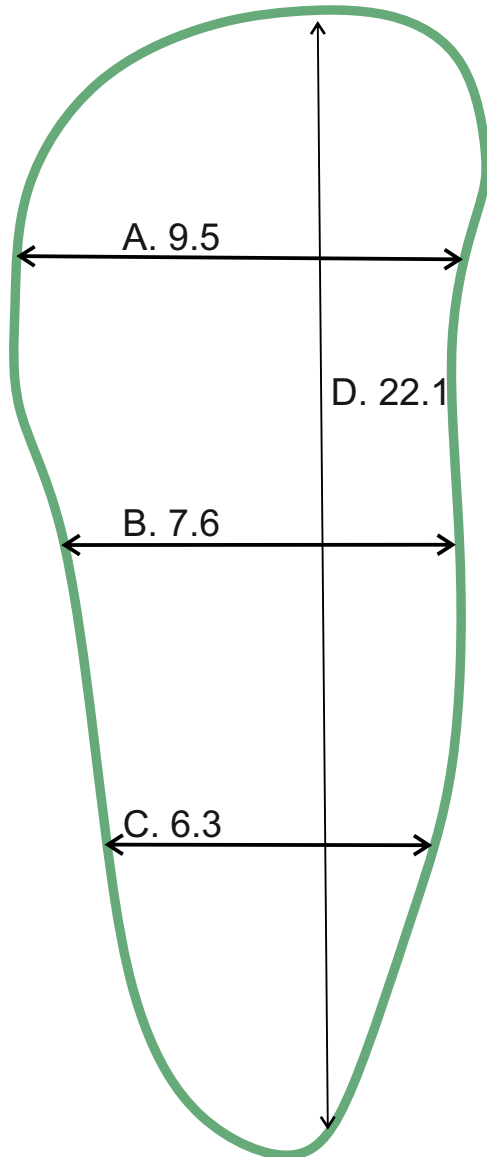

** All units in metres.*



SAFETY HEALTH AND ENVIRONMENTAL INFORMATION
In addition to the hazards/risk normally associated with the types of work detailed on this drawing, note the following risks and information.
* Please note that risks listed here are not exhaustive.
CONSTRUCTION
* Working in close proximity to deep water environments.
* Disturbing or striking existing utilities and services.
MAINTENANCE/CLEANING
* No unusual hazards/risks
DECOMMISSIONING/DEMOLITION
* No unusual hazards/risks
It is assumed that all works will be carried out by a competent contractor working.

LEGEND
Existing features
Existing channel
Weir walls structure
Existing structure
Vegetation hedge
Large wood structure
Design elements
Proposed channel
Historic channel
Weir
OS base map
Existing trees
Proposed mitigation pond

Project Name: Emm Brook Pond

Drawing Title: Pond Location relative to Planning Application: 203617.

