


This drawing may be scaled with reference to the scale bar for planning application purposes only. Do not scale for any other purpose, use only annotated dimensions. All dimensions are to be checked by parties using the drawing, and any errors or omissions are to be reported to James Potter Associates Ltd.

Rev.	Date	Note	Author	Checked
P01	06/01/2025	Issued to Planners comments	TJ	JP
P01	07/01/2025	Revised to Planners comments	TJ	JP



BLOCK PLAN - EXISTING WITH PROPOSED EXTENSION
SCALE 1:500

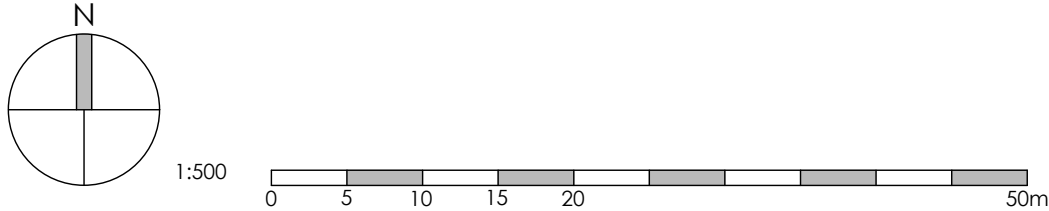

KEY

- Site Boundary
- Existing Buildings
- Proposed building extension

Project	LOFT CONVERSION & EXTENSION SPRINGFIELDS BASINGSTOKE ROAD RG7 1PH					Drawing	BLOCK PLAN - EXISTING WITH PROPOSED EXTENSION		
						Job-Dwg Number	24016-PL-010		Rev.
Client	JESSICA PIKE					JPA JAMES POTTER ASSOCIATES www.jpa.design JPA - PORTSMOUTH 117 Highland Road, Southsea, Portsmouth, PO4 9DD t. +44(0)2394 002 897			
Status	PLANNING								
Scale	1:500		Sheet Size A3						
Author	TJ	Checked	JP	Date	JAN 2026				