


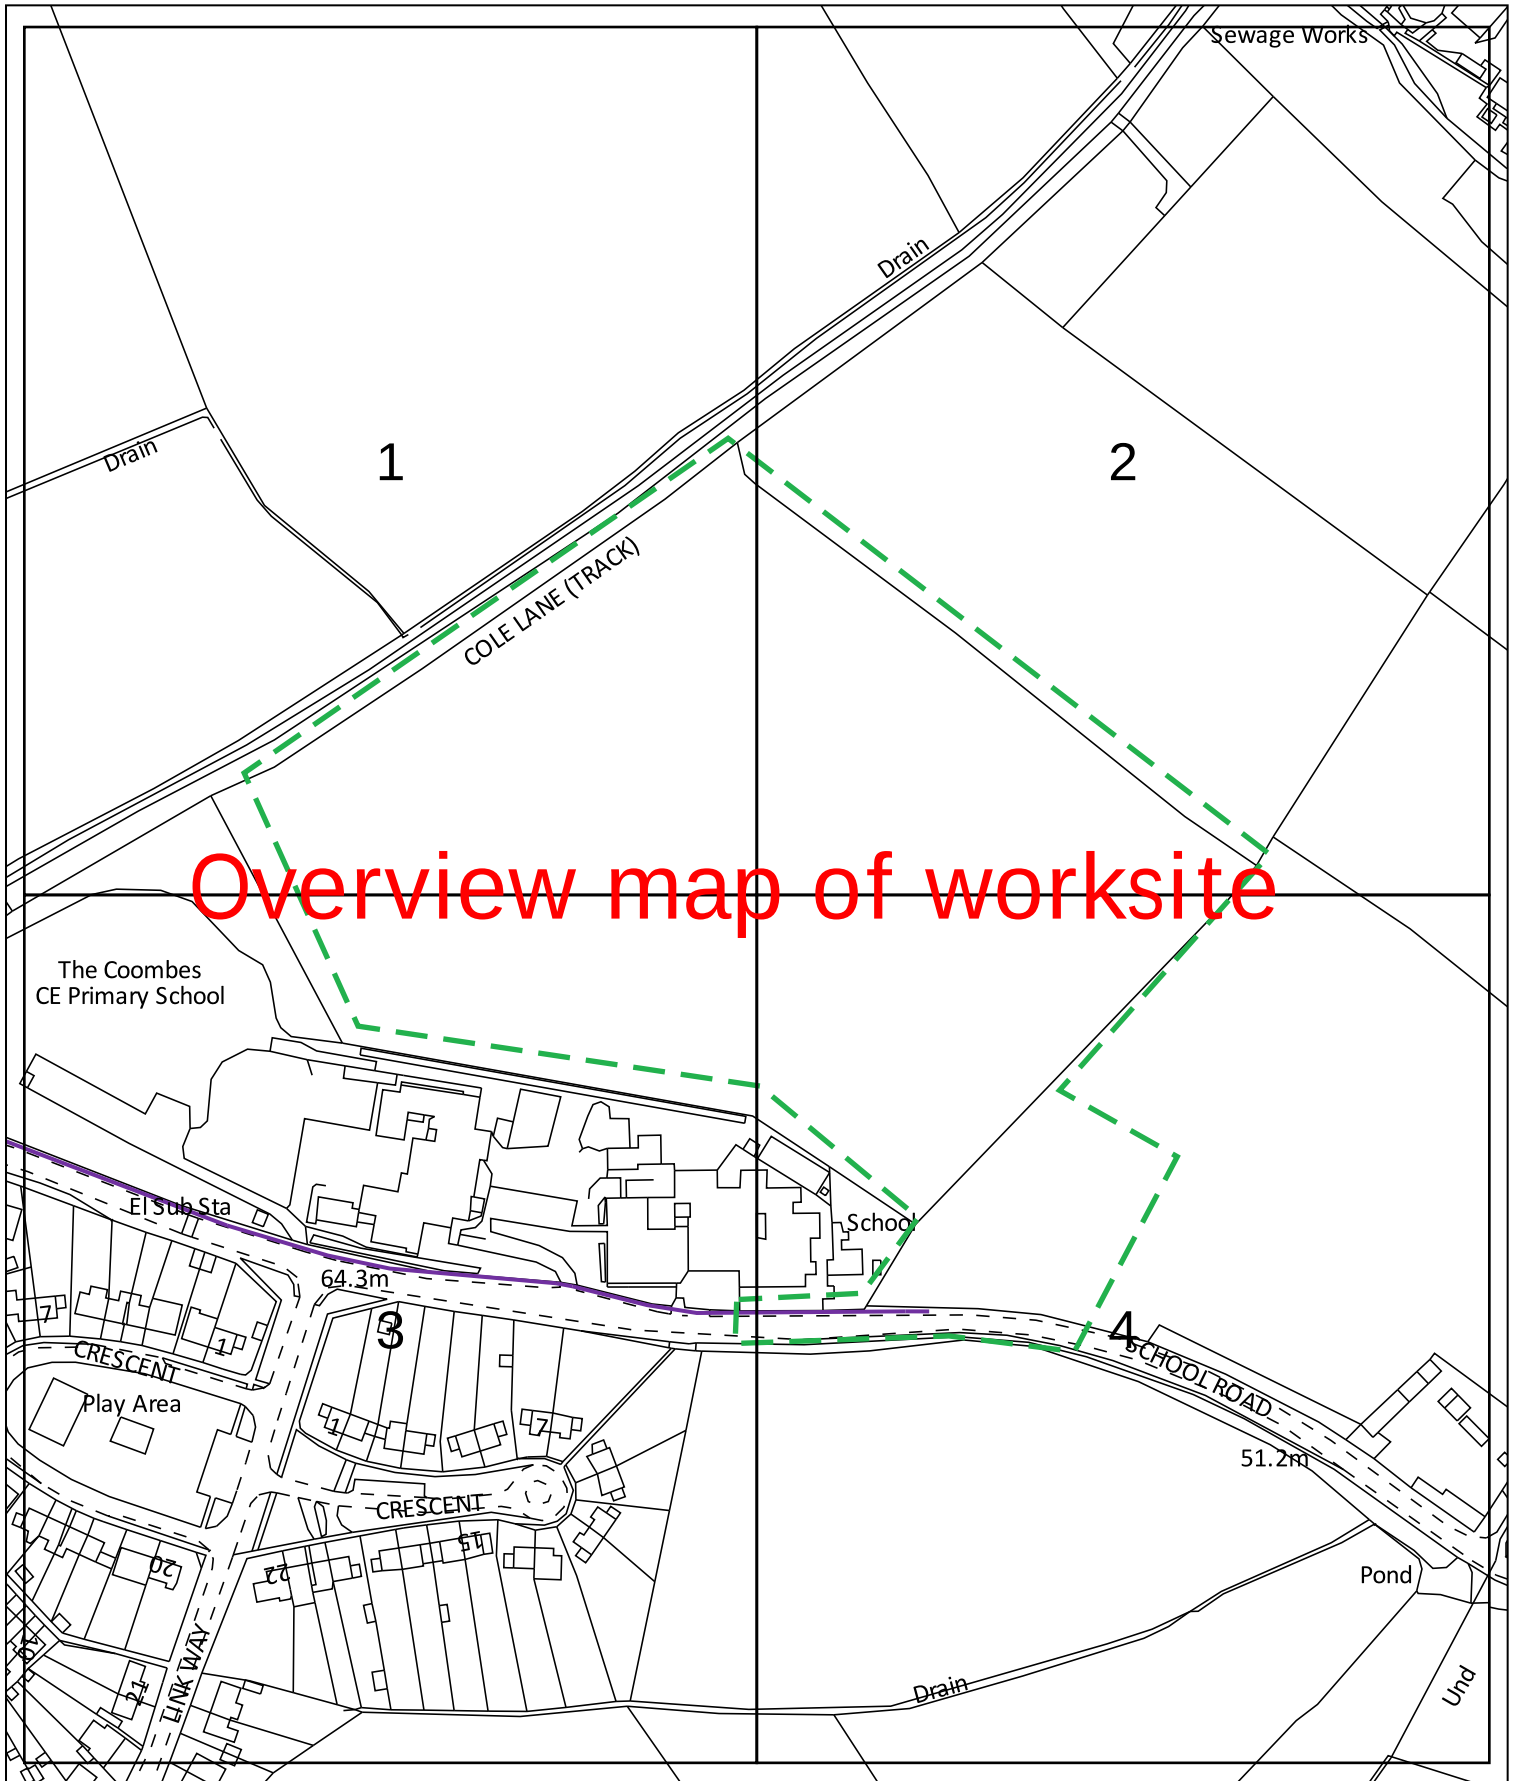

Overview map of worksite

Dig Sites Area:  Line:  The quality and accuracy of any print will depend on your printer, your computer and its print settings. Measurements scaled from this plan may not match measurements between the same points on the ground.




Date Requested: 27/03/2025
 Job Reference: 36771671
 Site Location: 476567 167033
 Requested by: Mrs Marcia Head
 Your Scheme/Reference: 250735
 Scale: 1:2562 (When plotted at A4)

The information on this document is proprietary and shall not be used, copied, reproduced or disclosed in whole or in part without written consent of Neos Networks. Approximate location only is shown. To determine exact location a trial hole must be dug. Before excavation, please refer to HSG47. Neos Networks accept no liability for errors or omissions.

 Neos Networks Underground Route **Emergency Number: 0345 305 3337**

Registered Office:
 Inveralmond House,
 200 Dunkeld Road,
 Perth, PH1 3AQ

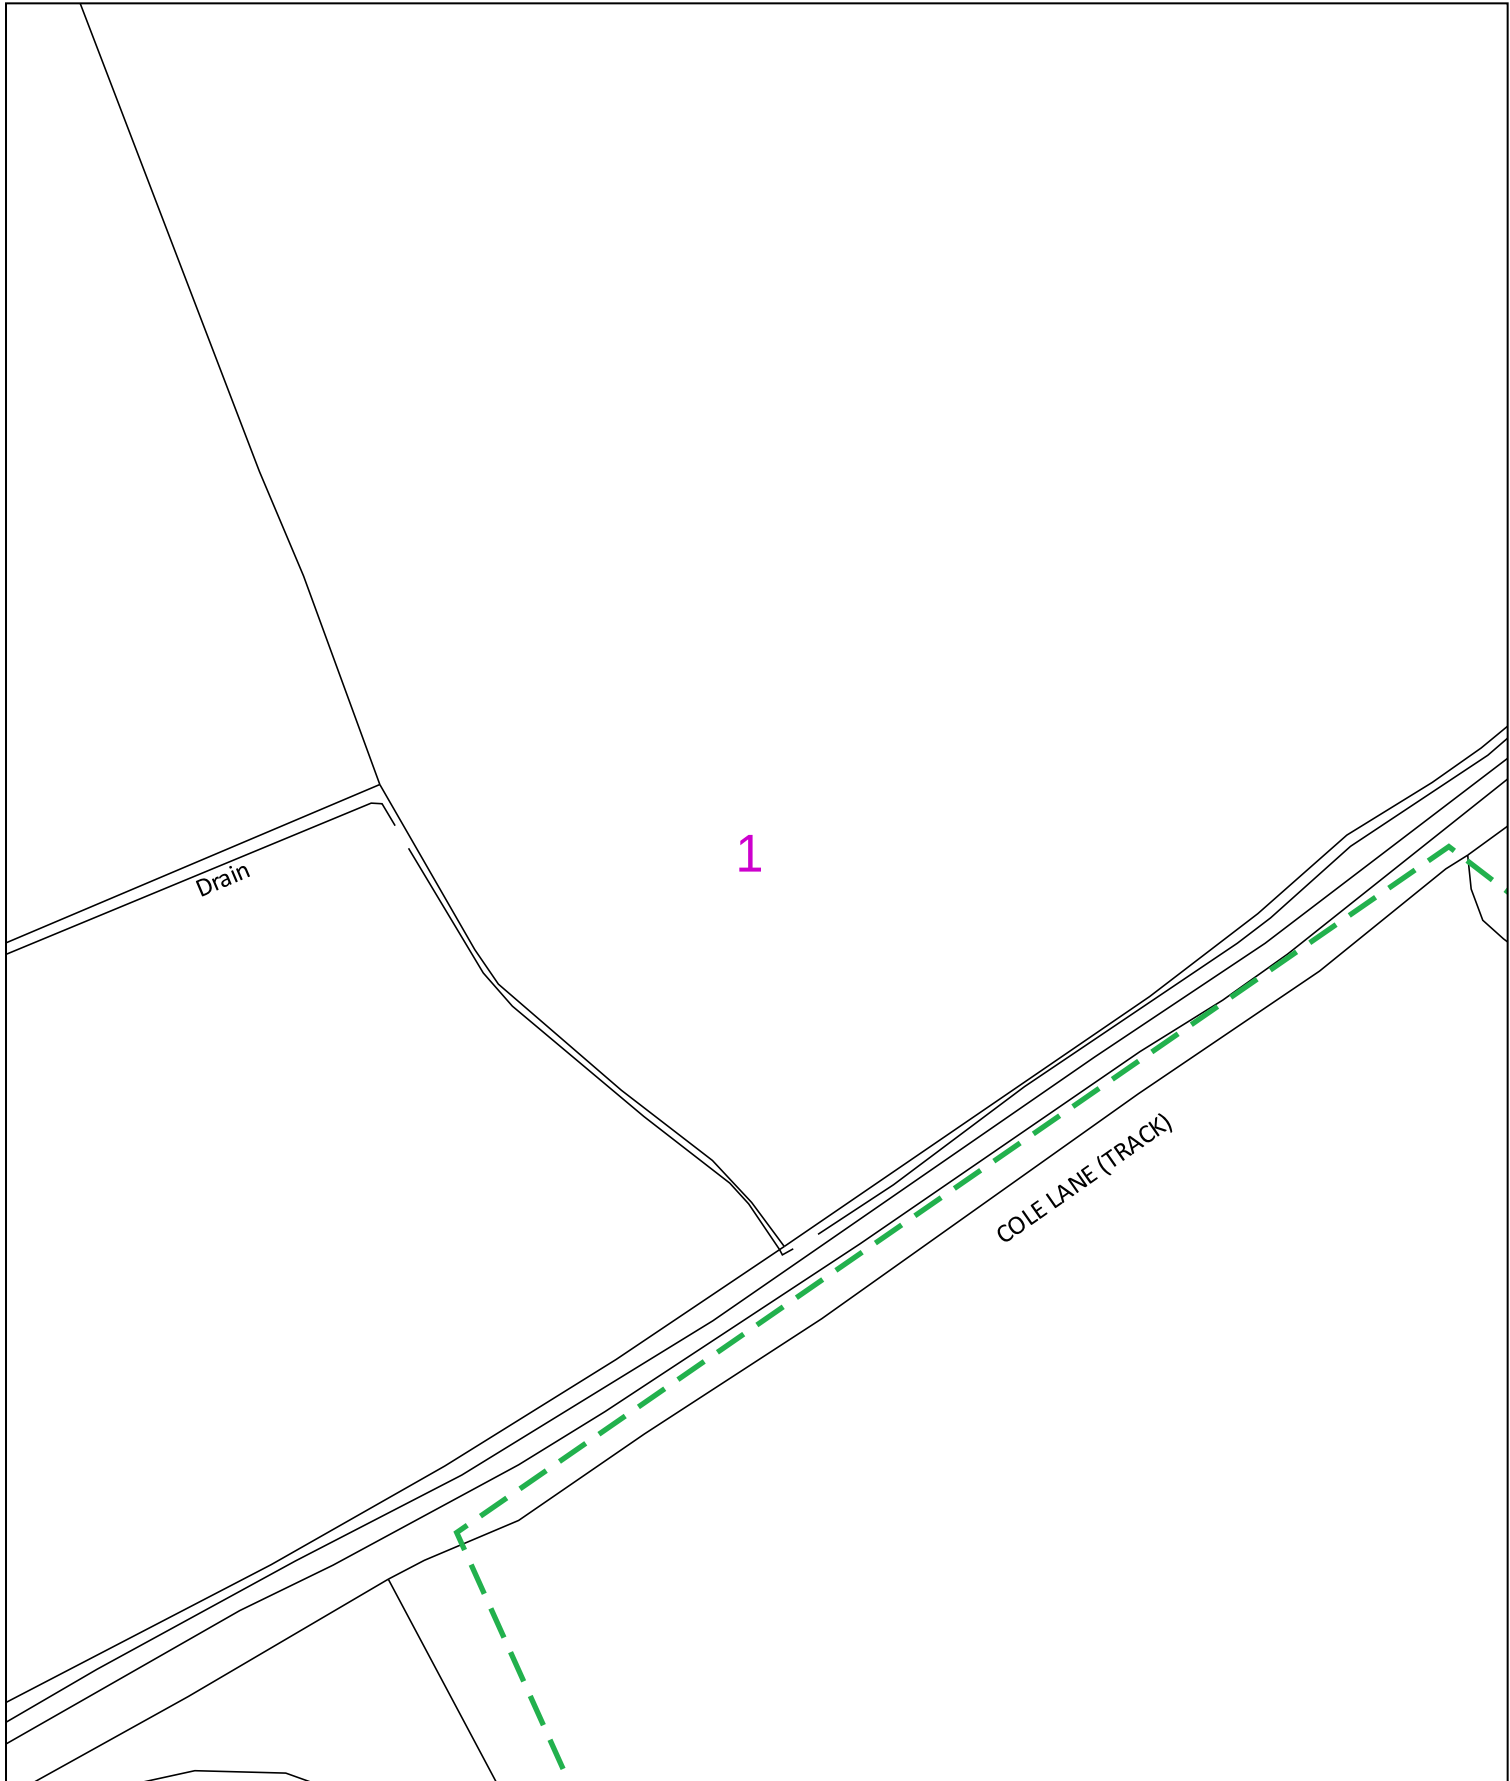

0 50m

Dig Sites

Area:



Line:



The quality and accuracy of any print will depend on your printer, your computer and its print settings. Measurements scaled from this plan may not match measurements between the same points on the ground.



Date Requested: 27/03/2025
Job Reference: 36771671
Site Location: 476567 167033


Requested by: Mrs Marcia Head
Your Scheme/Reference: 250735

Scale: 1:1250 (When plotted at A4)

The information on this document is proprietary and shall not be used, copied, reproduced or disclosed in whole or in part without written consent of Neos Networks. Approximate location only is shown. To determine exact location a trial hole must be dug. Before excavation, please refer to HSG47. Neos Networks accept no liability for errors or omissions.

Neos Networks Underground Route **Emergency Number: 0345 305 3337**

Registered Office:
Inveralmond House,
200 Dunkeld Road,
Perth, PH1 3AQ

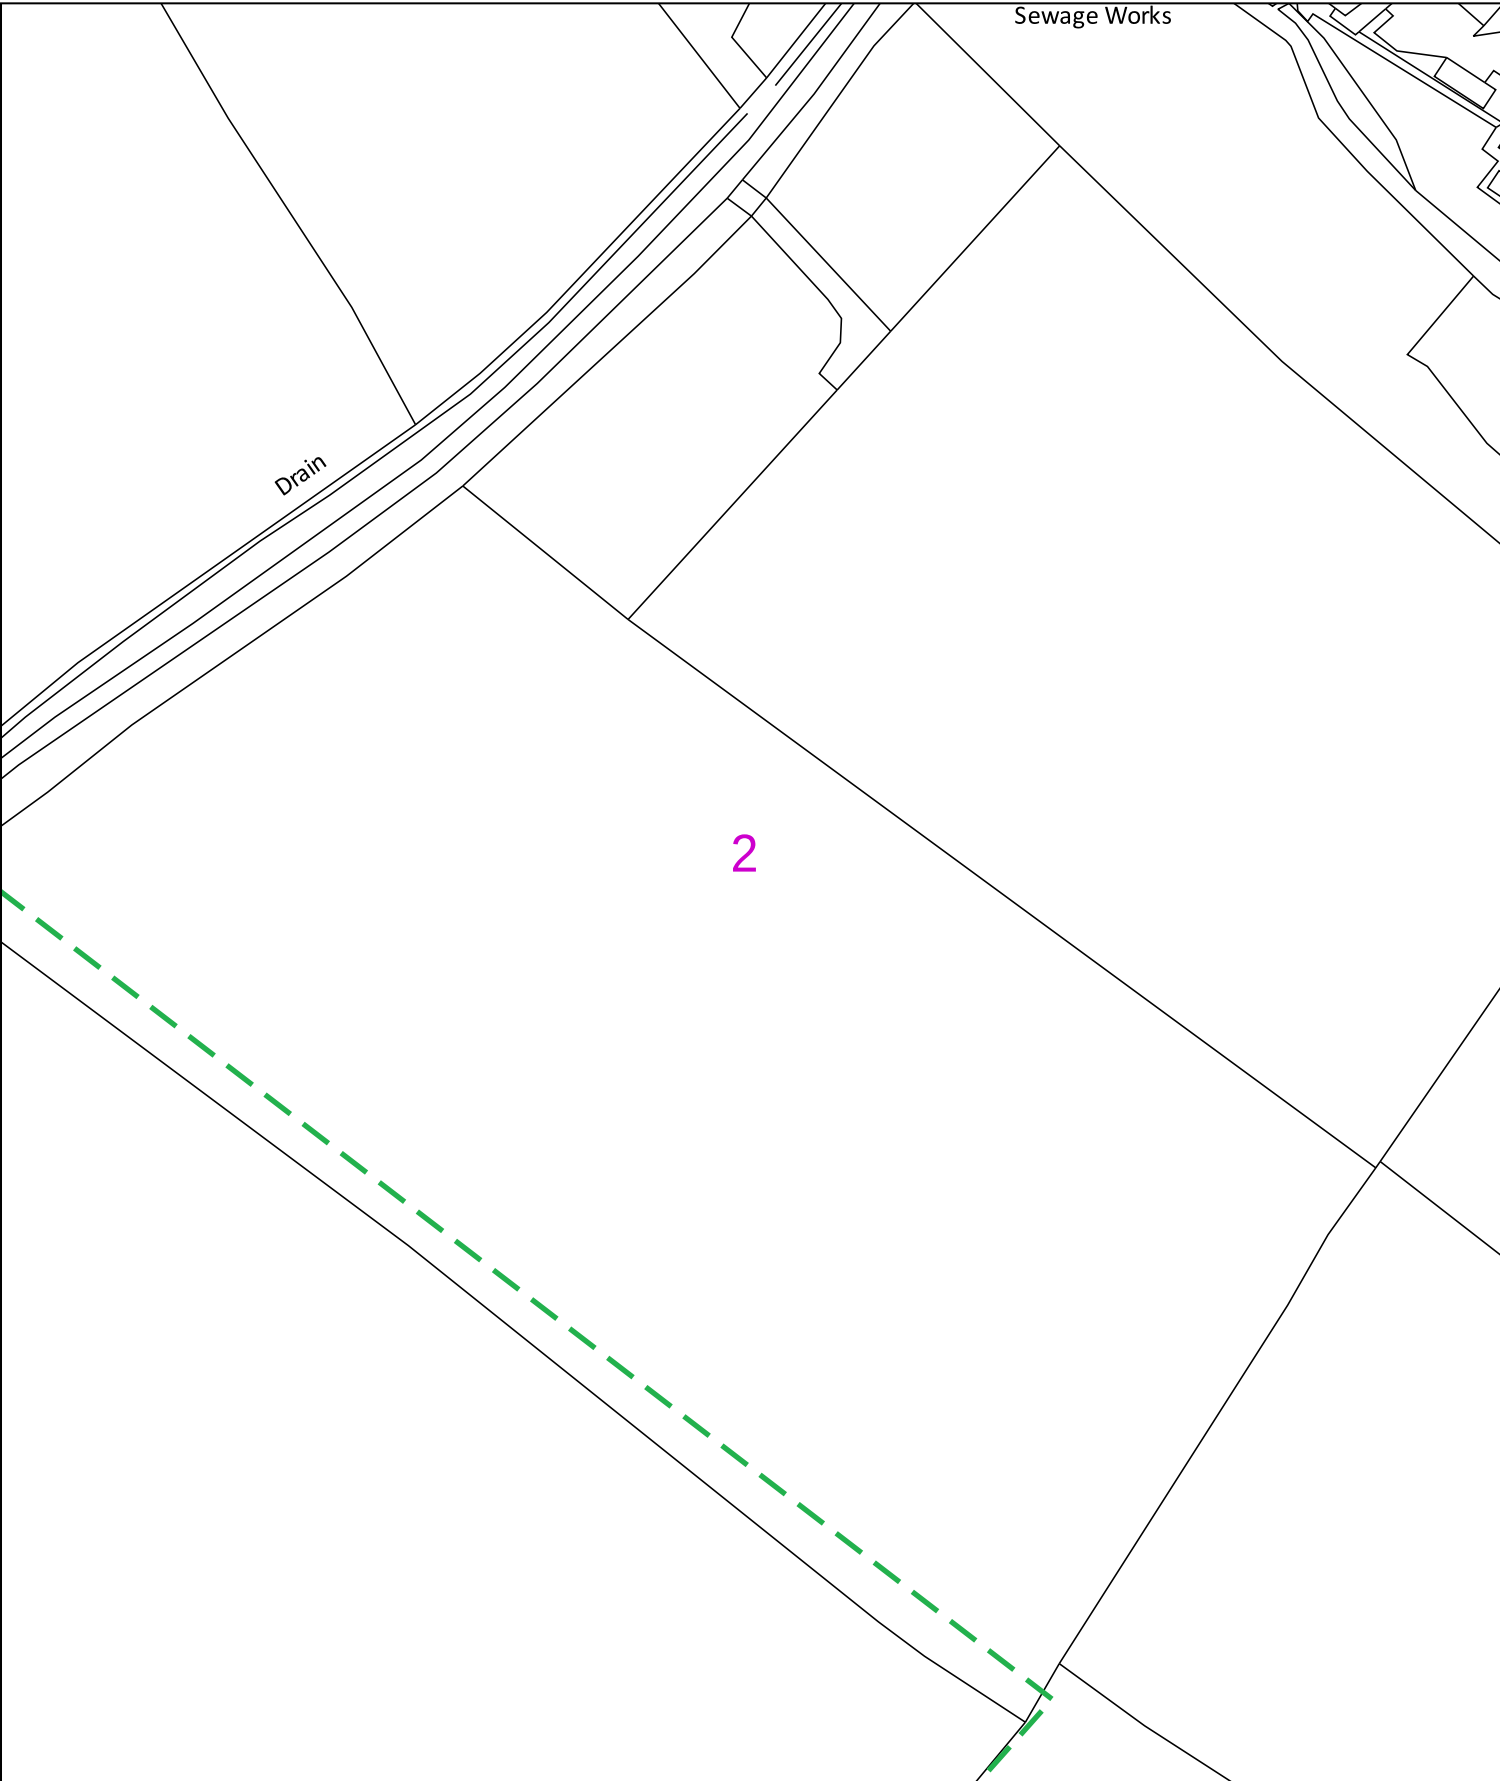

0 50m Dig Sites Area: Line: The quality and accuracy of any print will depend on your printer, your computer and its print settings. Measurements scaled from this plan may not match measurements between the same points on the ground.

Date Requested: 27/03/2025
Job Reference: 36771671
Site Location: 476567 167033


Requested by: Mrs Marcia Head
Your Scheme/Reference: 250735

Scale: 1:1250 (When plotted at A4)

The information on this document is proprietary and shall not be used, copied, reproduced or disclosed in whole or in part without written consent of Neos Networks. Approximate location only is shown. To determine exact location a trial hole must be dug. Before excavation, please refer to HSG47. Neos Networks accept no liability for errors or omissions.

Neos Networks Underground Route **Emergency Number: 0345 305 3337**

Registered Office:
Inveralmond House,
200 Dunkeld Road,
Perth, PH1 3AQ

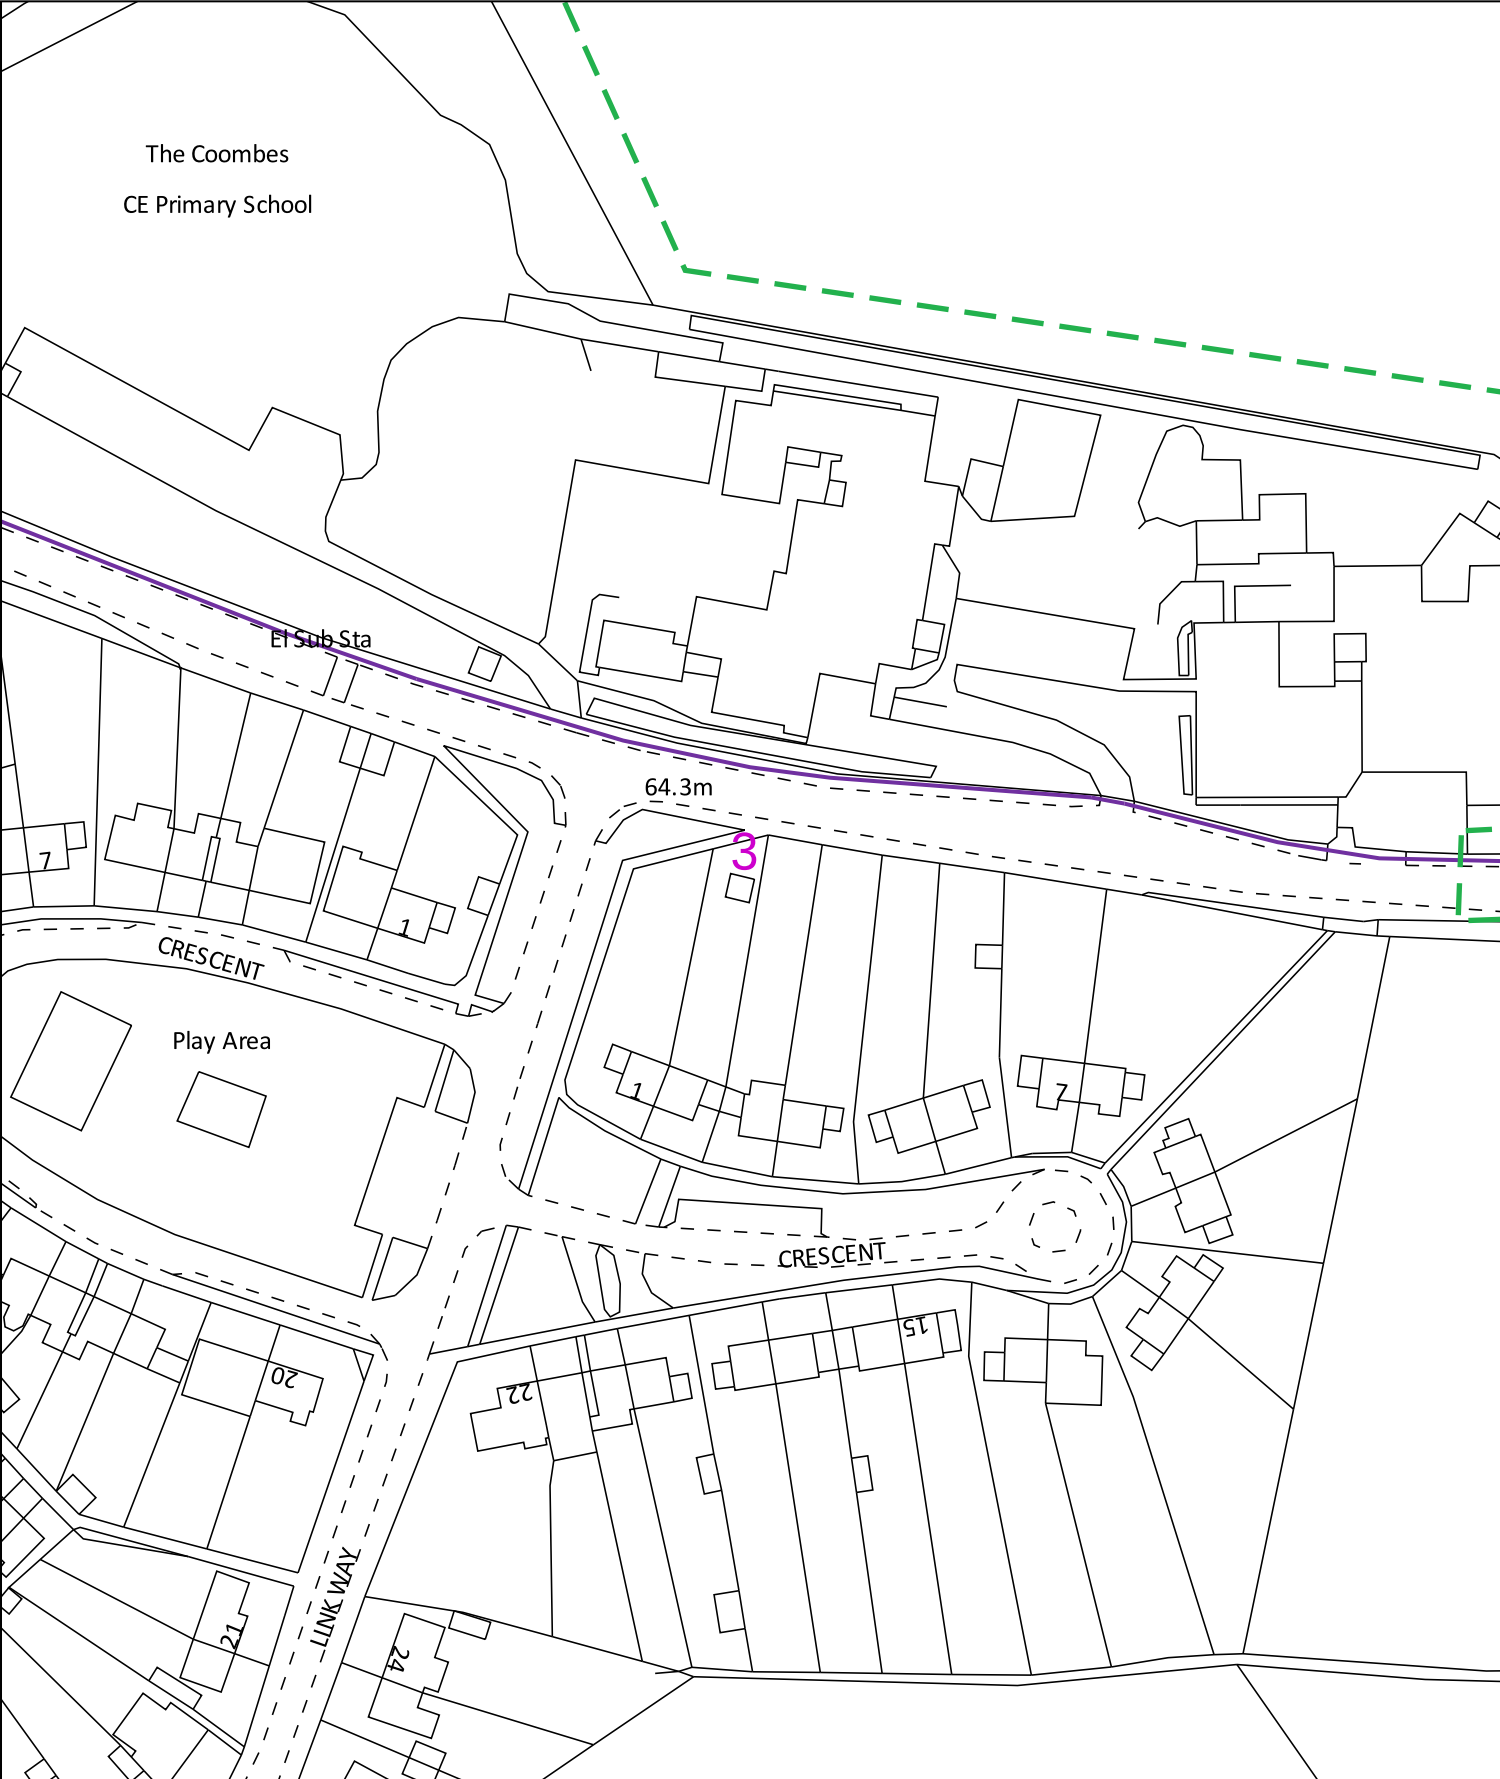

0 50m Dig Sites Area:  Line:  The quality and accuracy of any print will depend on your printer, your computer and its print settings. Measurements scaled from this plan may not match measurements between the same points on the ground.

Date Requested: 27/03/2025
Job Reference: 36771671
Site Location: 476567 167033

Requested by: Mrs Marcia Head
Your Scheme/Reference: 250735

Scale: 1:1250 (When plotted at A4)


The information on this document is proprietary and shall not be used, copied, reproduced or disclosed in whole or in part without written consent of Neos Networks. Approximate location only is shown. To determine exact location a trial hole must be dug. Before excavation, please refer to HSG47. Neos Networks accept no liability for errors or omissions.

 Neos Networks Underground Route **Emergency Number: 0345 305 3337**





Registered Office:
Inveralmond House,
200 Dunkeld Road,
Perth, PH1 3AQ

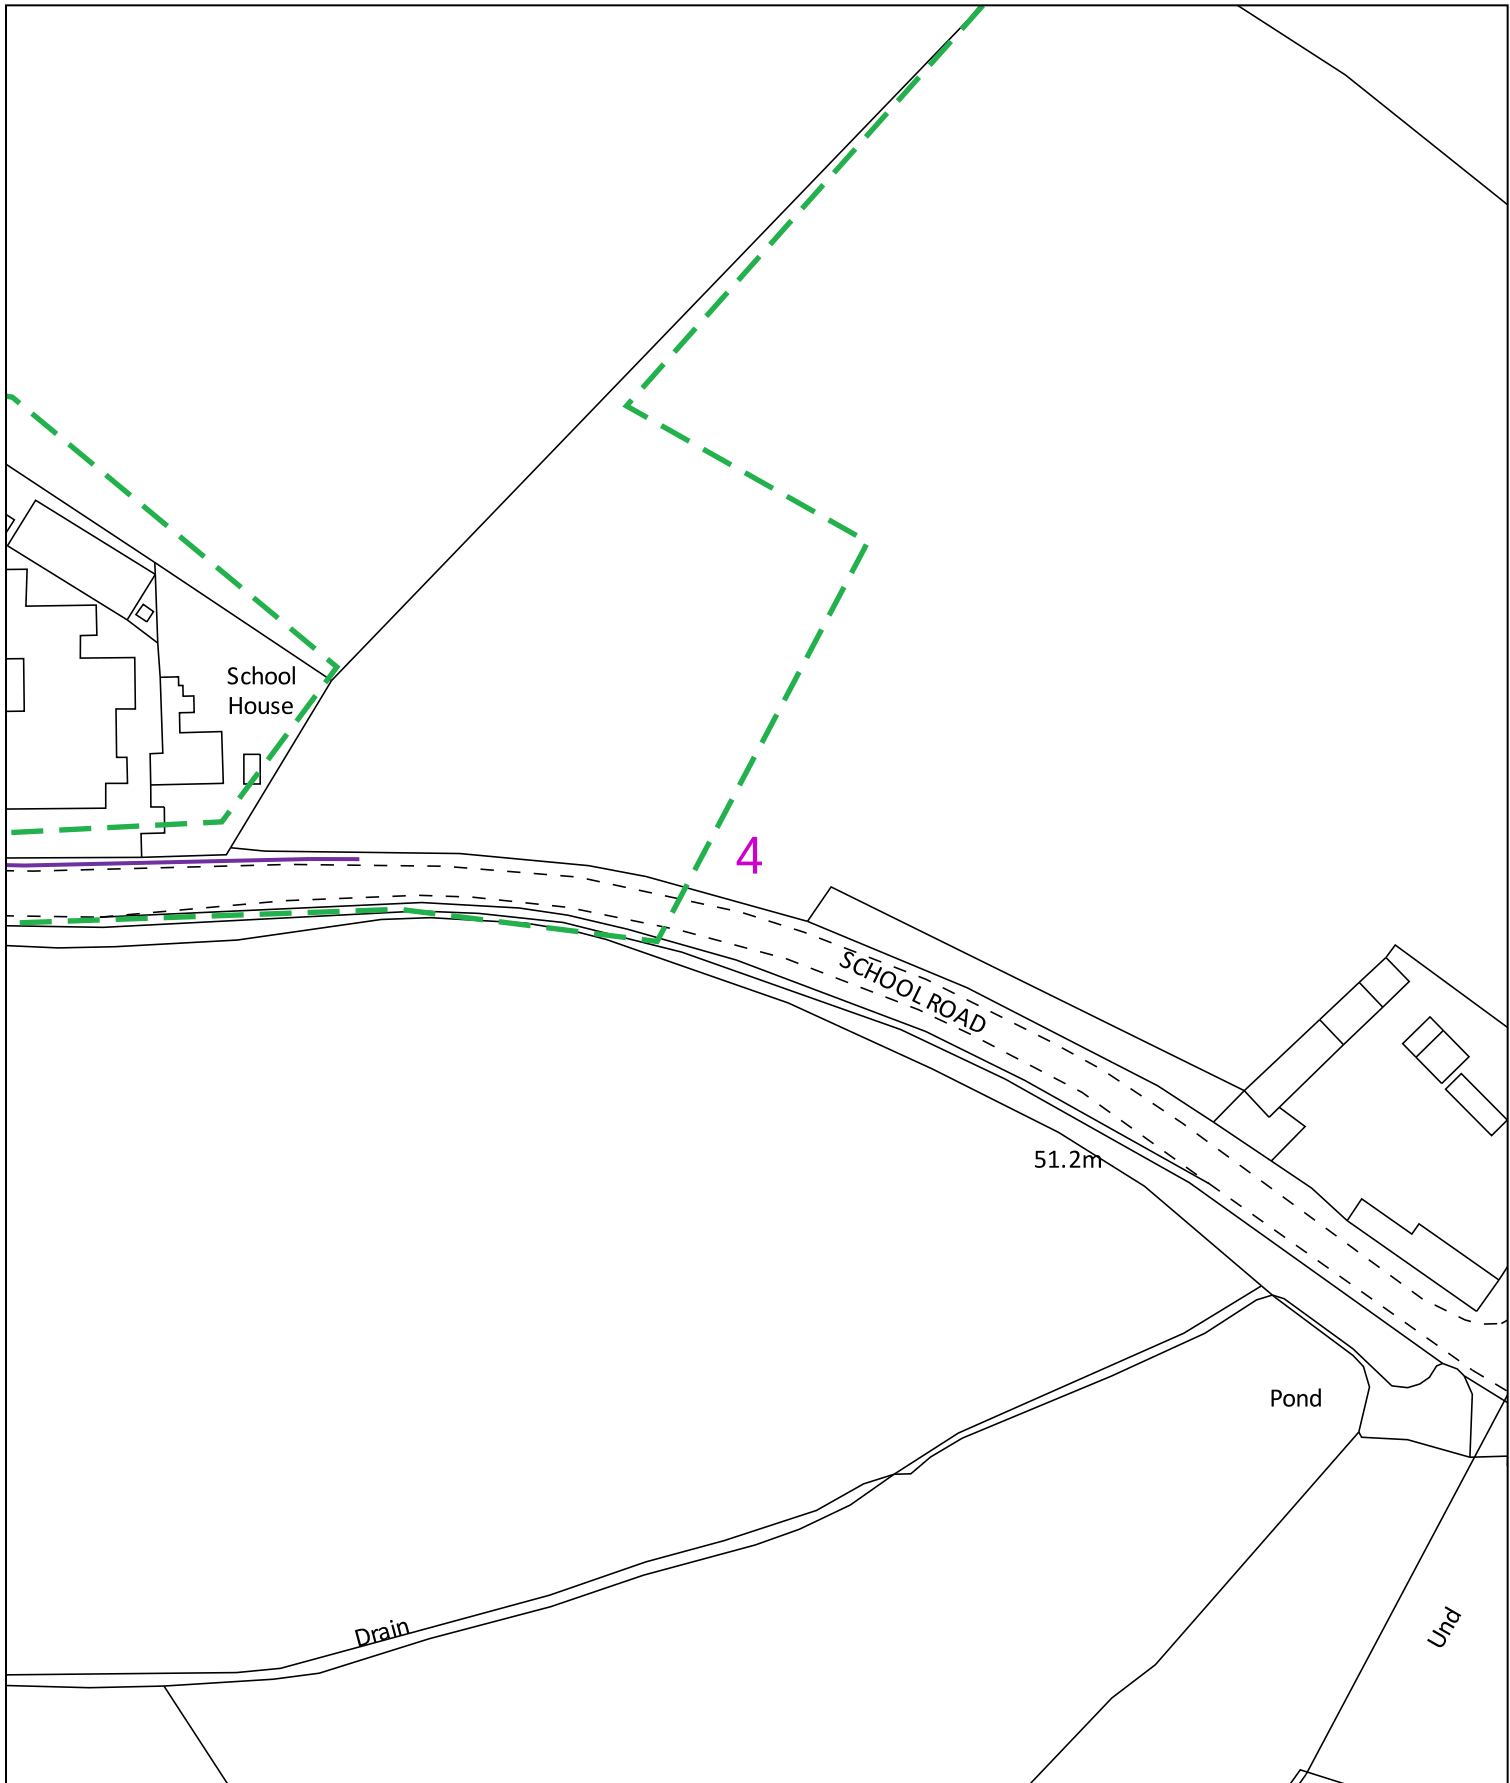

0 50m Dig Sites Area:  Line:  The quality and accuracy of any print will depend on your printer, your computer and its print settings. Measurements scaled from this plan may not match measurements between the same points on the ground.

Date Requested: 27/03/2025
Job Reference: 36771671
Site Location: 476567 167033

Requested by: Mrs Marcia Head
Your Scheme/Reference: 250735

Scale: 1:1250 (When plotted at A4)

The information on this document is proprietary and shall not be used, copied, reproduced or disclosed in whole or in part without written consent of Neos Networks. Approximate location only is shown. To determine exact location a trial hole must be dug. Before excavation, please refer to HSG47. Neos Networks accept no liability for errors or omissions.

 Neos Networks Underground Route **Emergency Number: 0345 305 3337**



Registered Office:
Inveralmond House,
200 Dunkeld Road,
Perth, PH1 3AQ