


The scaling of this drawing cannot be assured * (EXCEPT L.A. PLANNING DEPARTMENTS)		
Revision	Date	Initial
A - Red line Amended	06.03.26	SJ
B - issued for Planning	15.06.26	SJ
C - pergola amended	29.06.26	SJ

This plan is based on OS data which shows the general approximate position, not the exact line, of the boundaries. It may be subject to distortions in scale. Measurements scaled from this plan may not match measurements between the same points on the ground.

This drawing has been prepared based on OS data information received 19.02.2026 © Crown Copyright 2026 Licence No. 100031961

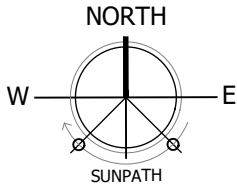


PLANNING

Project
1 University Farm Cottage, Charvil Lane,
Sonning Reading RG4 6TJ


Drawing Title
Location Plan and Block Plan

Date	Scale	Drawn by
20.02.2026	As noted @A3	SJ
Project No	Drawing No	Revision
209	001	C

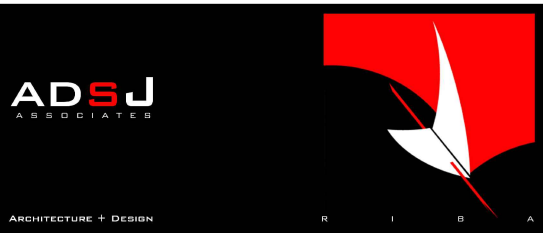

Albany House 14 Shute End Wokingham RG40 1BJ

07968 141918 info@adsj.co.uk www.adsj.co.uk

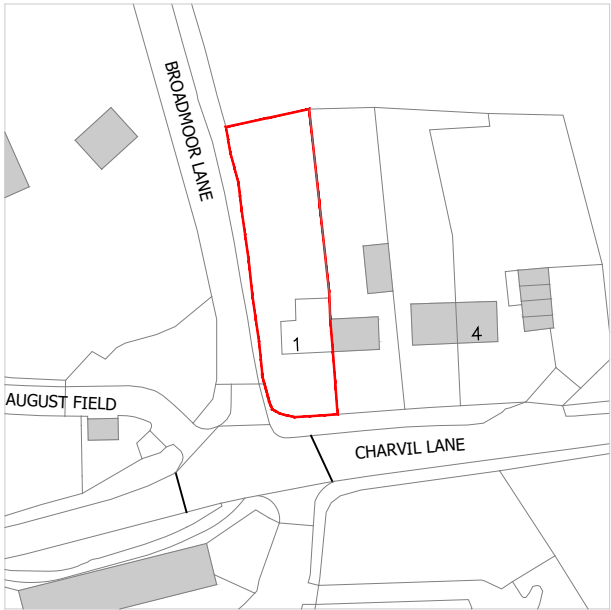

1 Location Plan
SCALE 1:1250



2 Block Plan
SCALE 1:500