



VIEW A

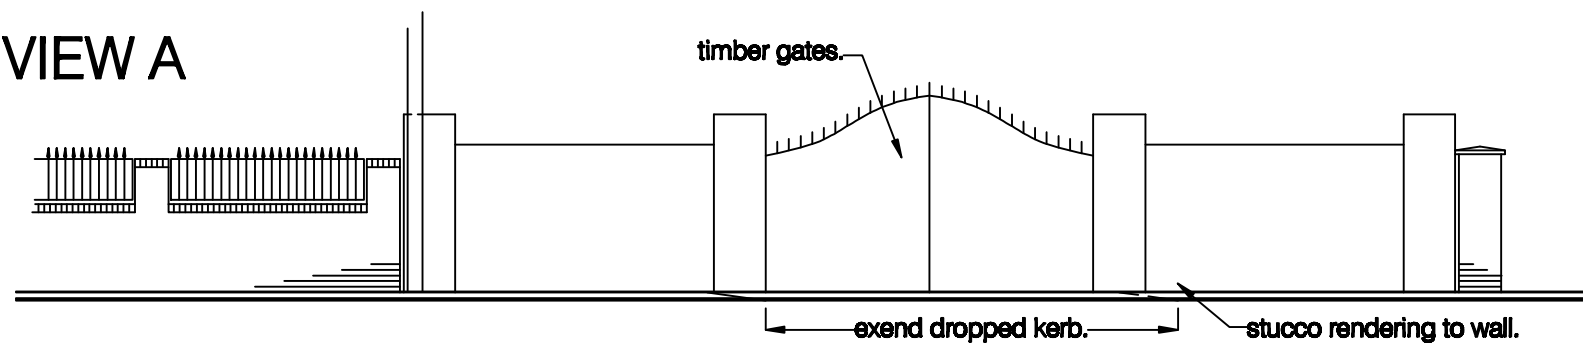

ELEVATIONS OF CARAVAN

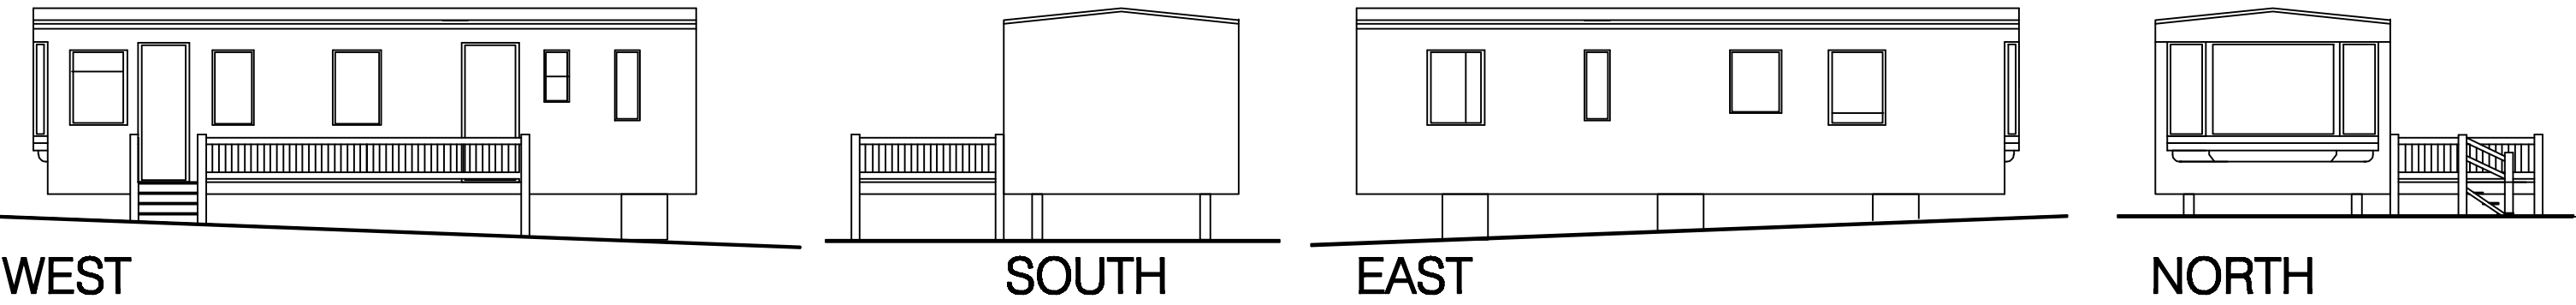

project

299 Wokingham Road
Earley, Reading, Berkshire

for

Mr P Gamer

title

1:50 Proposed Caravan

Drawing no:

1404 / 4 / a

M D Howlett
architectural consultant

11 Prospect Street, Caversham, Reading
Berkshire RG4 8JB; Tel/Fax: (0118) 947 7117
Email: pmaarc@globalnet.co.uk

Date: January 2025

Scale: 1/100 @ A2; 1/200 @ A4.

Revision a: Caravan elevations added. Feb 2025.

WOKINGHAM ROAD

