



Tree locations

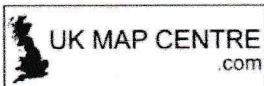

0 5 10 15 20 25 30 35 40 45 50 55 60 65 70 75 m
Scale 1:500 - 1cm = 5m - A2 Size

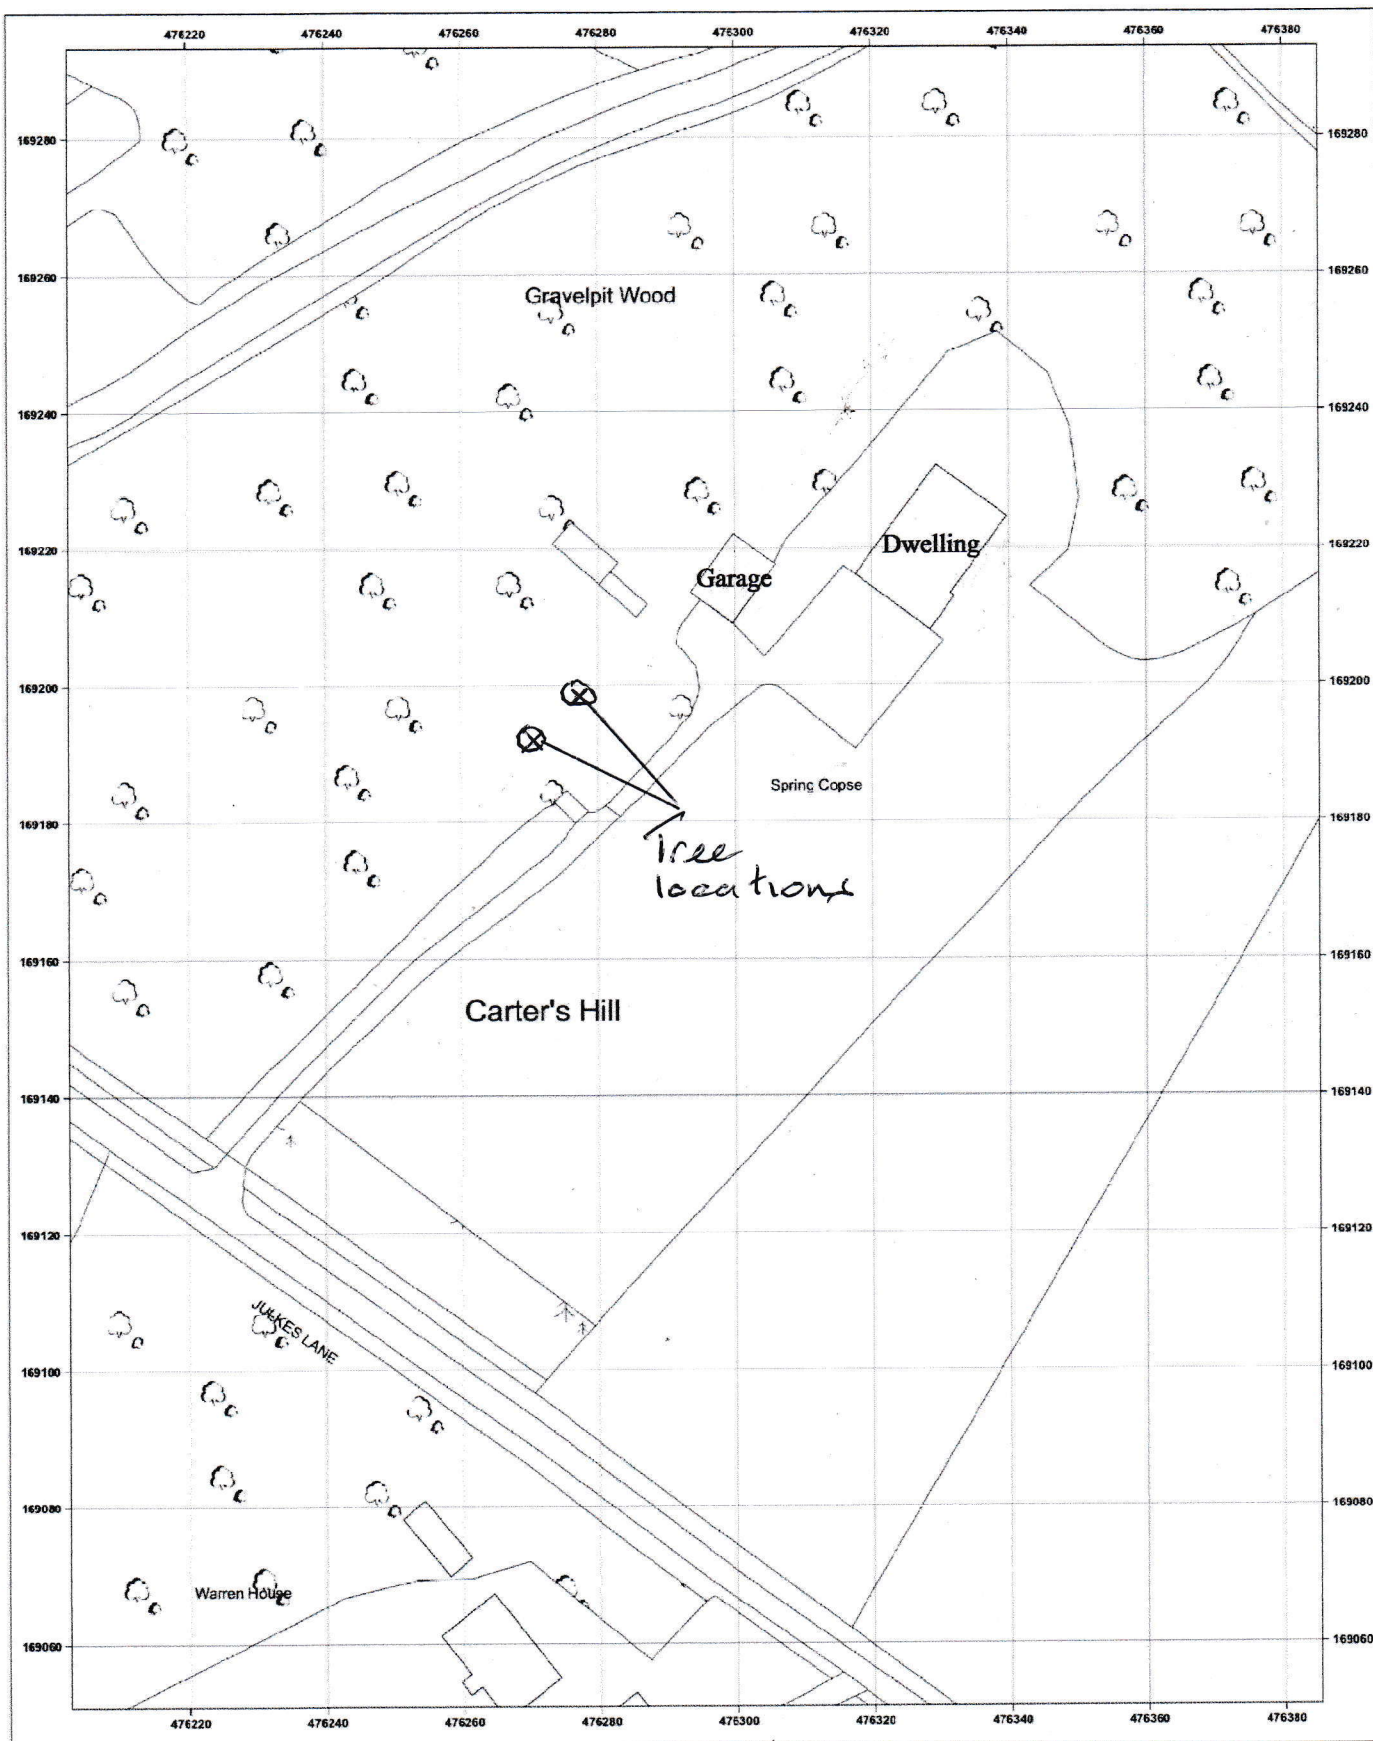

© Crown copyright and database rights 2024 OS AC000948283. Public rights of way shown on this map have been taken from Local Authority definitive maps. The representation on this map of any other road, track or path is no evidence of the existence of a right of way

SPRING COPSE JULKES LANE CARTERS HILL AR

Supplied by: www.ukmapcentre.com
Product Info: www.ukmapcentre.com/block-plans-500-scale
Serial No: 333501
Centre Coordinates: 476294, 169172
Production Date: 02/06/2024

