



All dimensions are to be checked on site before work commences.
Figured dimensions to be taken in preference to scaled dimensions.
If in doubt please ask.
© Copyright reserved.

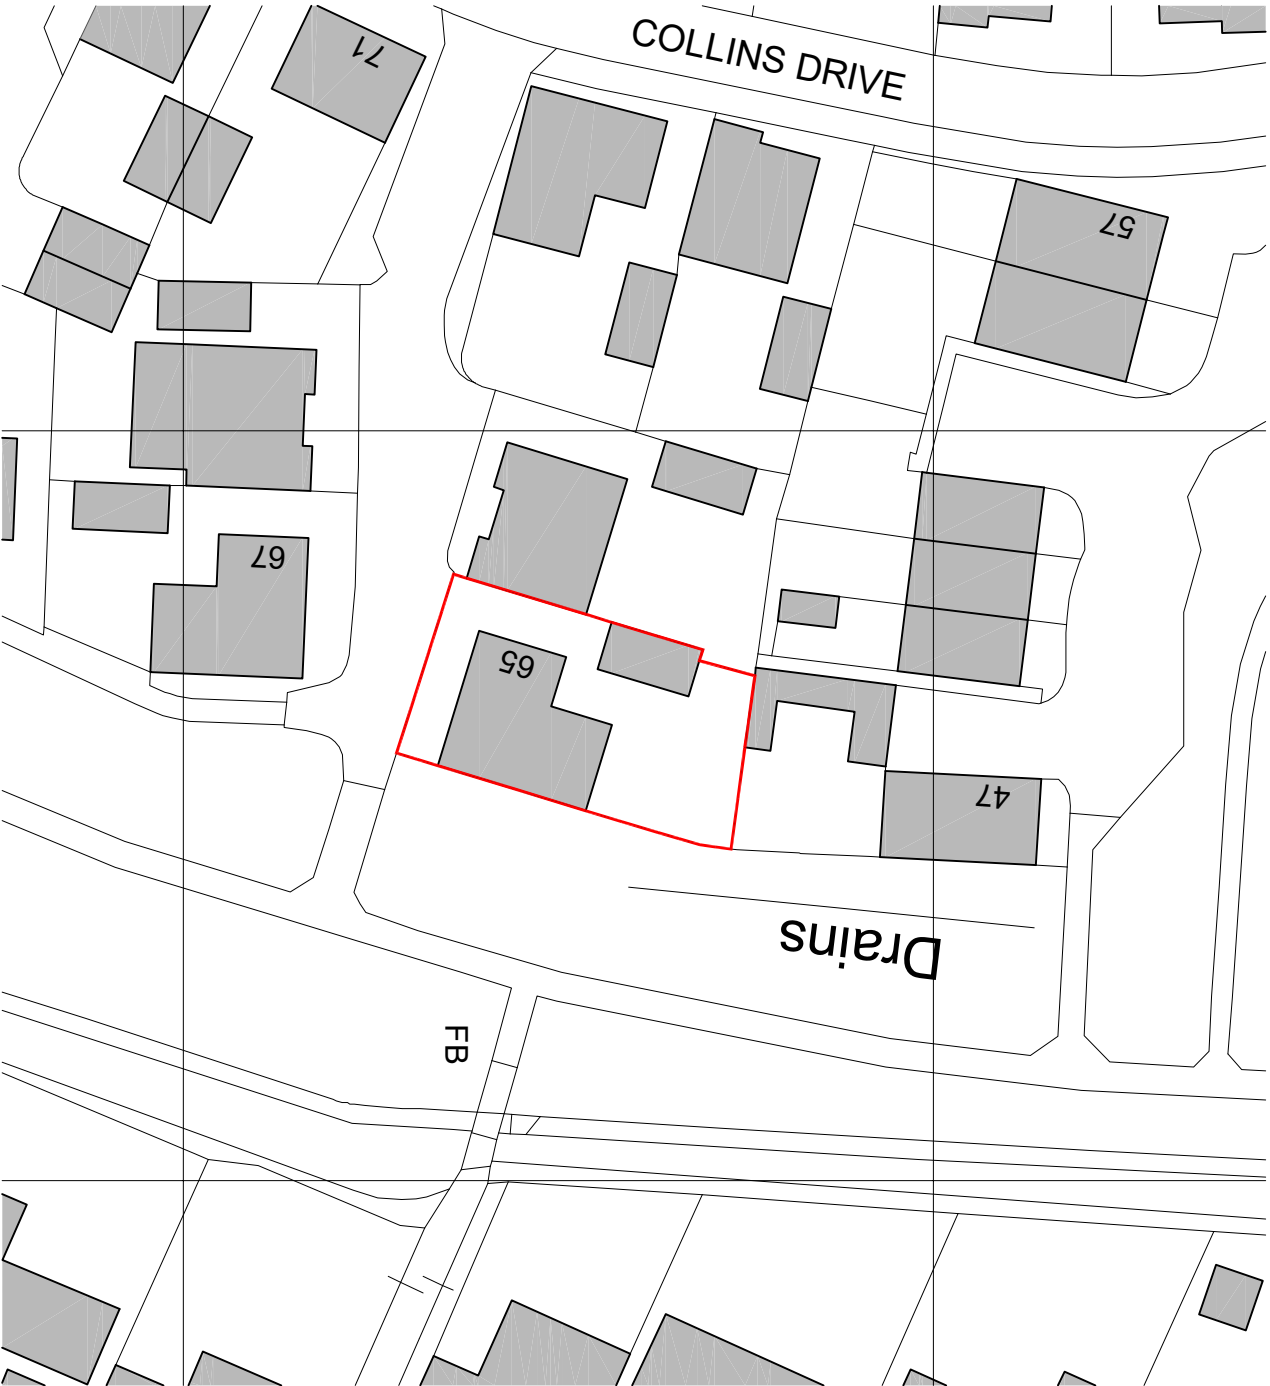

Block Plan - As Existing

Scale: 1:500

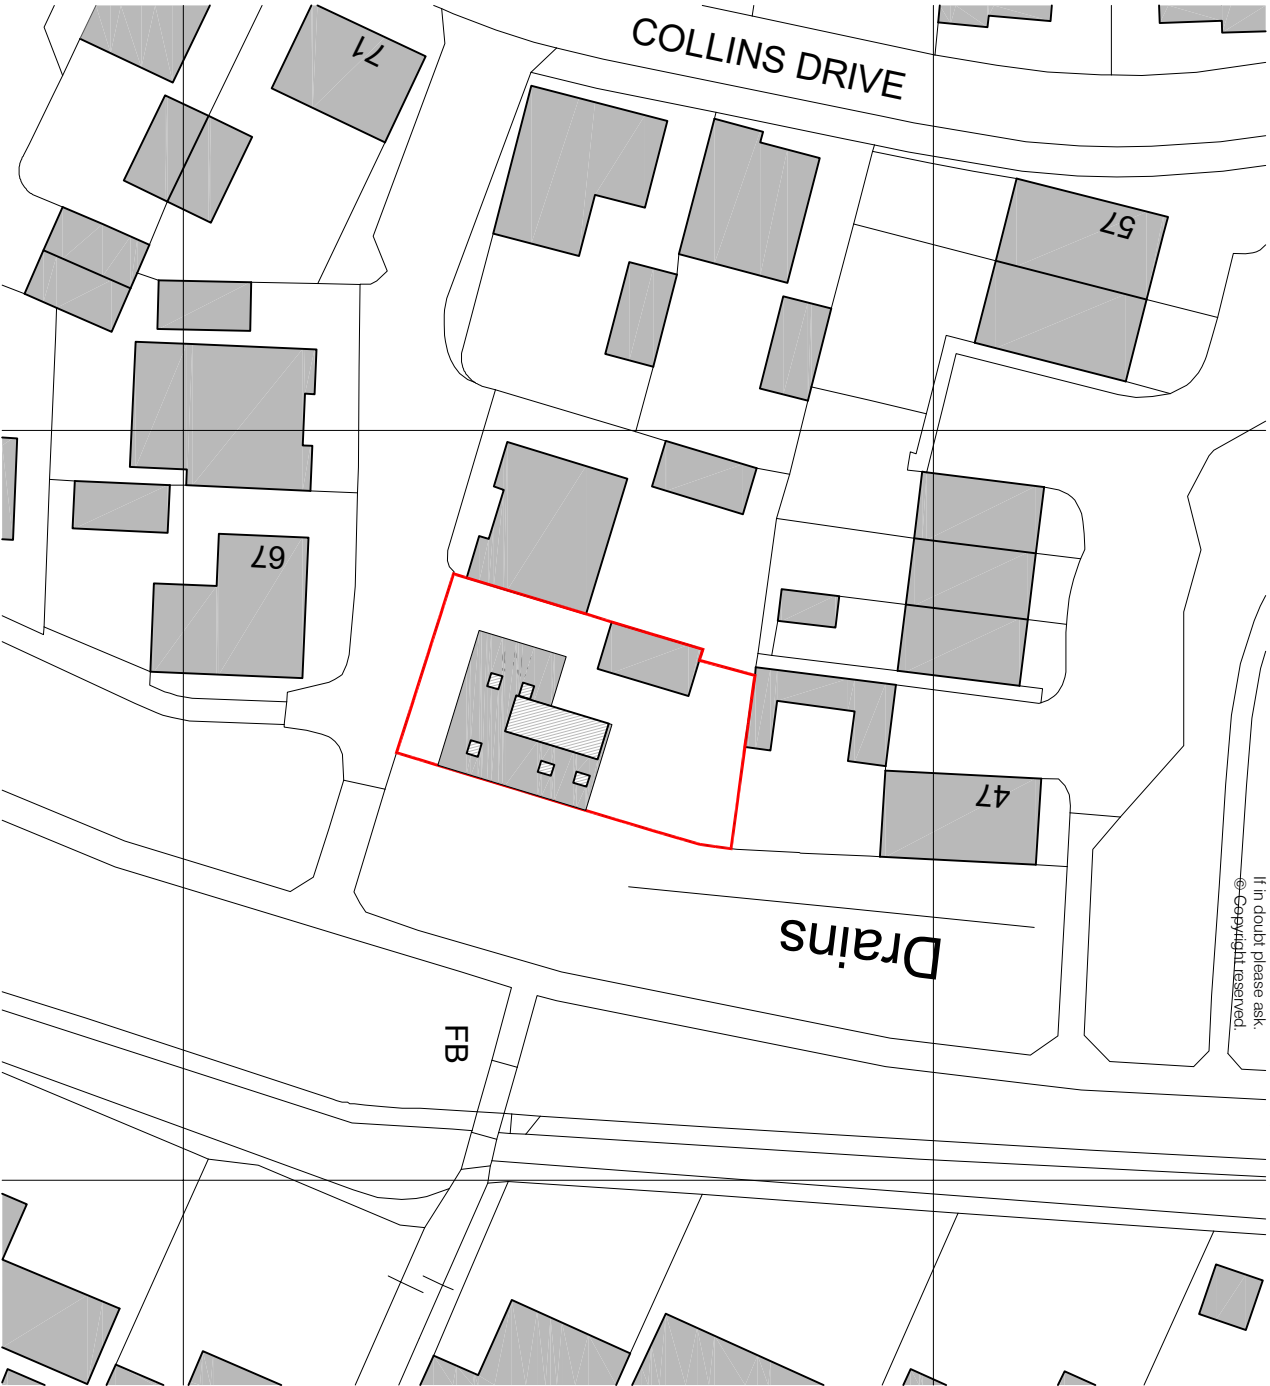

Block Plan - As Proposed

Scale: 1:500



The Old Dairy
282a Hyde End Road, Spencers Wood,
Reading, Berkshire RG7 1DN
T: 07971 316499
E: hnb@hynarchitects.co.uk

Project:
65, Collins Drive
Earley
Reading
RG6 5AE

Client:
Mr and Mrs L. Solev

Drawing Title:
Block Plans

As Existing and Proposed

Scale: 1:500 @ A3	Dwg. No.:	Rev.:
Drawn By: DH	2433-P103	A
Date: July 2024		