


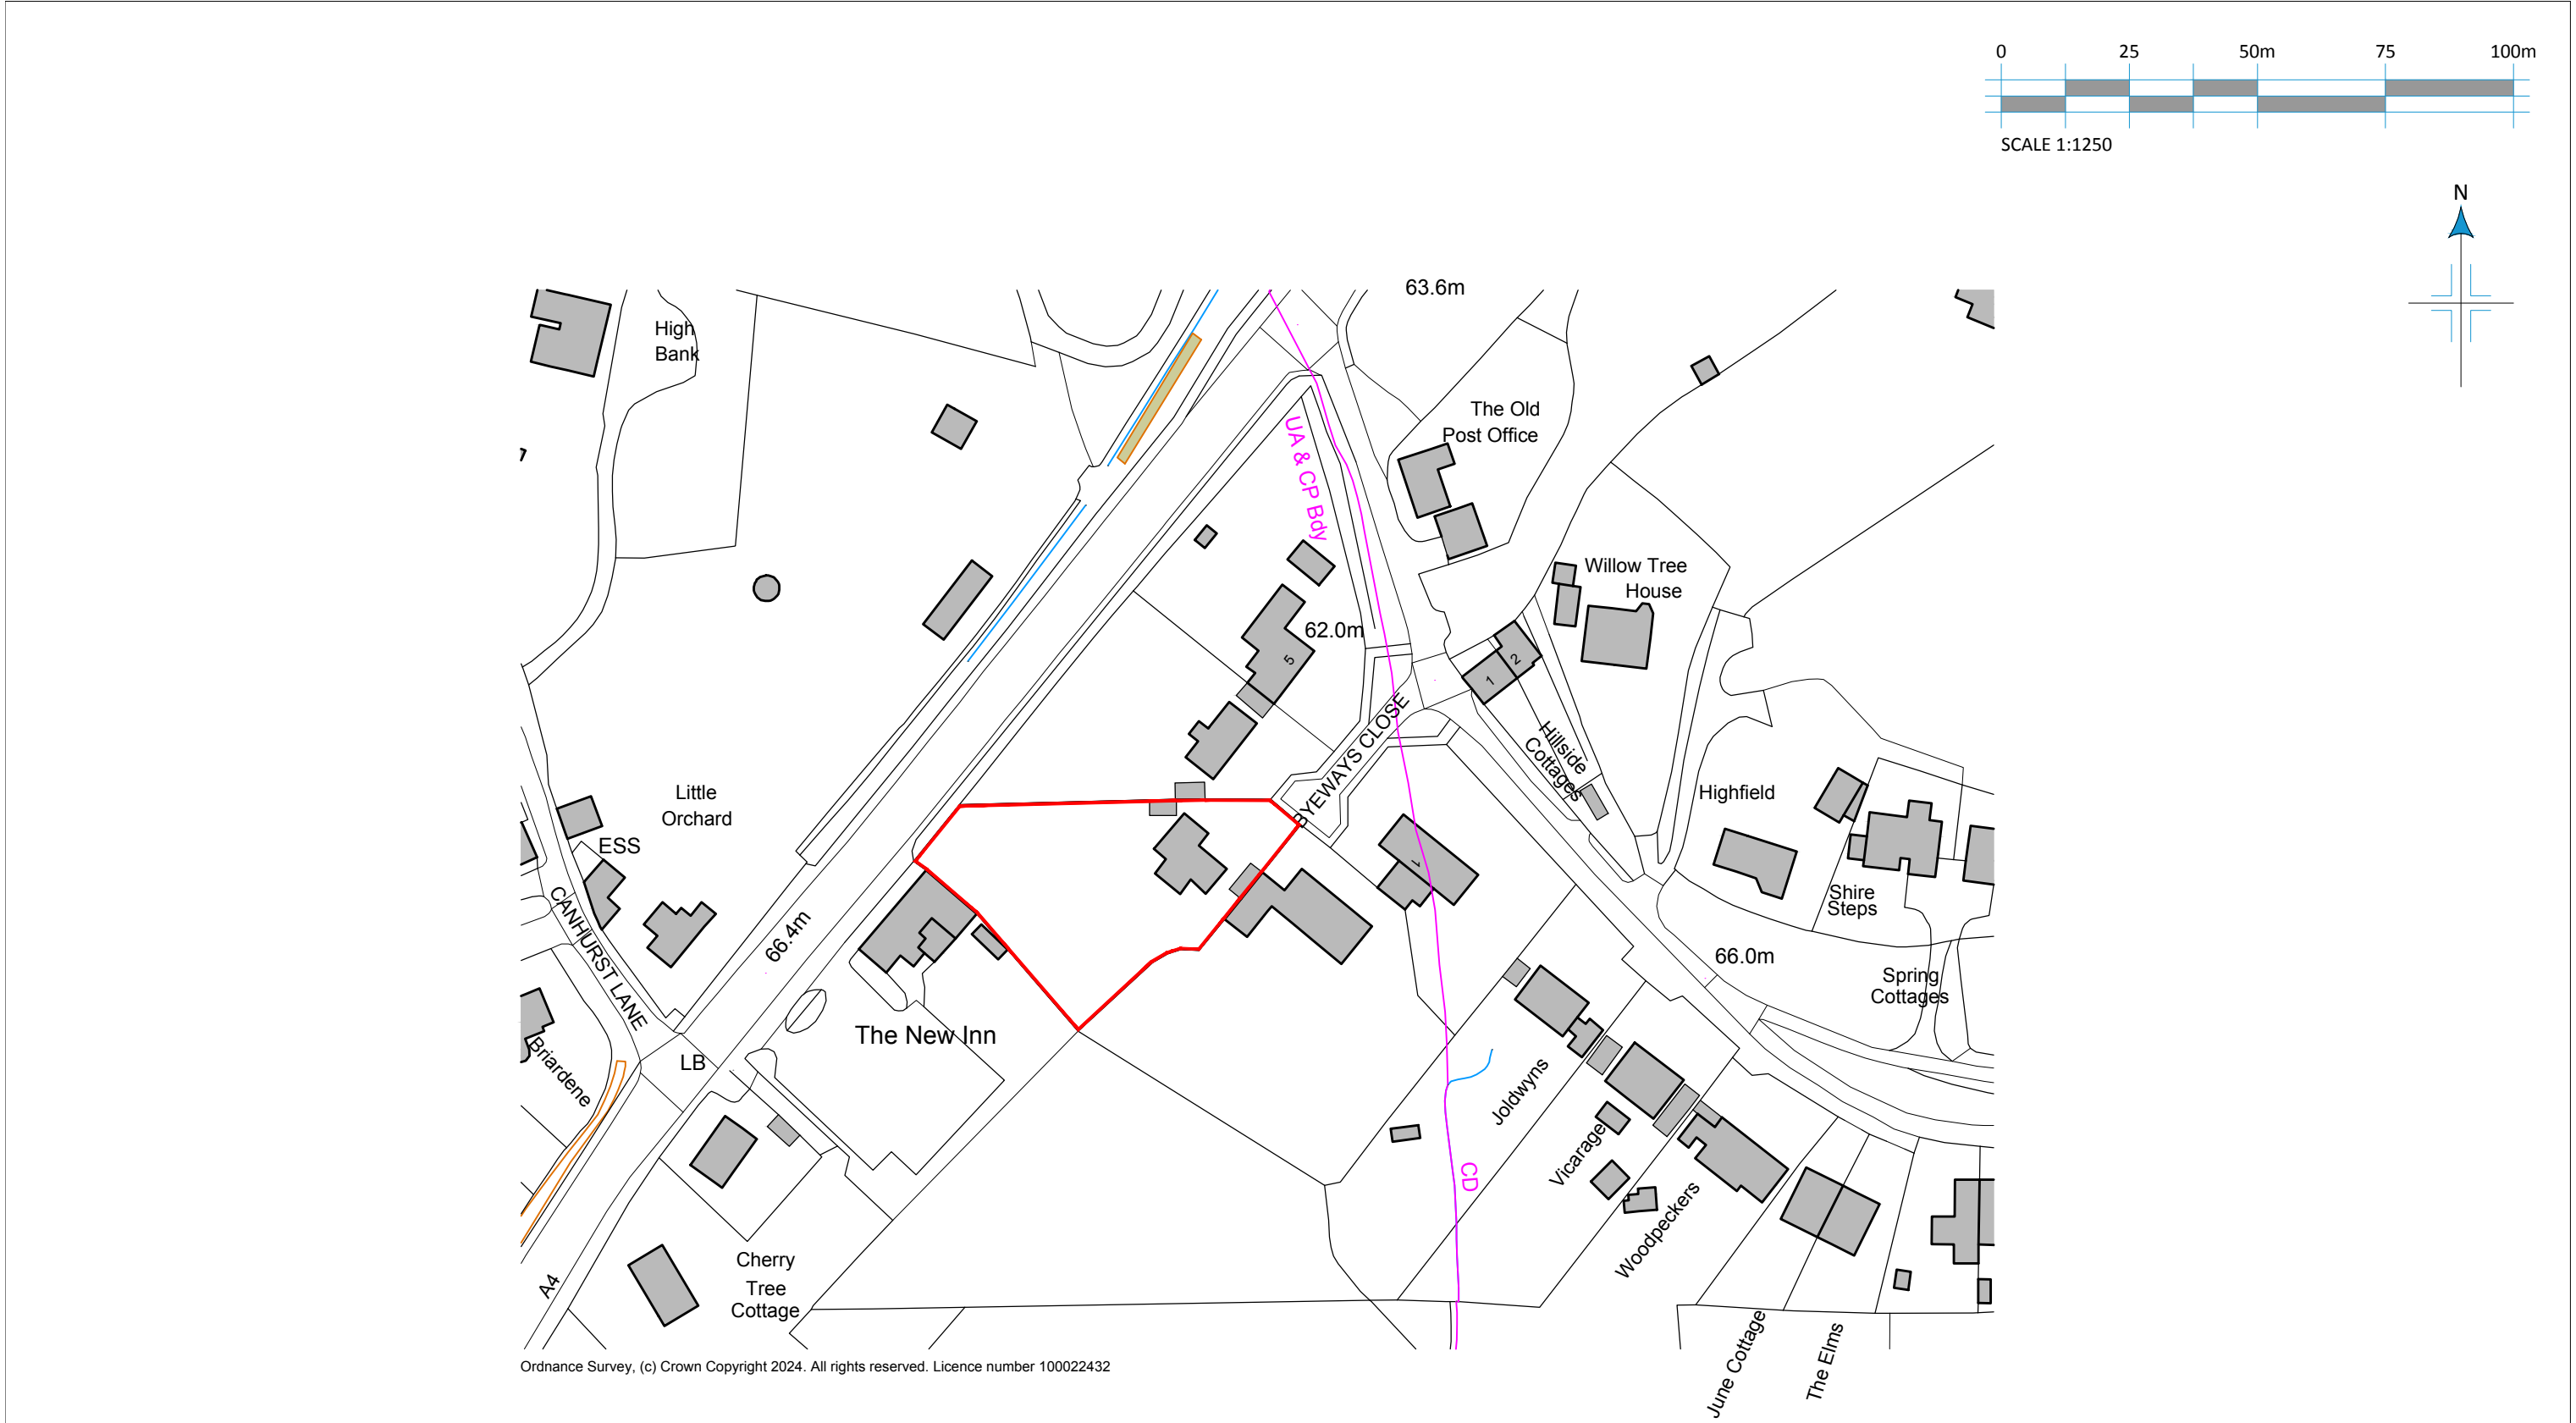

Ordnance Survey, (c) Crown Copyright 2024. All rights reserved. Licence number 100022432

PLANNING APPLICATION DRAWING

REV.	DATE	REVISIONS:	REV.	DATE	REVISIONS:	CLIENT: MR & MRS BROADBENT		PROJECT: 3 BYEWAYS CLOSE, KNOWL HILL, RG10 9YL		20-21 NEW Architecture Technical Vision +44 (0) 1344 513514 admin@2020architecture.co.uk www.2020architecture.co.uk Old Boundary House, London Road, Sunningdale, Berkshire, SL5 0DJ
						SCALE: 1:1250 (A3 ORIGINAL)		DRAWING: SITE LOCATION PLAN DRAWING		
						DRAWN: CdeO	JOB NO:	DRAWING NO:	REVISION:	
							24 / P0271	LP	A	
						DATE: JUN' 24				
© COPYRIGHT EXISTS ON THE DESIGNS AND INFORMATION SHOWN ON THIS DRAWING This drawing may be scaled or cross referenced to the scale bar for planning application purposes only. Do not scale for any other purpose, use figured dimensions only. Subject to site survey and all necessary consents. All dimensions to be checked by user and any discrepancies, errors or omissions to be reported to Twenty20 Architecture Ltd before work commences. This drawing is to be read in conjunction with all other relevant materials.										