


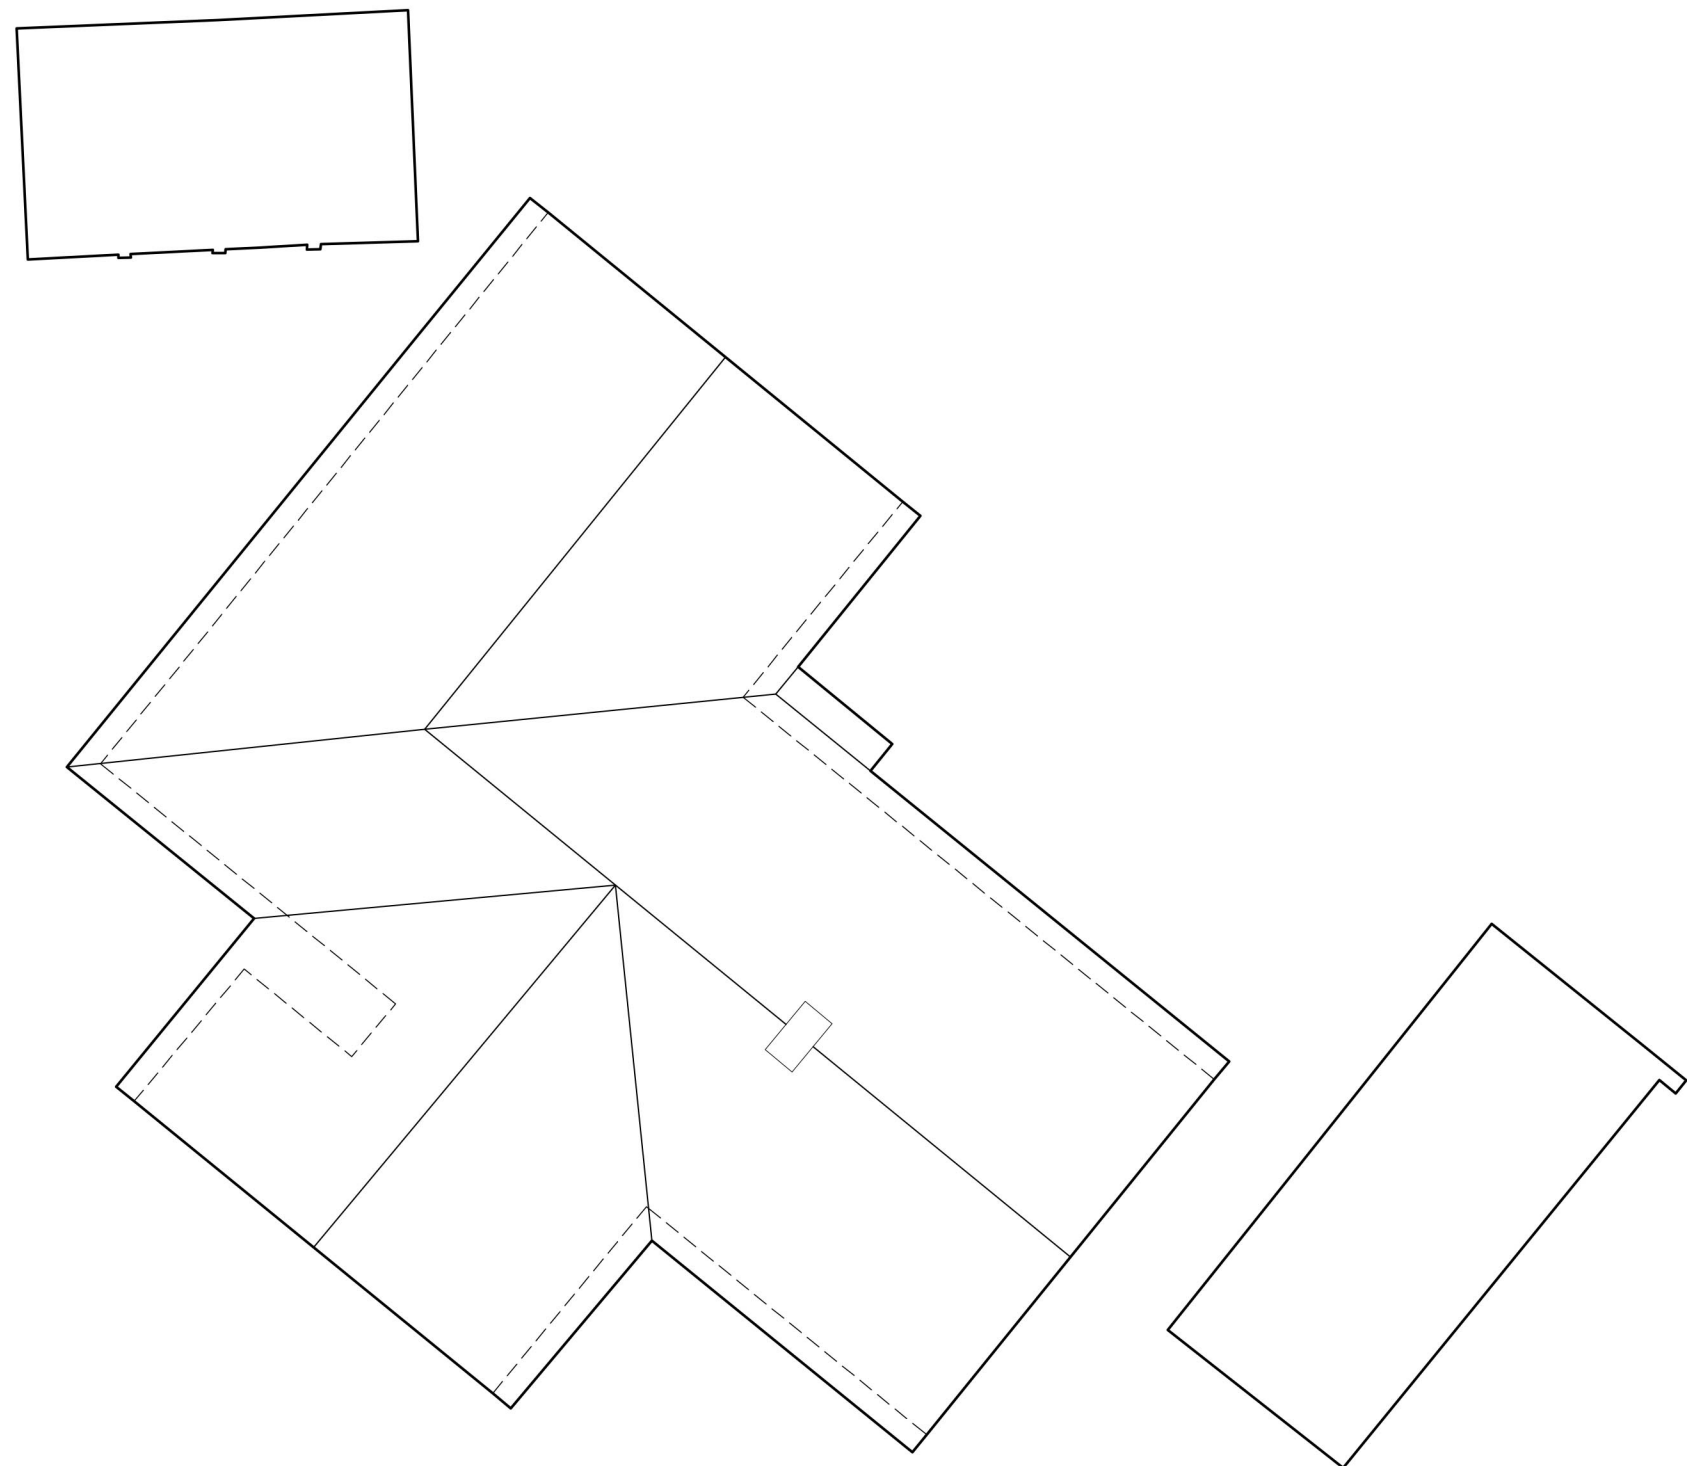

ROOF PLAN




GROUND FLOOR PLAN



NORTH EAST ELEVATION




NORTH WEST ELEVATION

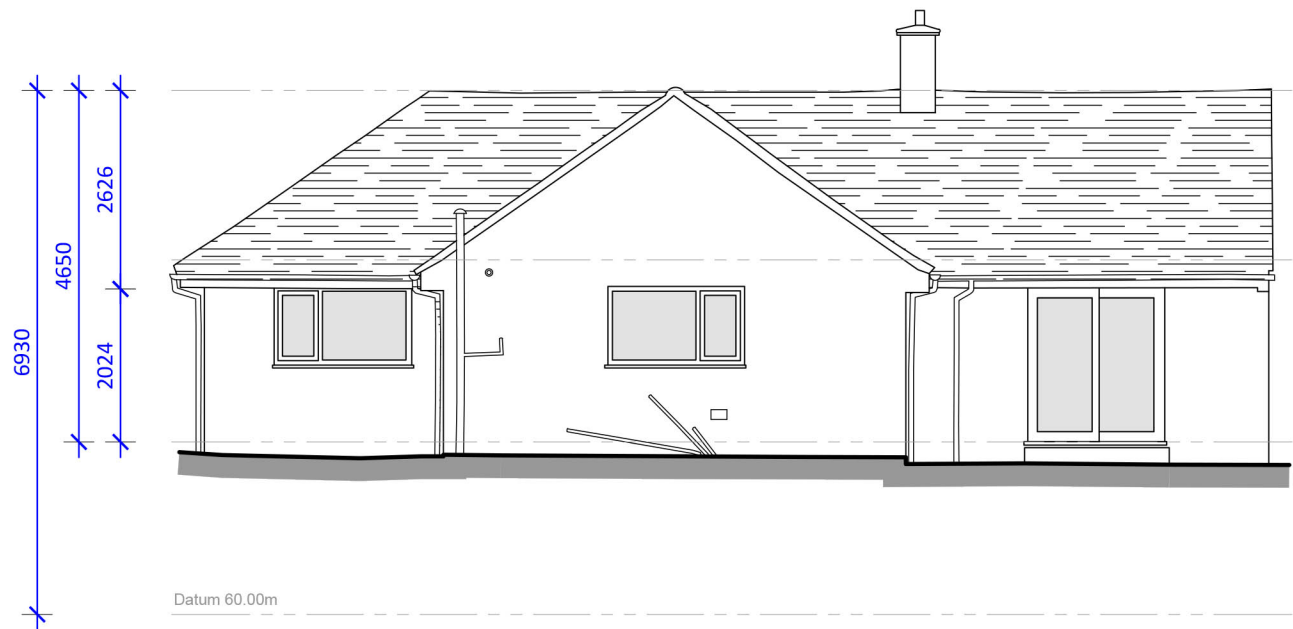


SOUTH WEST ELEVATION




SOUTH EAST ELEVATION

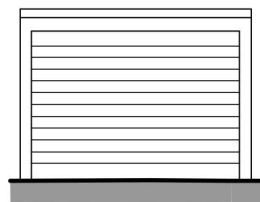


EAST ELEVATION

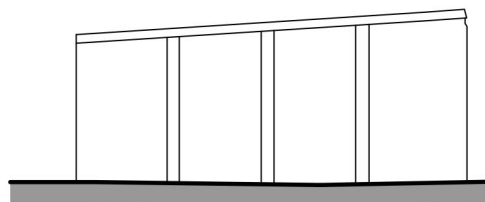


SOUTH ELEVATION

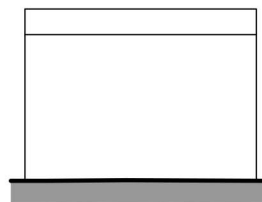


WEST ELEVATION

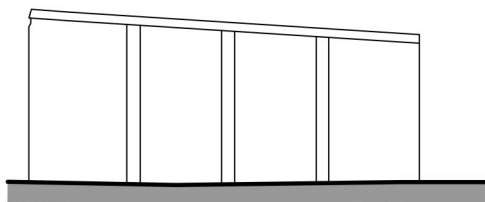


NORTH ELEVATION

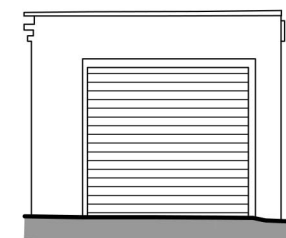


NORTH EAST ELEVATION

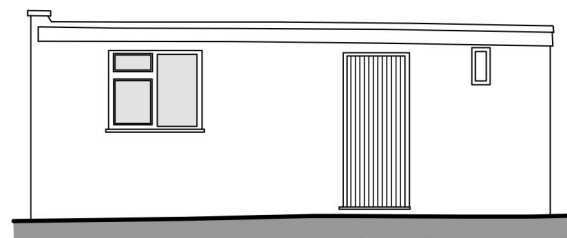

NORTH WEST ELEVATION

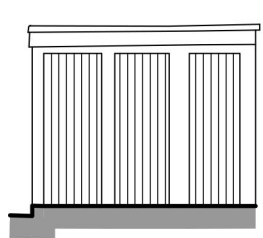

SOUTH WEST ELEVATION

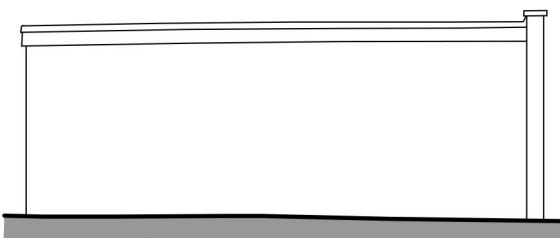

SOUTH EAST ELEVATION