




STREET SCENE A-A



STREET SCENE B-B

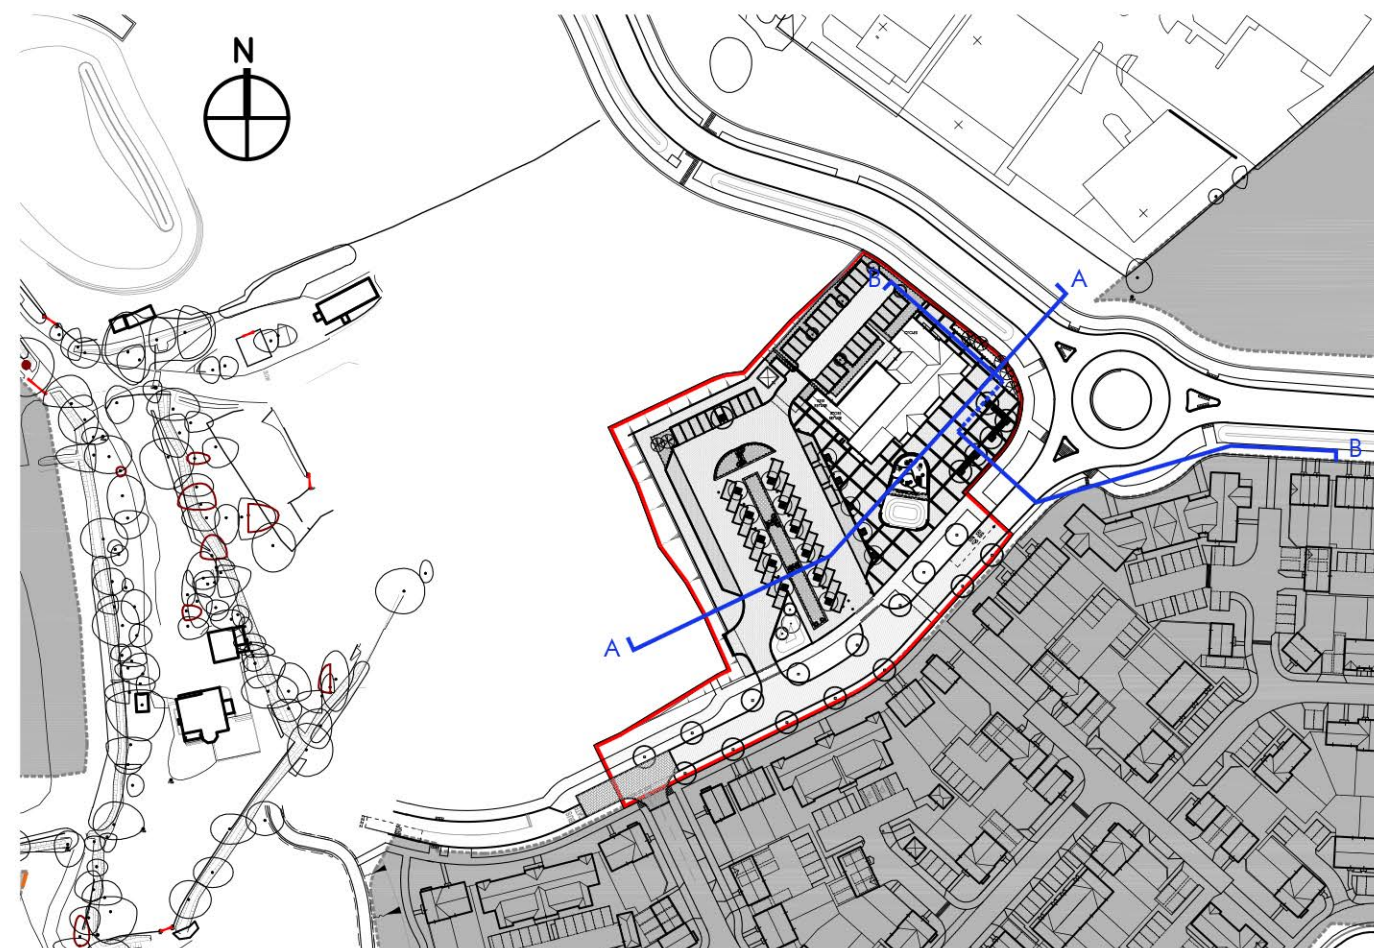

KEY PLAN - SCALE 1:2000



Client: Cala Homes		Drawing Title: Street Scenes		 The Front Barn, 124 Manor Road North, Thames Ditton, KT7 0BH T: 01372 470 313 W: www.omega-architects.co.uk		Project No/ 3243.1	Class C	Dwg No/ 1010	Status PL	Rev A
Project: Neighbourhood Centre, Hogwood Farm, Finchampstead		Scale: 1:200 @ A1	Revision A	Drawn AC	Check MP	Date 26.07.24				