

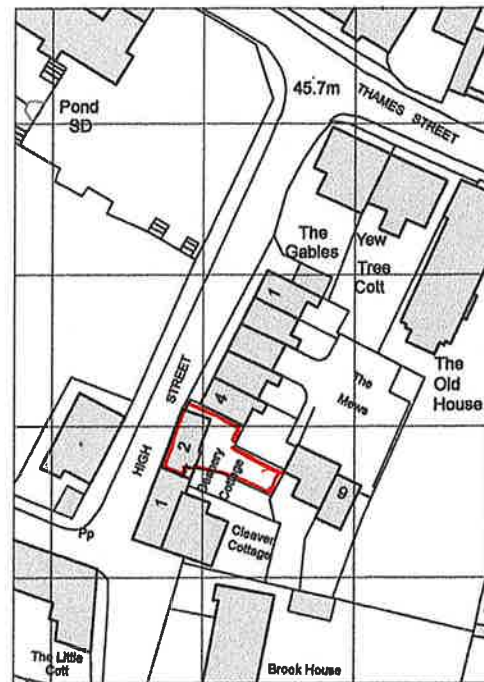


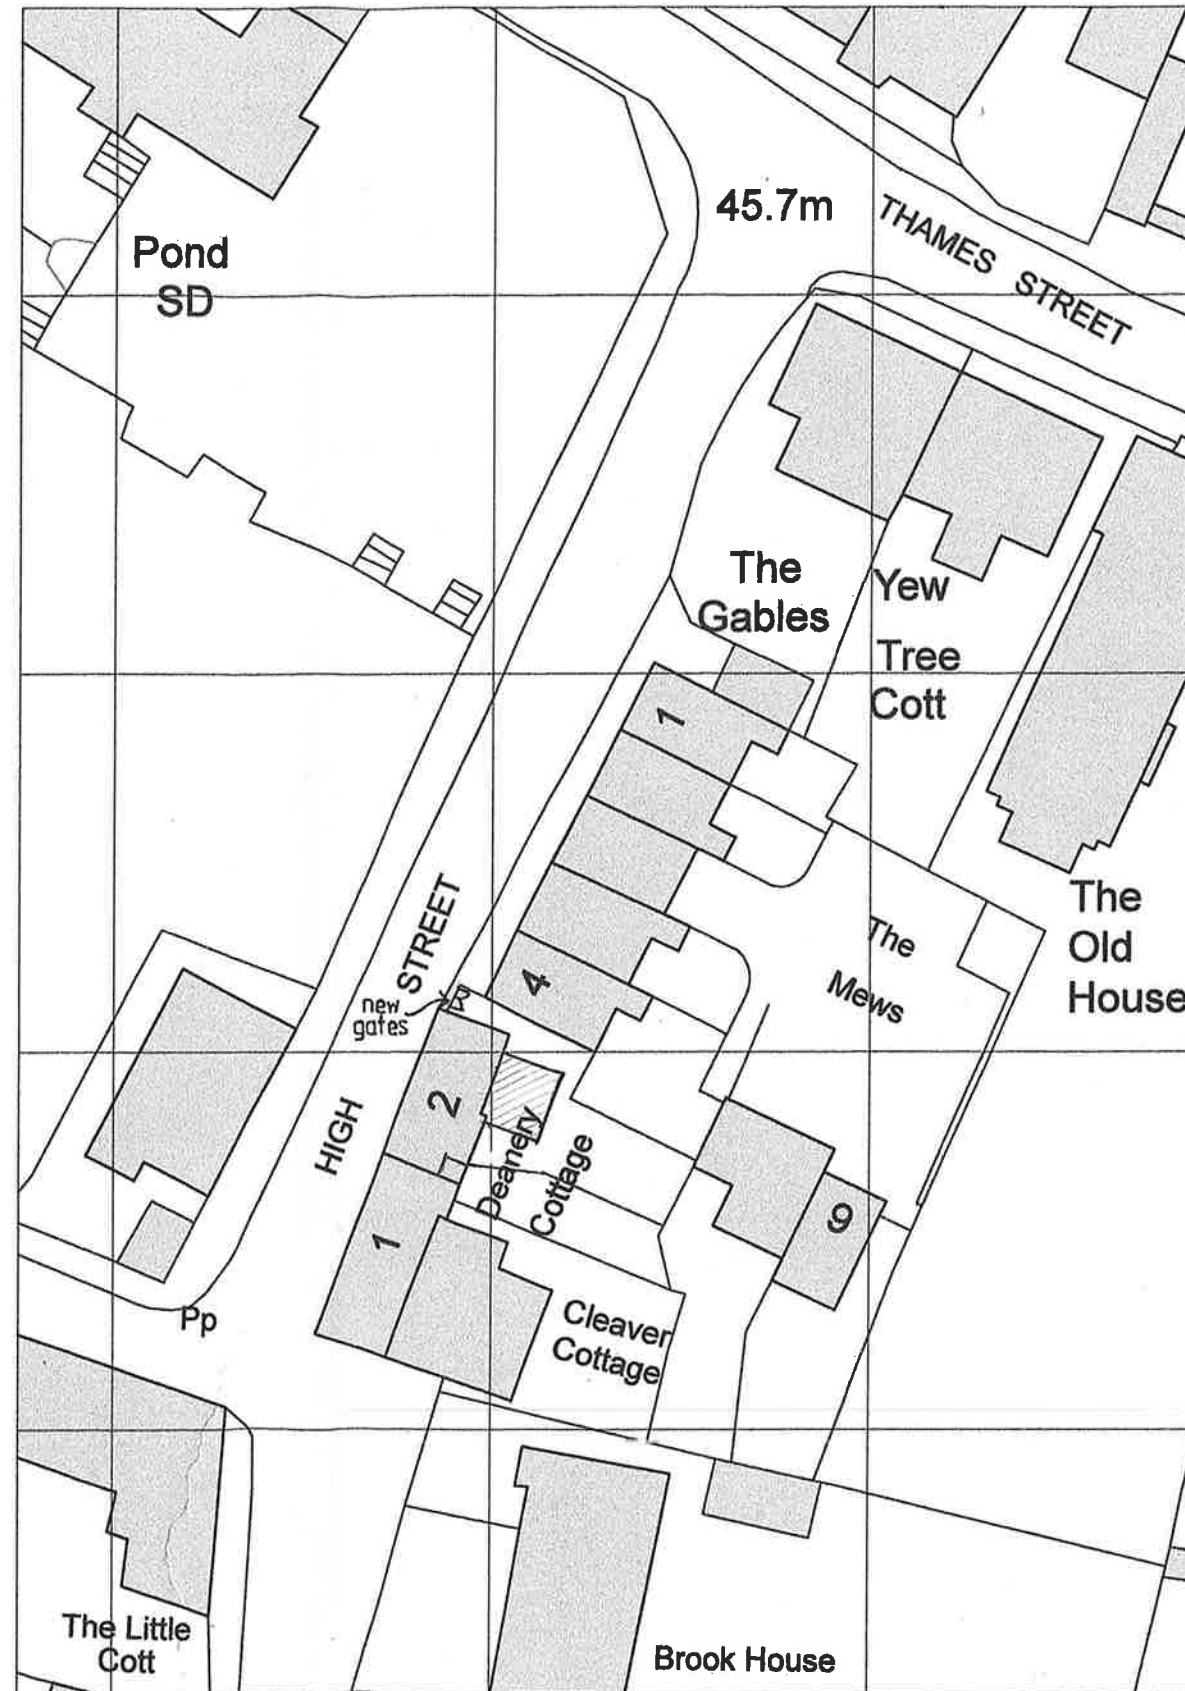


Ordnance Survey, (c) Crown Copyright 2021. All rights reserved. Licence number 100022432

LOCATION

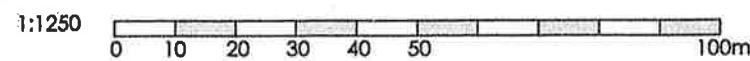

BLOCK PLAN

Ordnance Survey, (c) Crown Copyright 2021. All rights reserved. Licence number 100022432

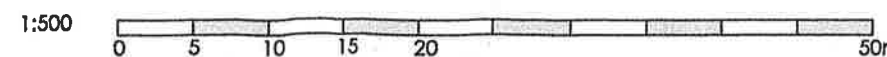


Extension to 2 Deanery Cottages,
Sonning, Berkshire RG4 6UP
for Mr. & Mrs. C. Cole

Location &
Block Plans


1:1250
+500
Dec 2021

"A" FEB'26 NEW GATES ADDED
Matt Andrews
Architect
24 Northcourt Avenue
Reading RG2 7HA
Berkshire


DN 8A

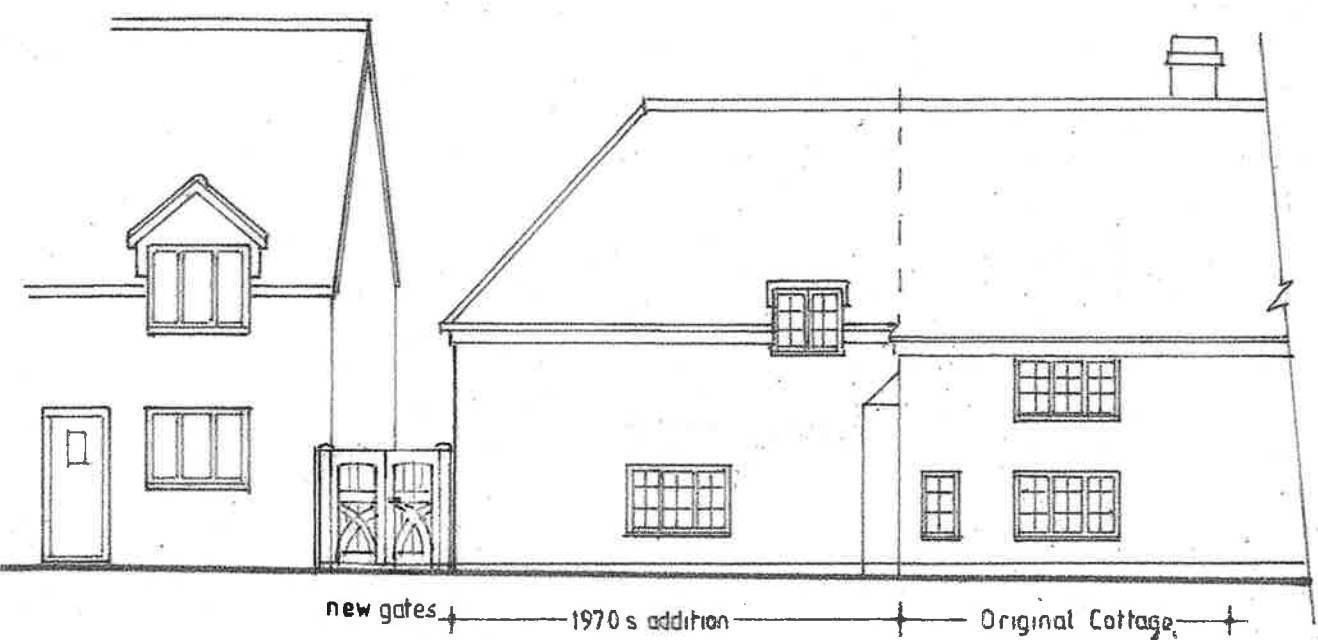



High Street Elevation

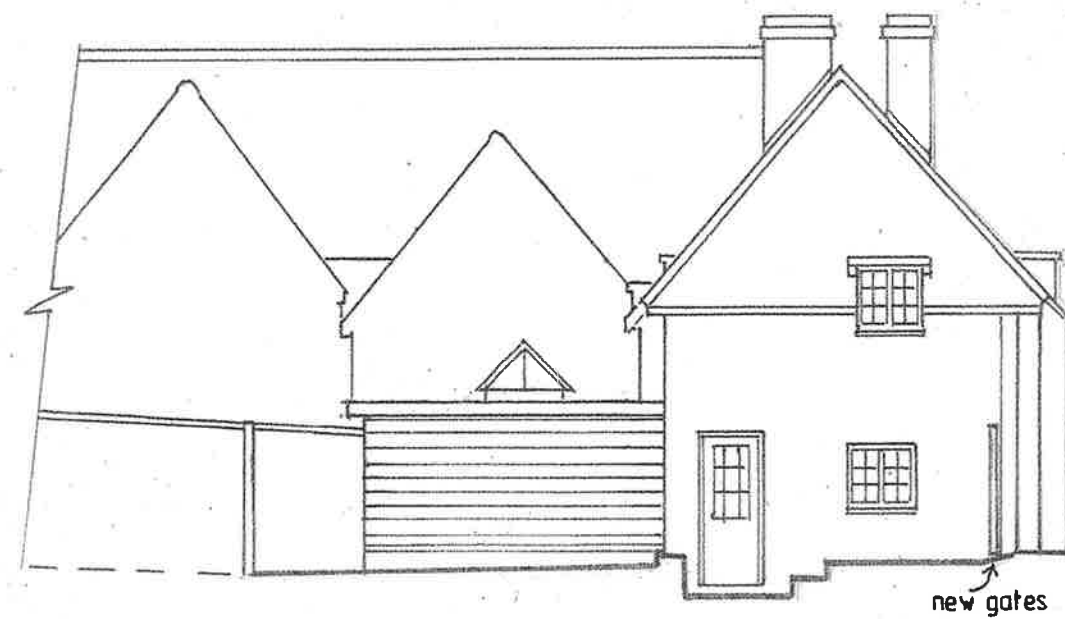

North Elevation

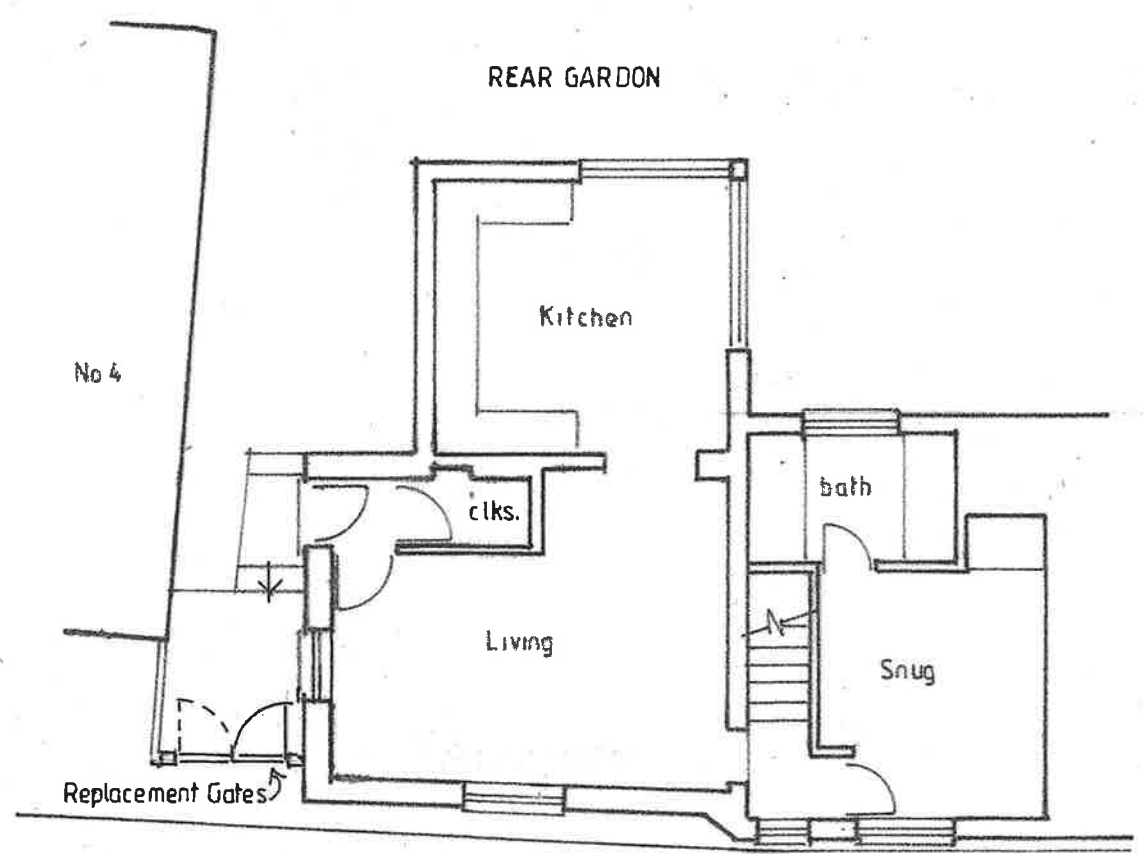

Ground Floor

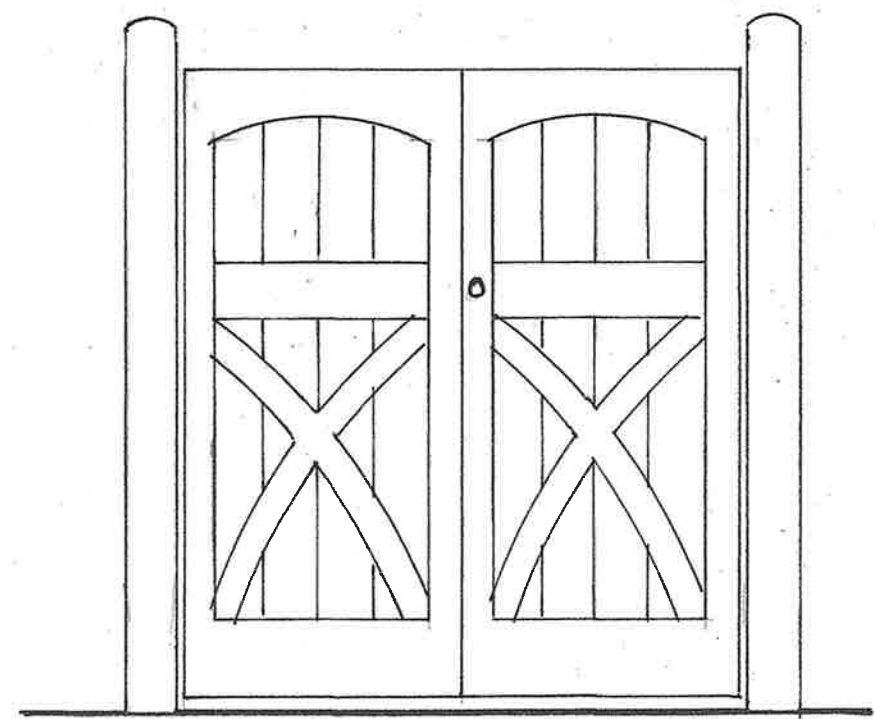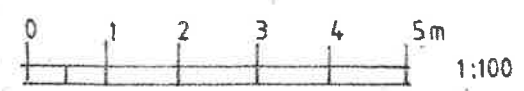

Gate Design-front view