




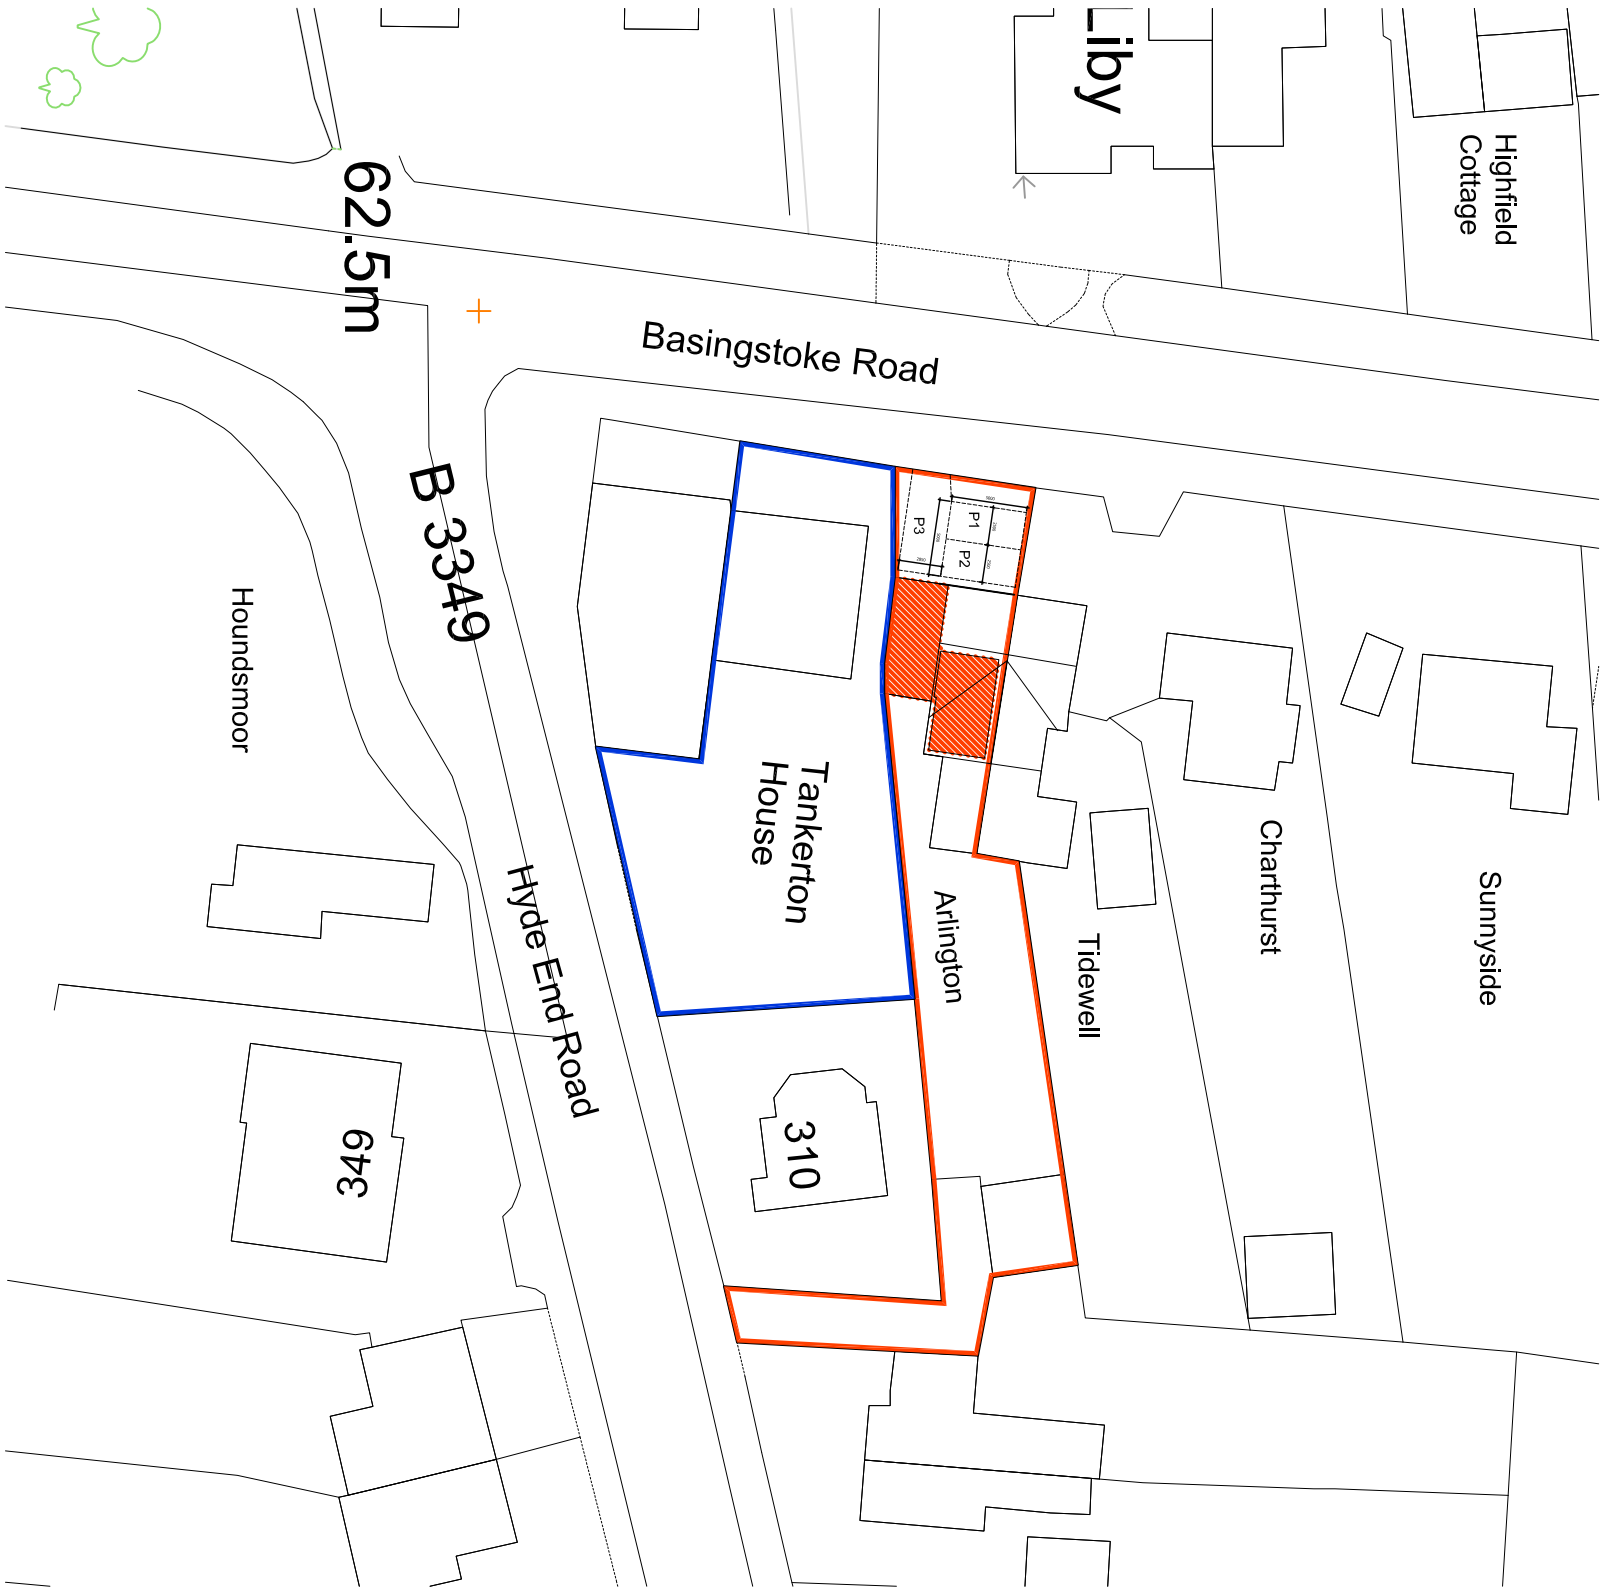


BLOCK PLAN 1:500

© Crown copyright and database rights [2024] Ordnance Survey 0100031673

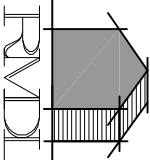

RAMMURTI DESIGN LTD
ARCHITECTURAL & PLANNING SERVICES
268 TILFHURST ROAD, READING RG30 2NE
TEL/FAX: 01189510628 MOB: 07799883574

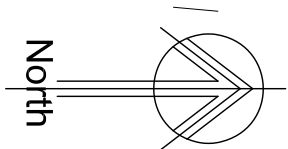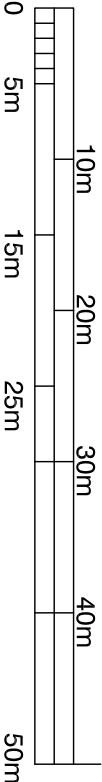

LOCATION PLAN 1:1250



Proposed addition of side extension over garage following approval of CLP application ref 242472 relating to internal alterations and loft conversion with addition of rear dormer and roof windows

at "Arlington", Spencers Wood READING. RG7 1AE
for Mr Miah

Block/Location, Site & Parking Plan

Scale: 1/500 & 1/250
Date: June 2024

Arlington:011 Rev -