

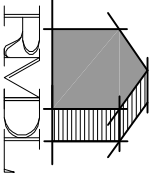
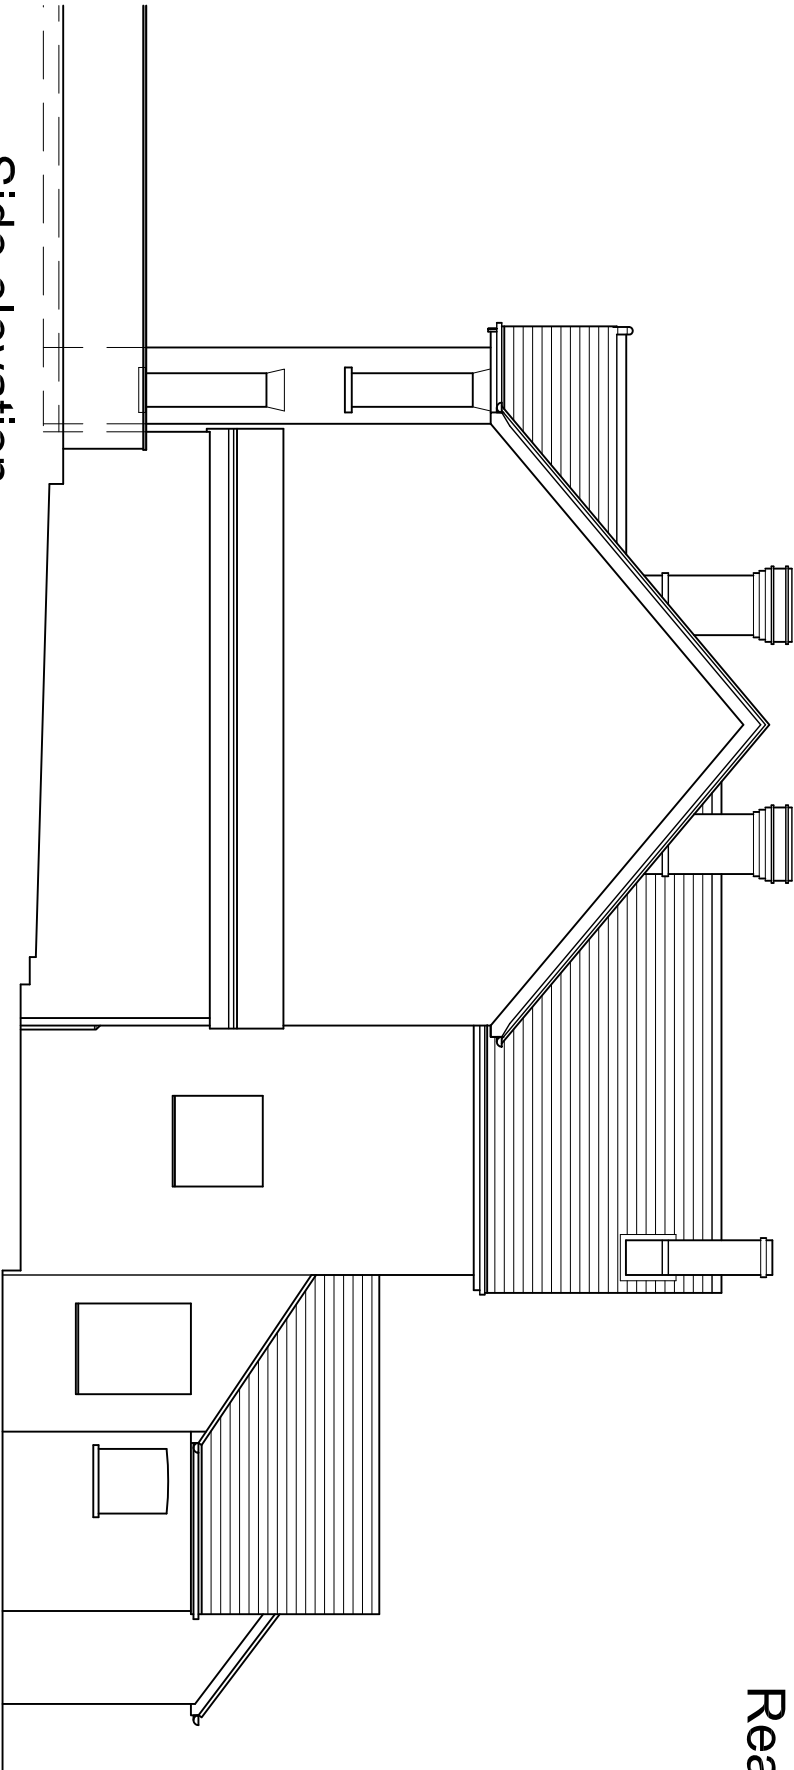
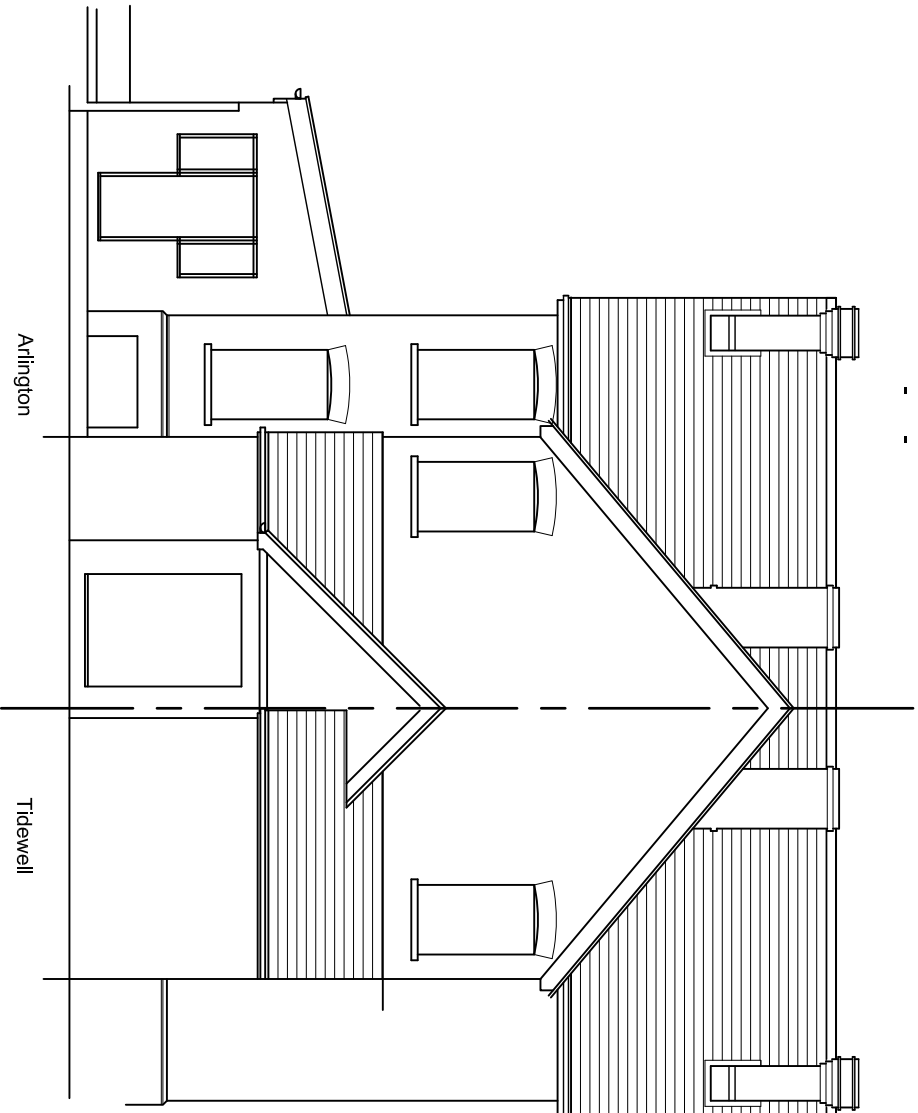


No.	Revision	Date
-	-	-

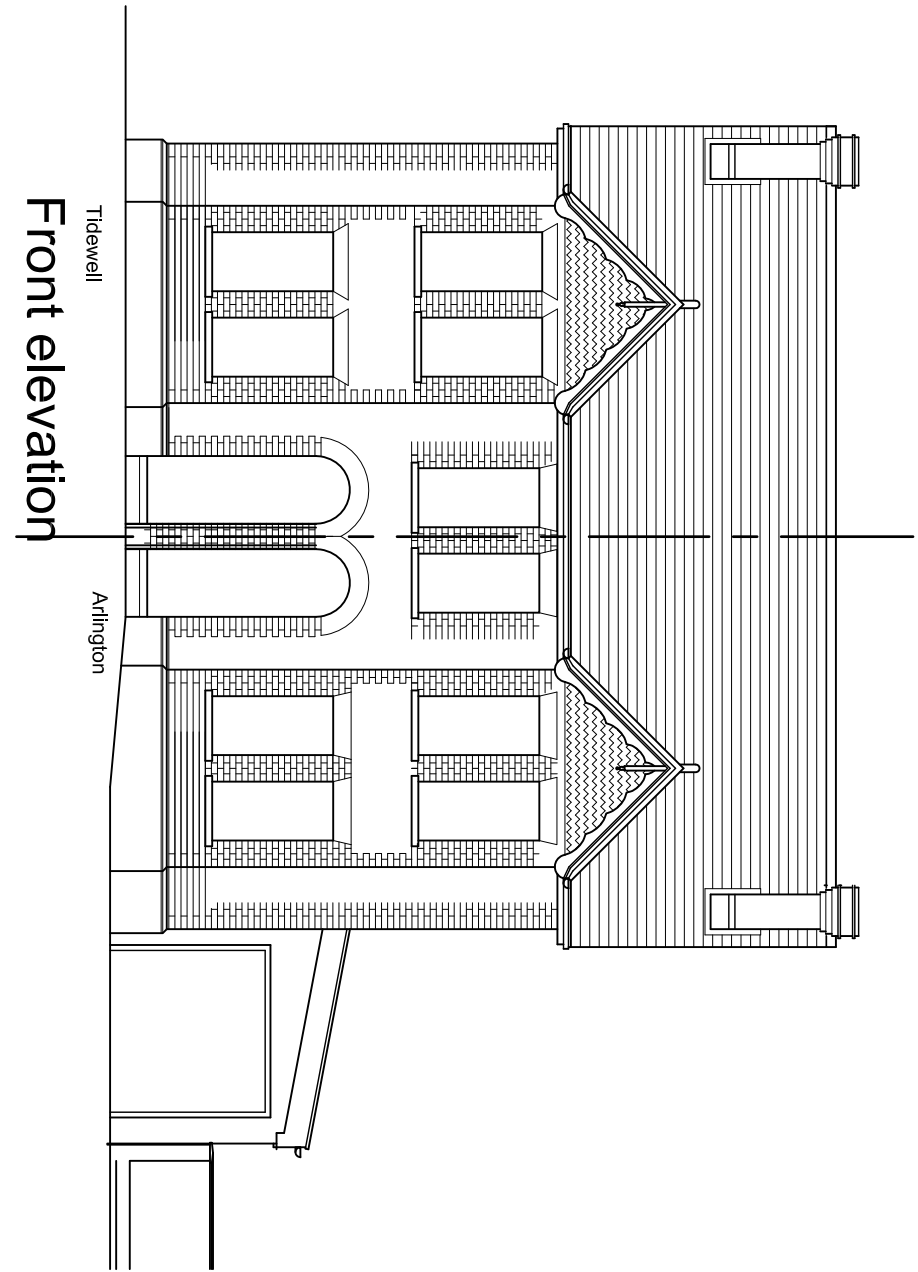

RAMMURTI DESIGN LTD
ARCHITECTURAL & PLANNING SERVICES
268 TILGHURST ROAD, READING RG30 2NE
TEL/FAX: 01189510628 MOB: 07799883574

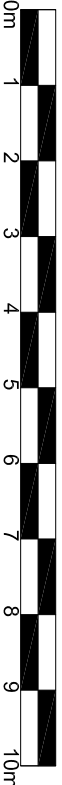

Proposed addition of side extension over garage following approval of CLP application ref 242472 relating to internal alterations and loft conversion with addition of rear dormer and roof windows
at "Arlington", Spencers Wood READING. RG7 1AE
for Mr Miah

EXISTING ELEVATIONS
Scale: 1/100
Date: March 2024
Arlington:004 Rev -