

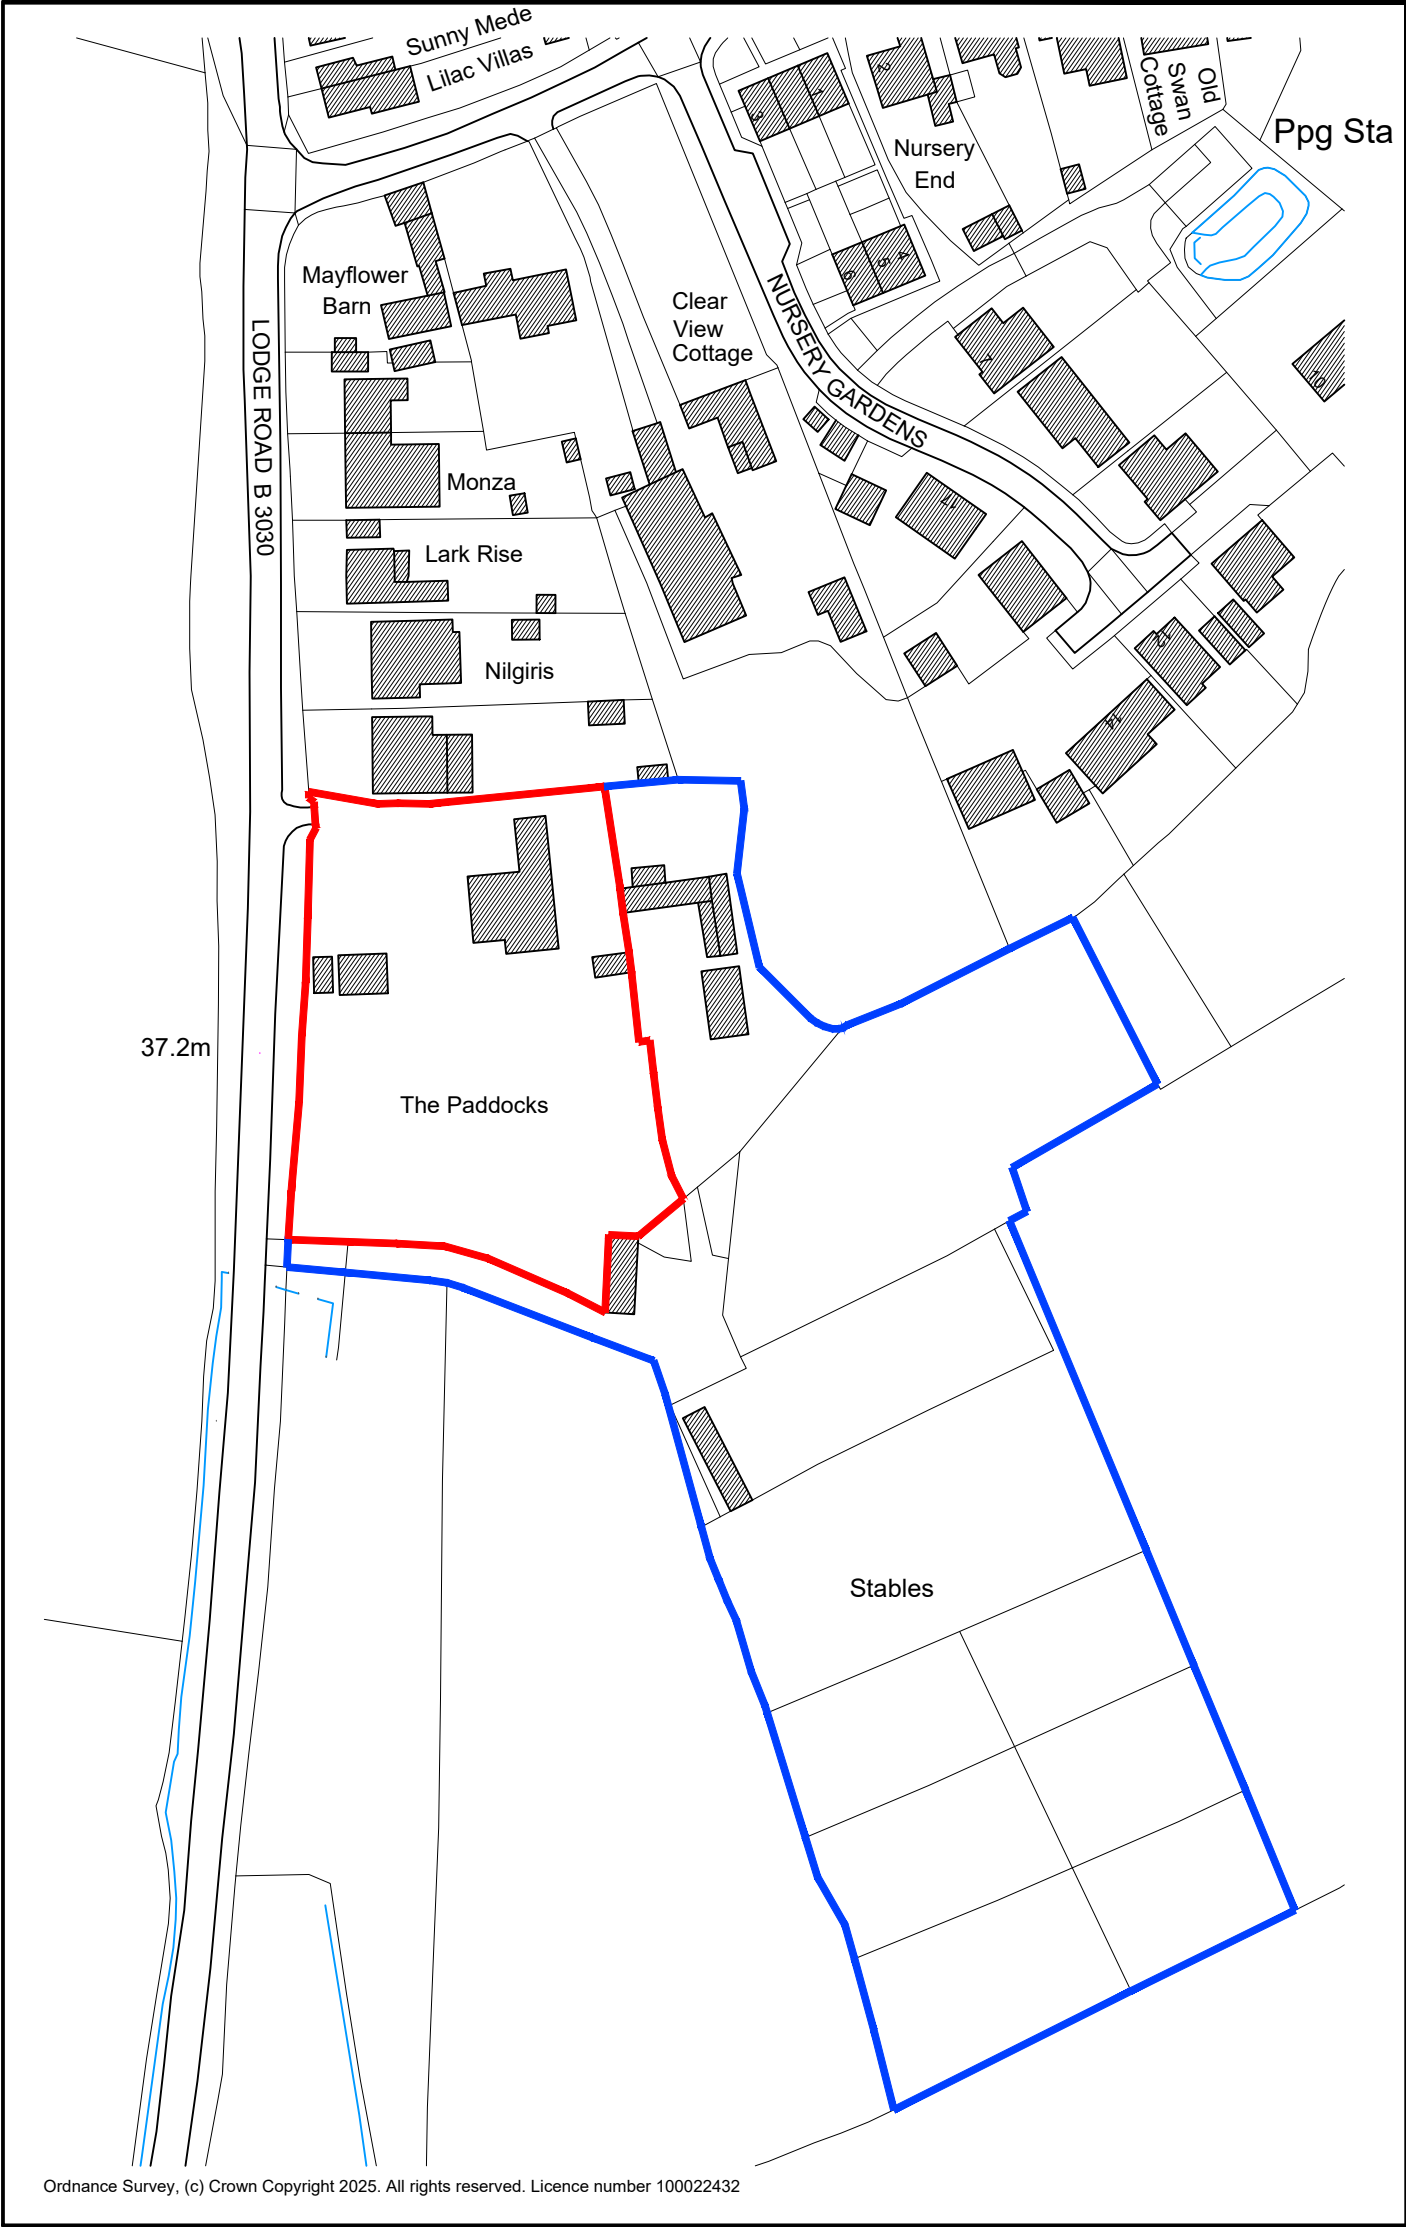


DRAWING FOR PLANNING PURPOSES ONLY.
NOT TO BE USED FOR CONSTRUCTION.

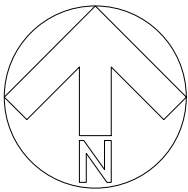

SITE LOCATION PLAN
Scale 1:1250

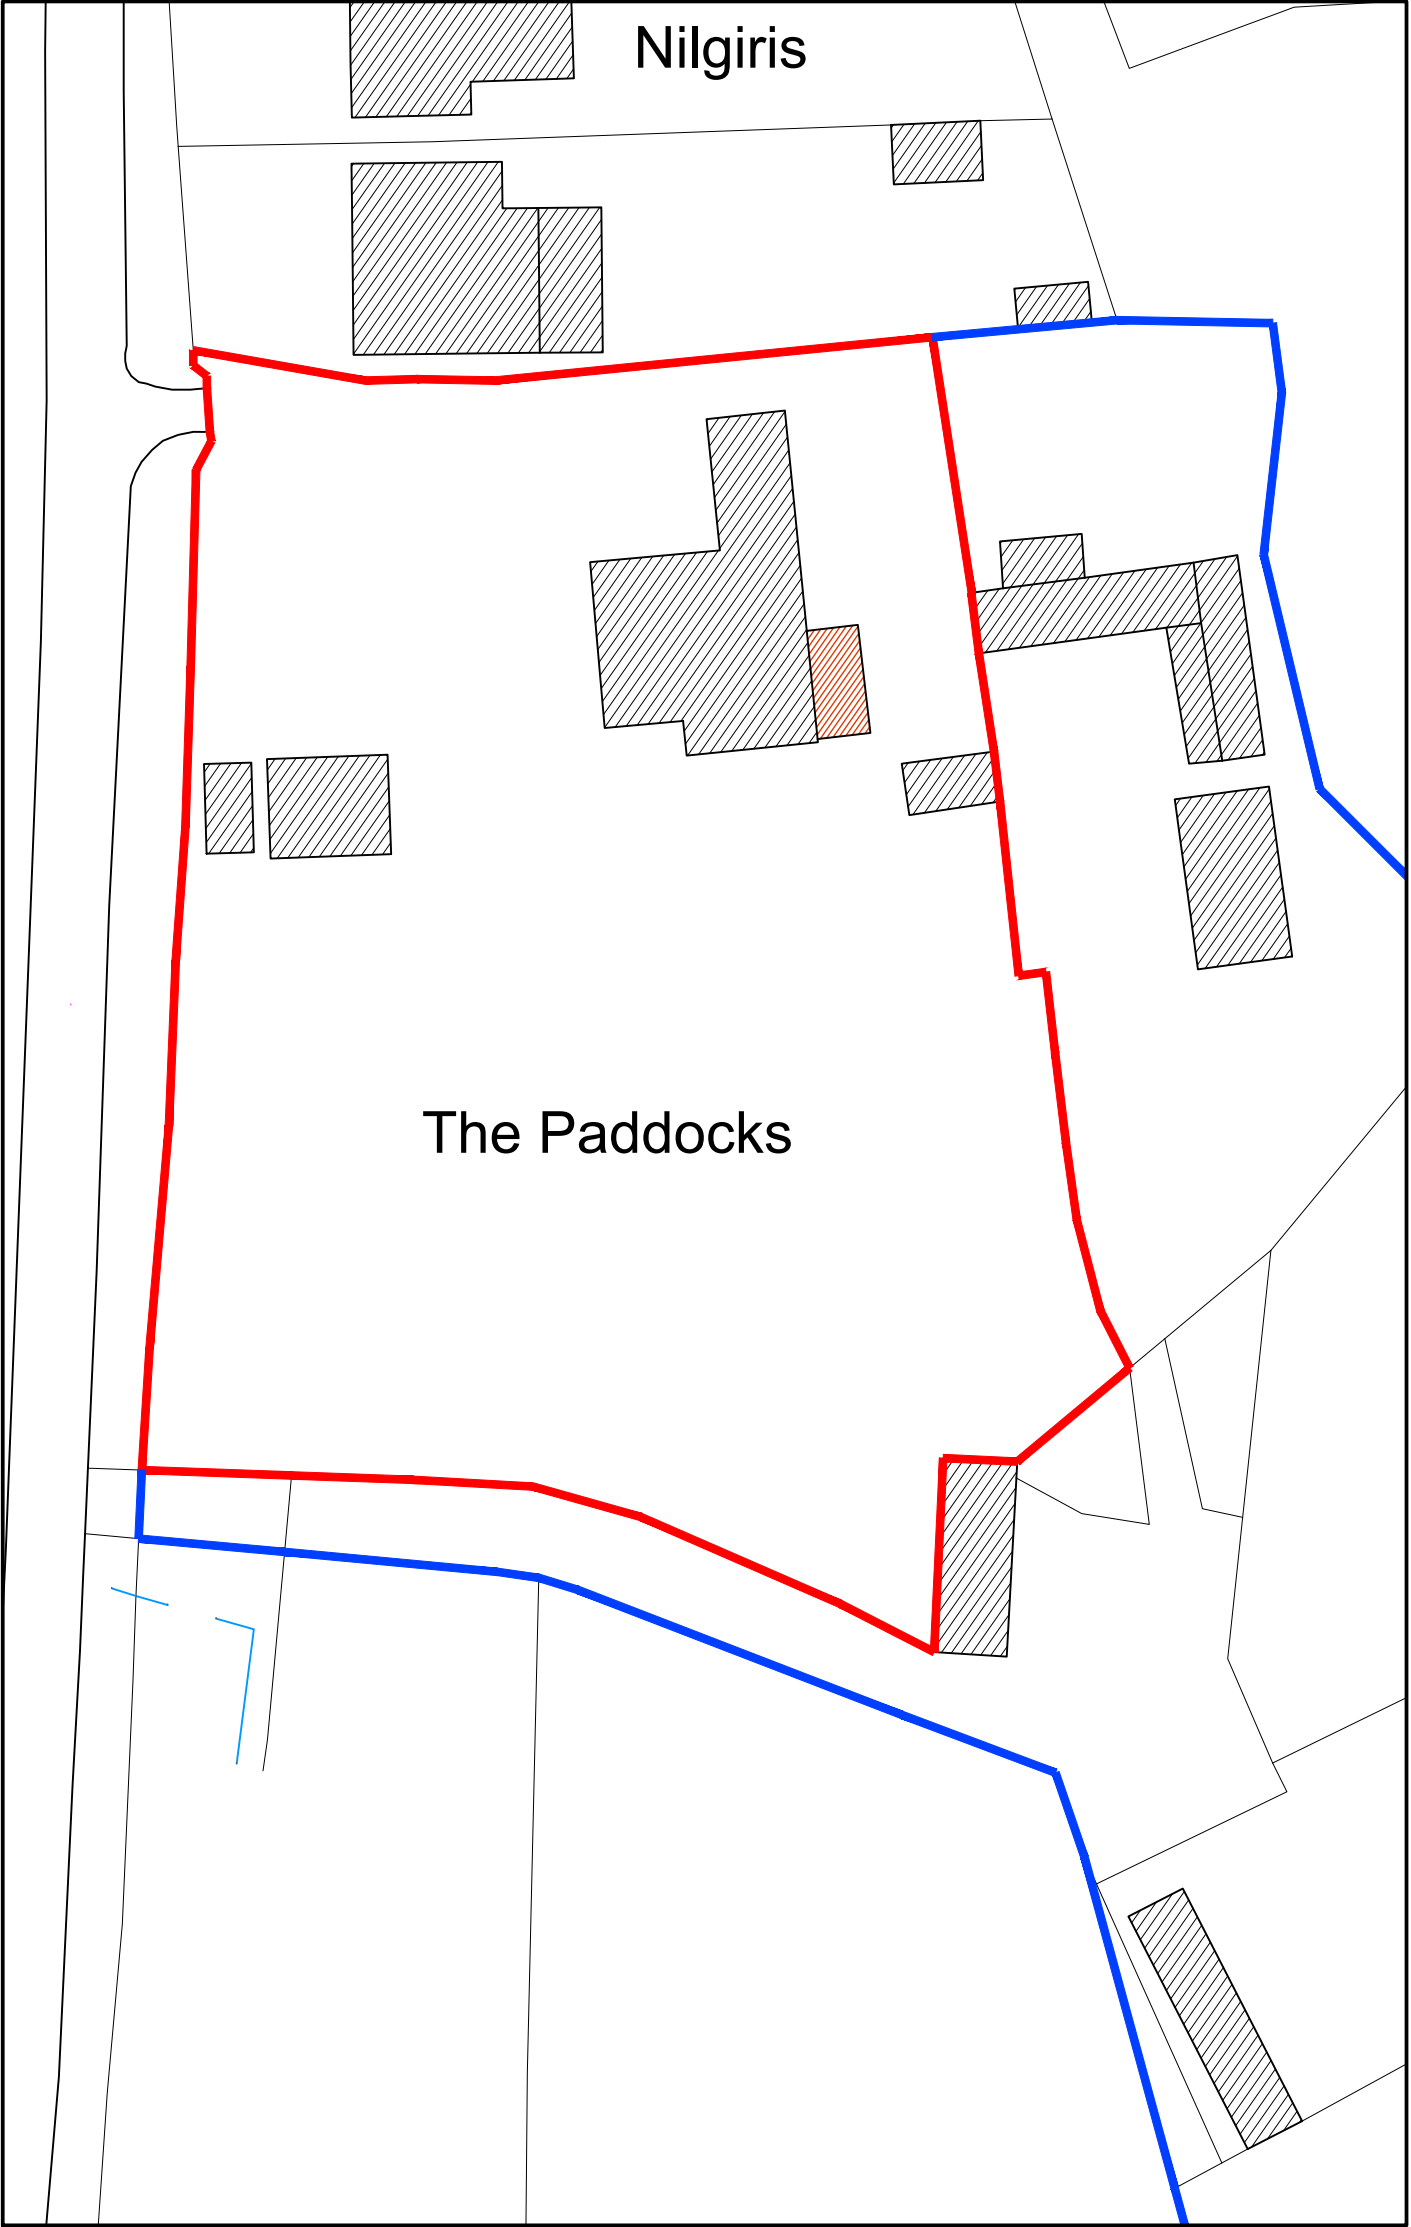

PROPOSED BLOCK PLAN
Scale 1:500



Ground Floor
6 Pelhams Court
Marlborough
Wiltshire SN8 2AG

T. 01672 518 278
E. info@tuttlearchserv.co.uk
f [facebook.com/tuttlearchserv](https://www.facebook.com/tuttlearchserv)
W. [tuttlearchserv.co.uk](http://www.tuttlearchserv.co.uk)

JOB TITLE:
Proposed Single Storey Extension & Internal Alterations
@ The Paddocks, Lodge Road, Whistley Green,
Berkshire, RG10 0EG

For Henrietta Thorn Interior Design

DRAWING TITLE: Site Location Plan & Proposed Block Plan	JOB NO: 1658
---	------------------------

DRAWING NO: 1658 - The Paddocks - Proposed - 13	REV: -
---	------------------

REVISION DESCRIPTIONS:

SCALE: As Shown	DATE: Nov 25	DRAWN BY: BJ	PAPER SIZE: A2
---------------------------	------------------------	------------------------	--------------------------