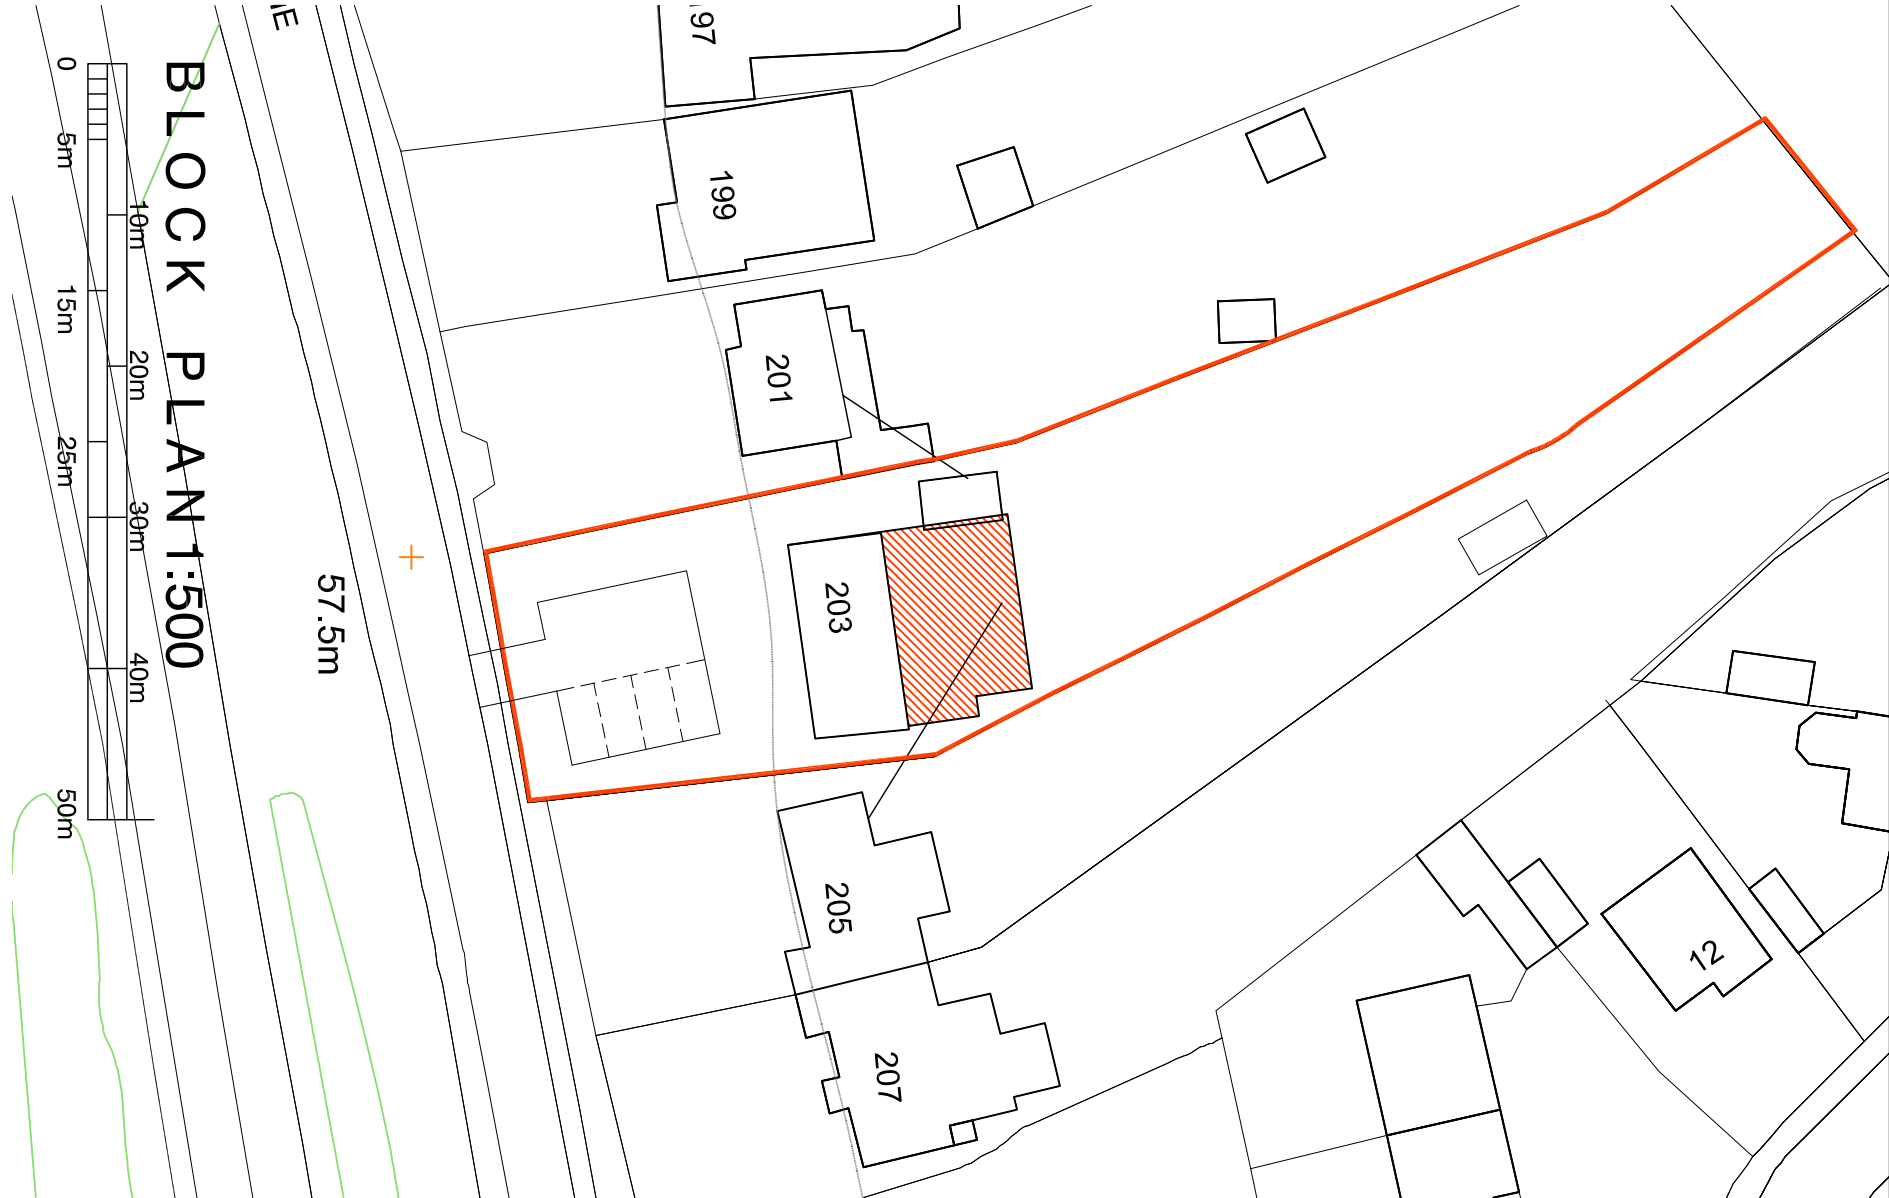


RAMMURTI DESIGN LTD
ARCHITECTURAL & PLANNING SERVICES
268 TILGHURST ROAD, READING RG30 2NE
TEL/FAX: 01189510628 MOB: 07799883574

Proposed part single and part double storey rear extensions
to existing detached dwelling

at 203 Beech Lane Earley
for Mr Singh

BLOCK & LOCATION PLANS

Scale: as shown
Date: August 2024

BL203:101 Rev -