

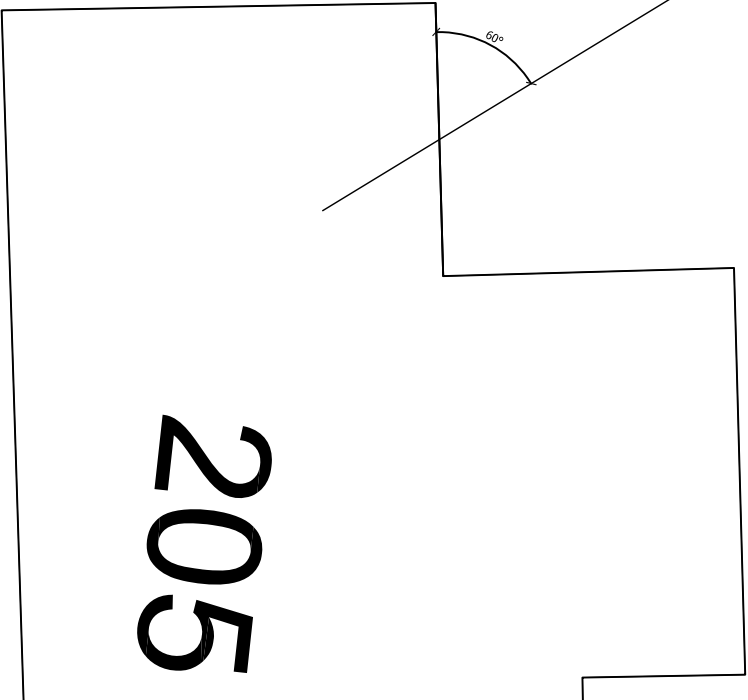


No.	Revision	Date

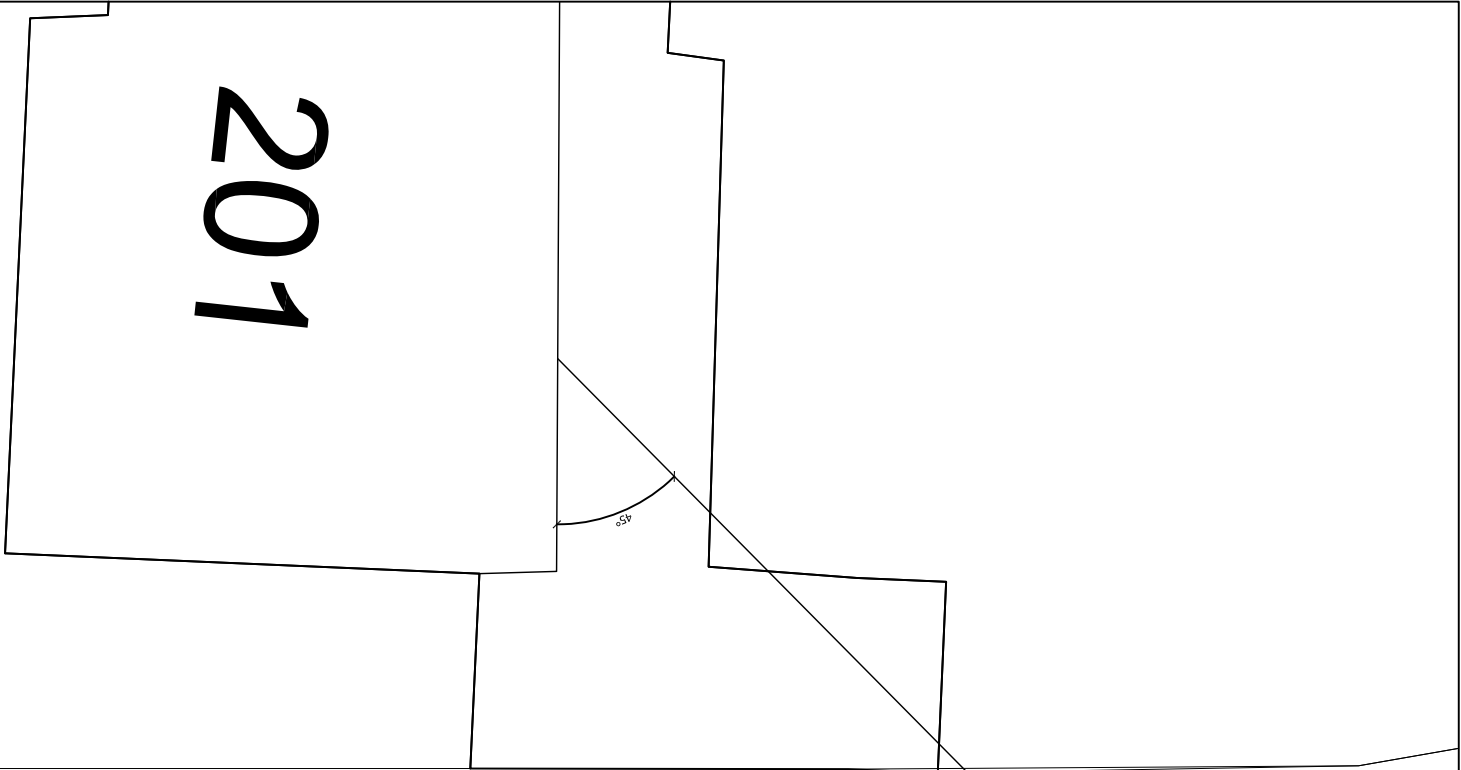

Ground Floor Plan - Proposed

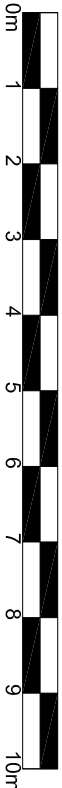


Proposed part single and part double storey rear extensions to existing detached dwelling at 203 Beech Lane Earley for Mr Singh

FLOOR PLANS proposed ground

Scale: 1/100
Date: August 2024

BLE:104 Rev -

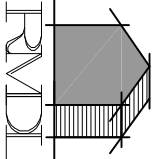

RAMMURTI DESIGN LTD
ARCHITECTURAL & PLANNING SERVICES
268 TILGHURST ROAD, READING RG30 2NE
TEL/FAX: 01189510628 MOB: 07799883574