



No.	Revision	Date

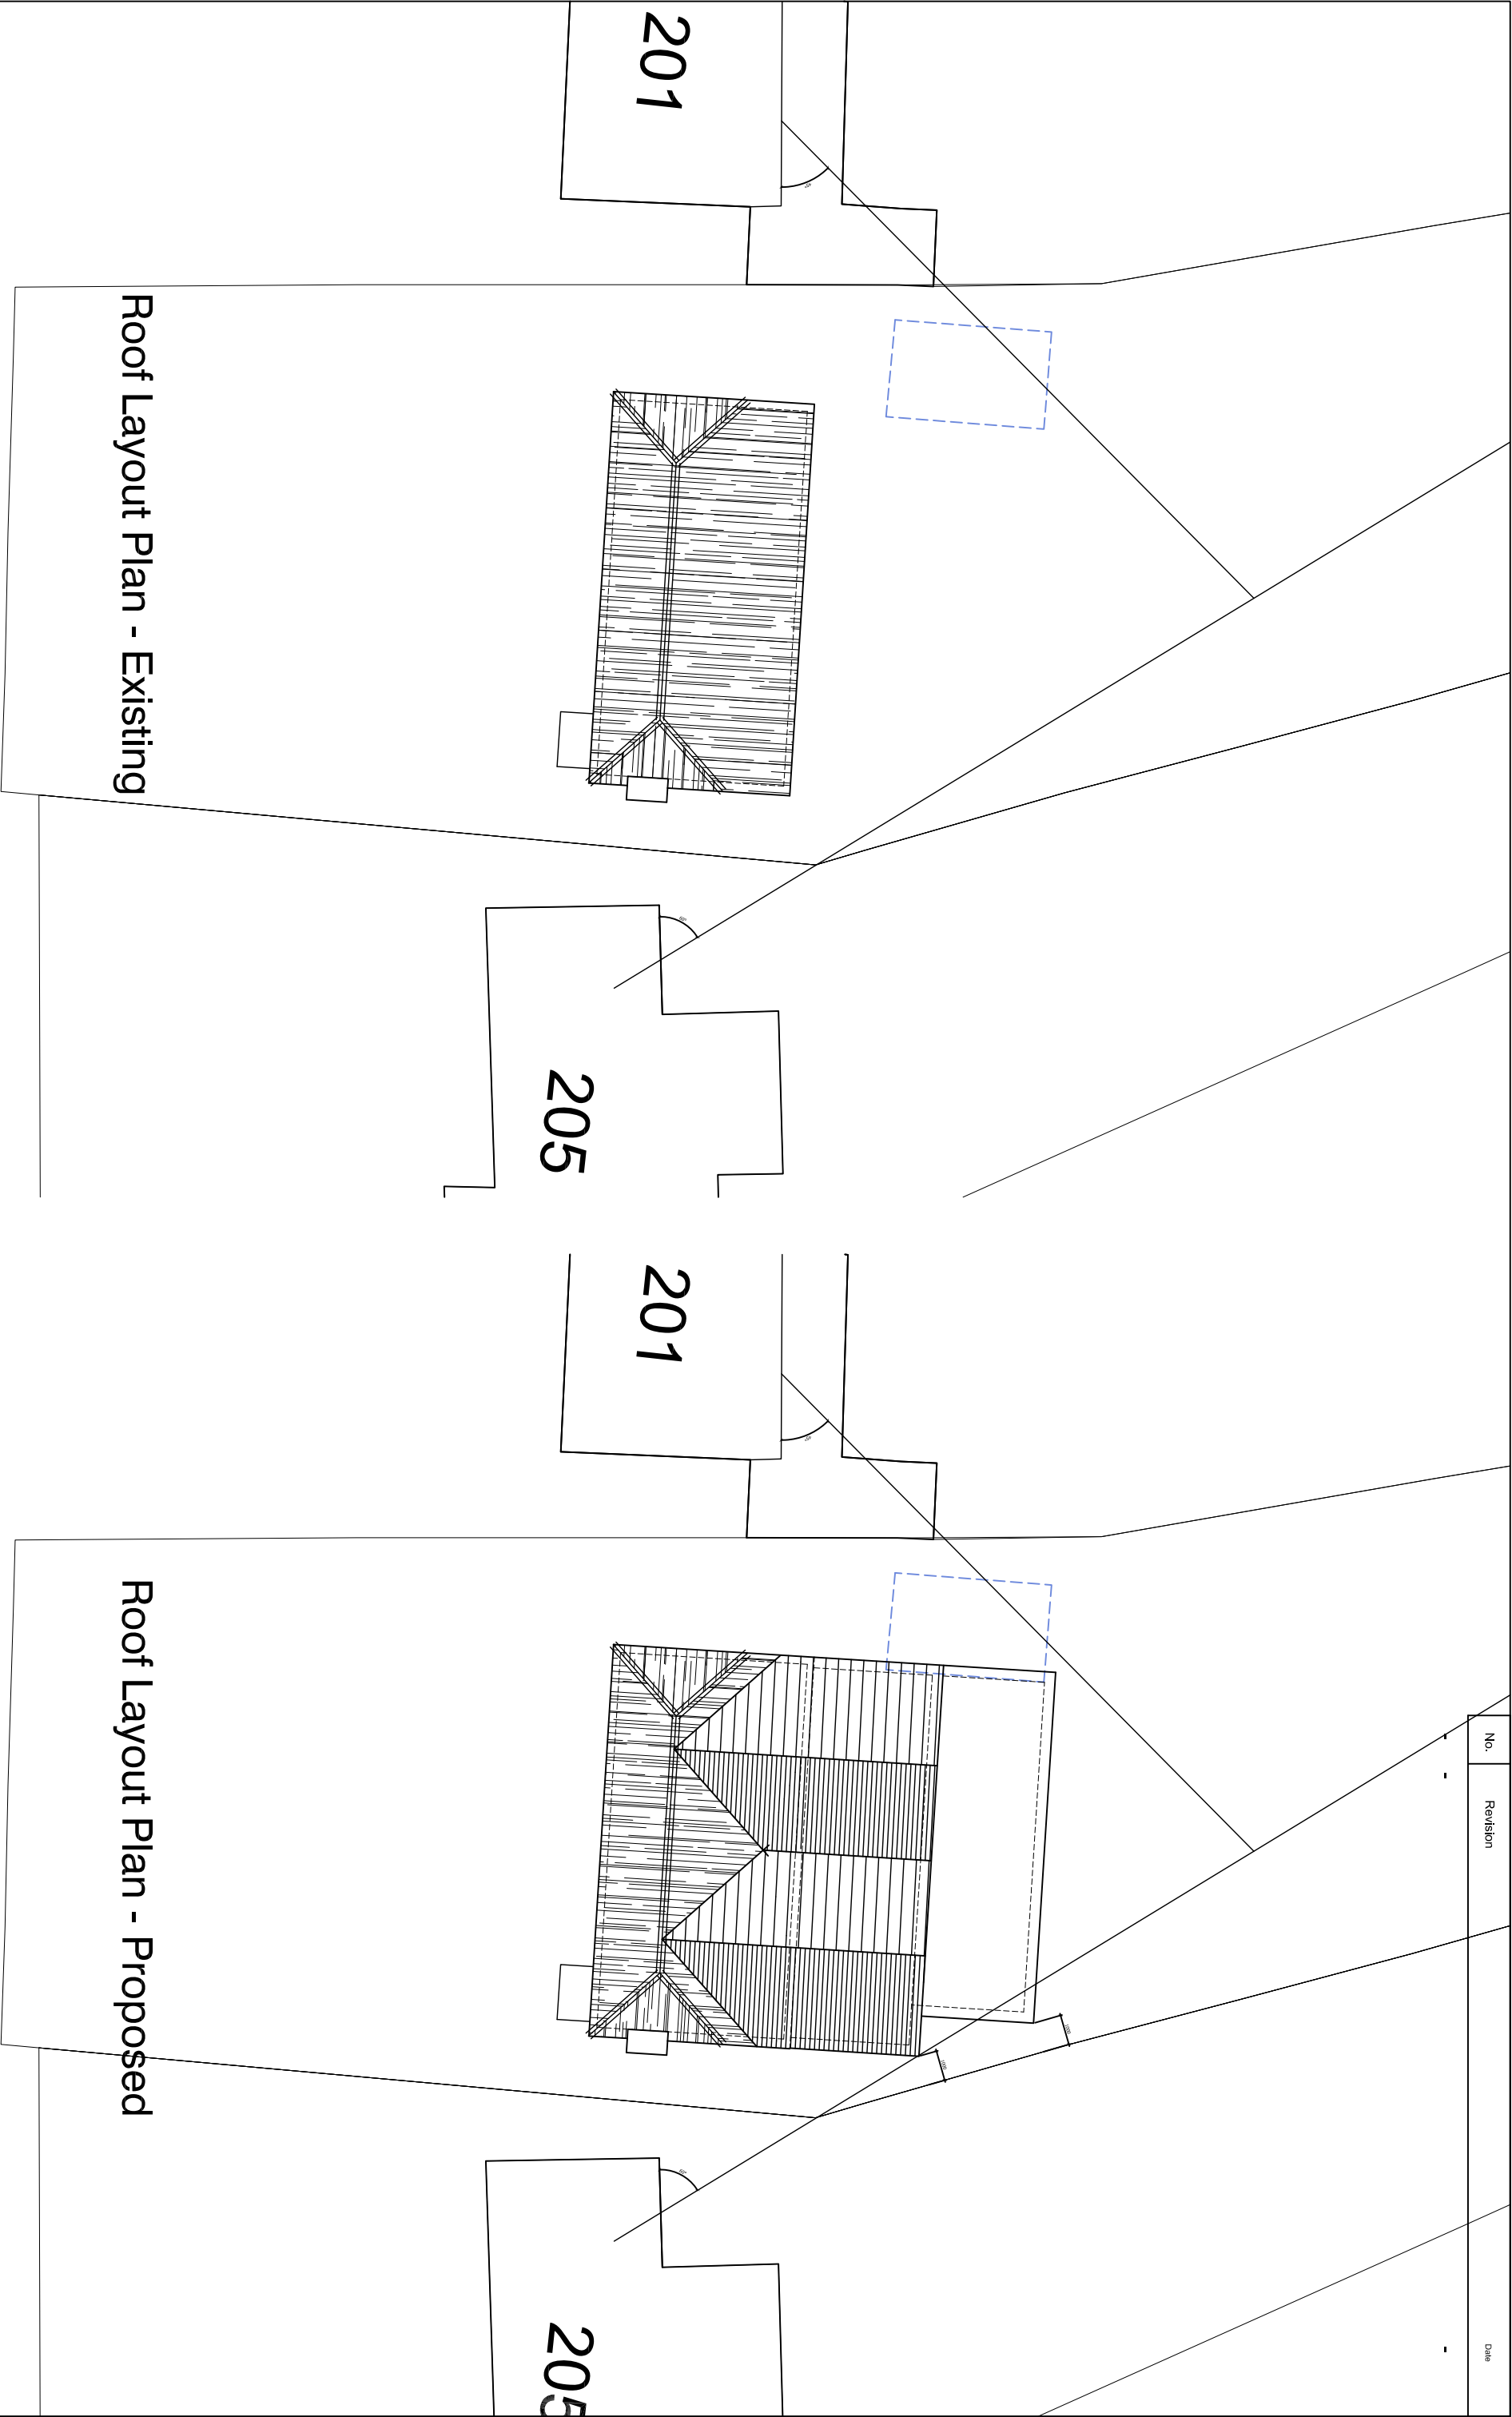

Roof Layout Plan - Existing

Roof Layout Plan - Proposed

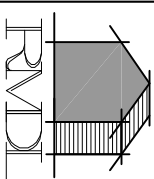

RAMMURTI DESIGN LTD

ARCHITECTURAL & PLANNING SERVICES

268 TILGHURST ROAD, READING RG30 2NE

TEL/FAX: 01189510628 MOB: 07799883574



Proposed part single and part double storey rear extensions
to existing detached dwelling
at 203 Beech Lane Earley
for Mr Singh

FLOOR PLANS - roof layouts

Scale: 1/100
Date: August 2024

BLE:108 Rev -