


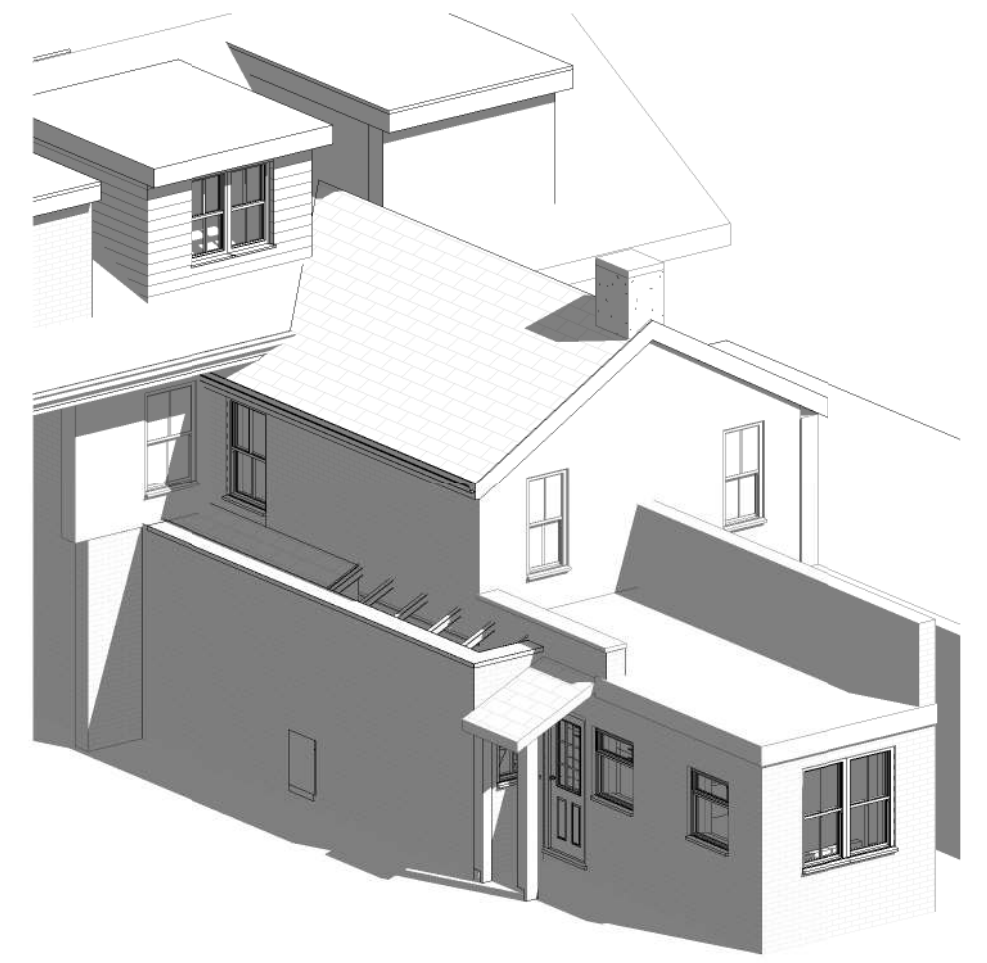
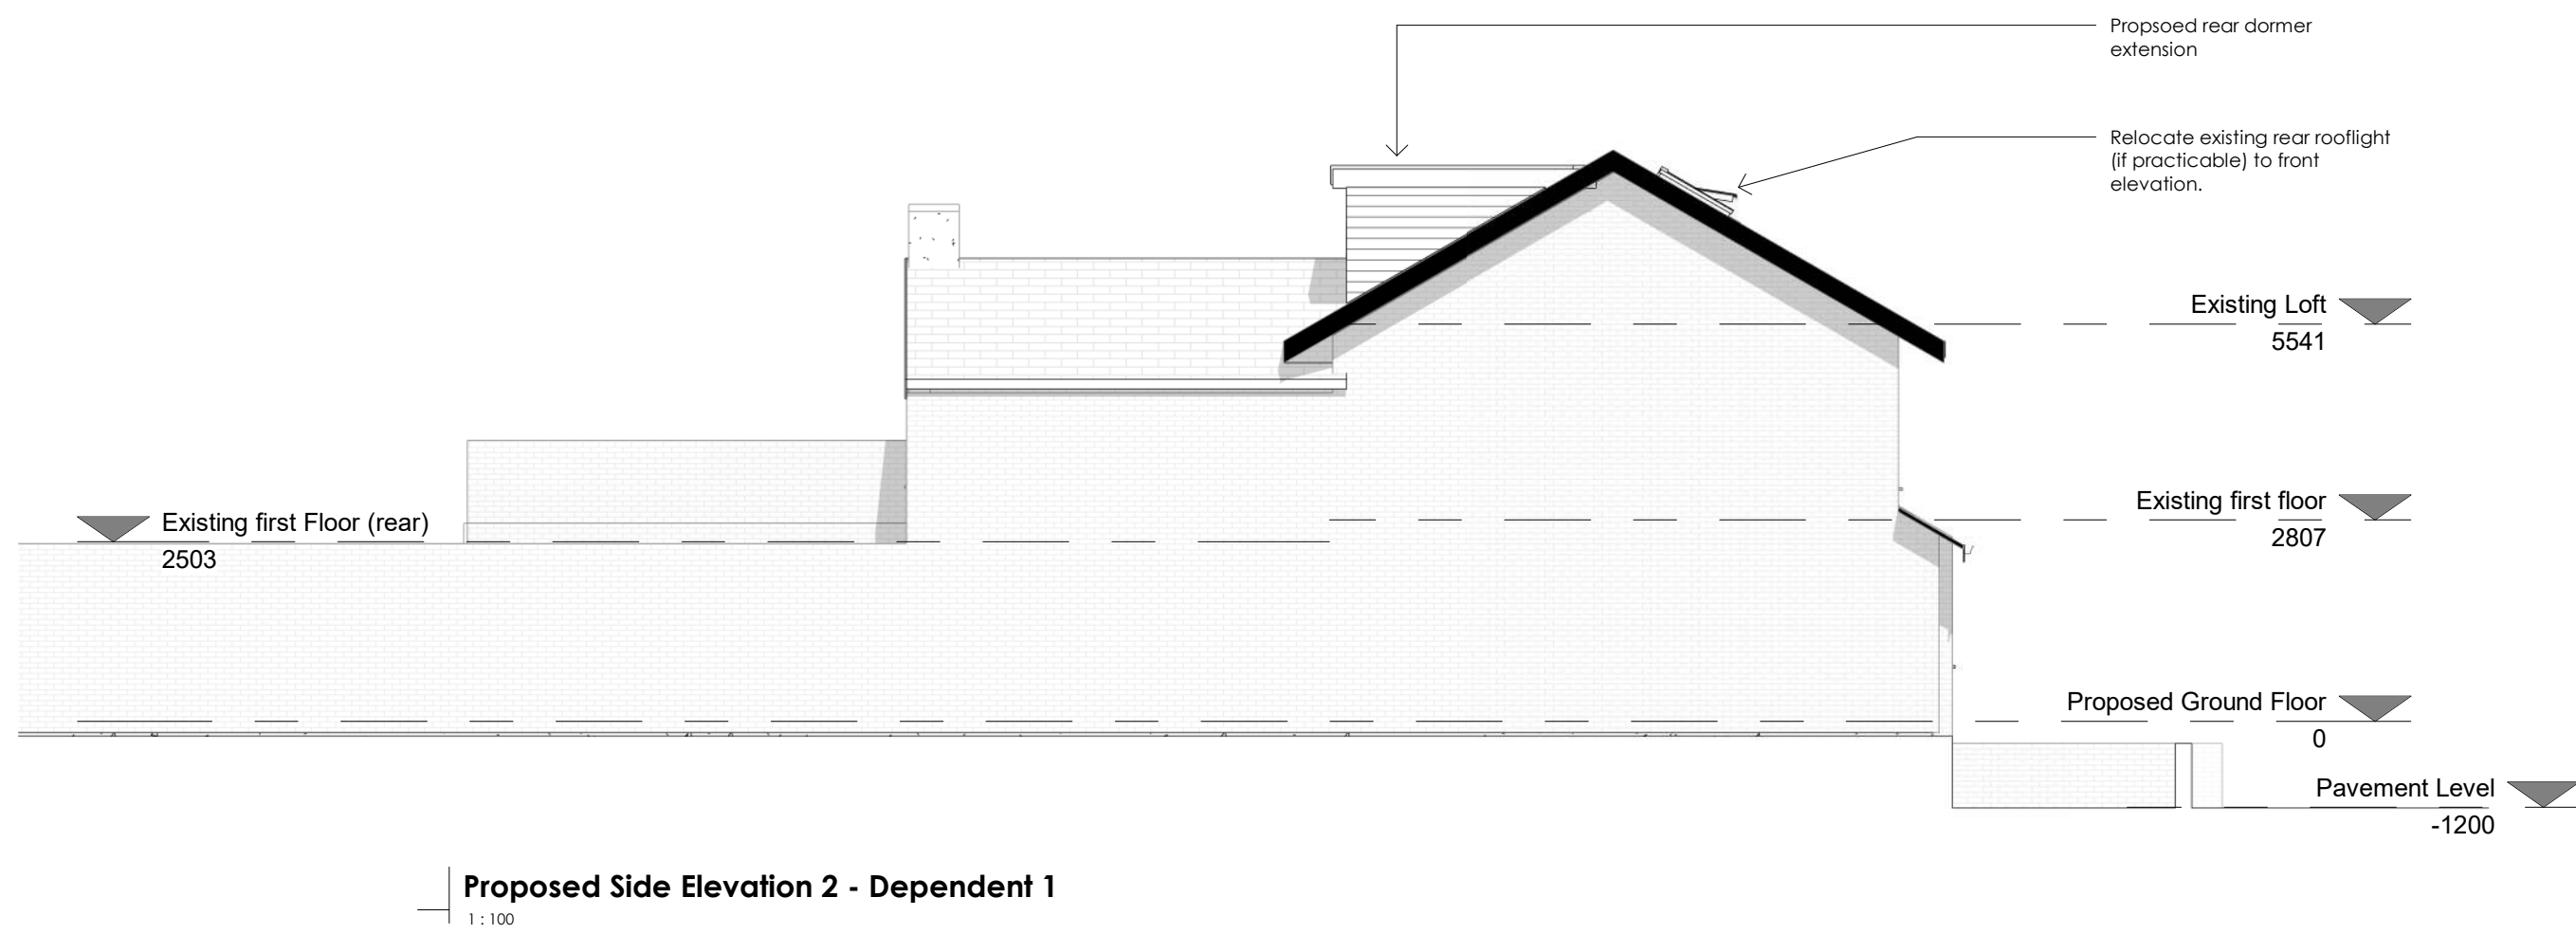


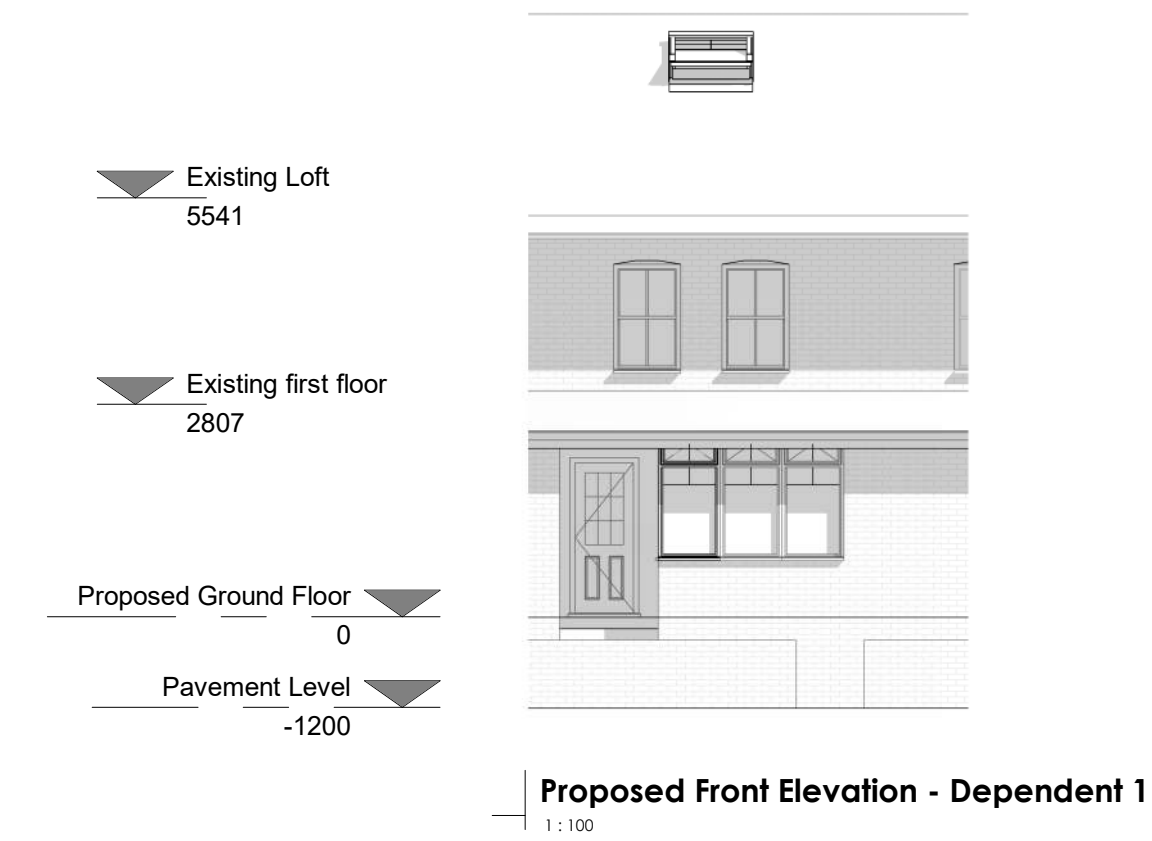

3D-01 Copy 1

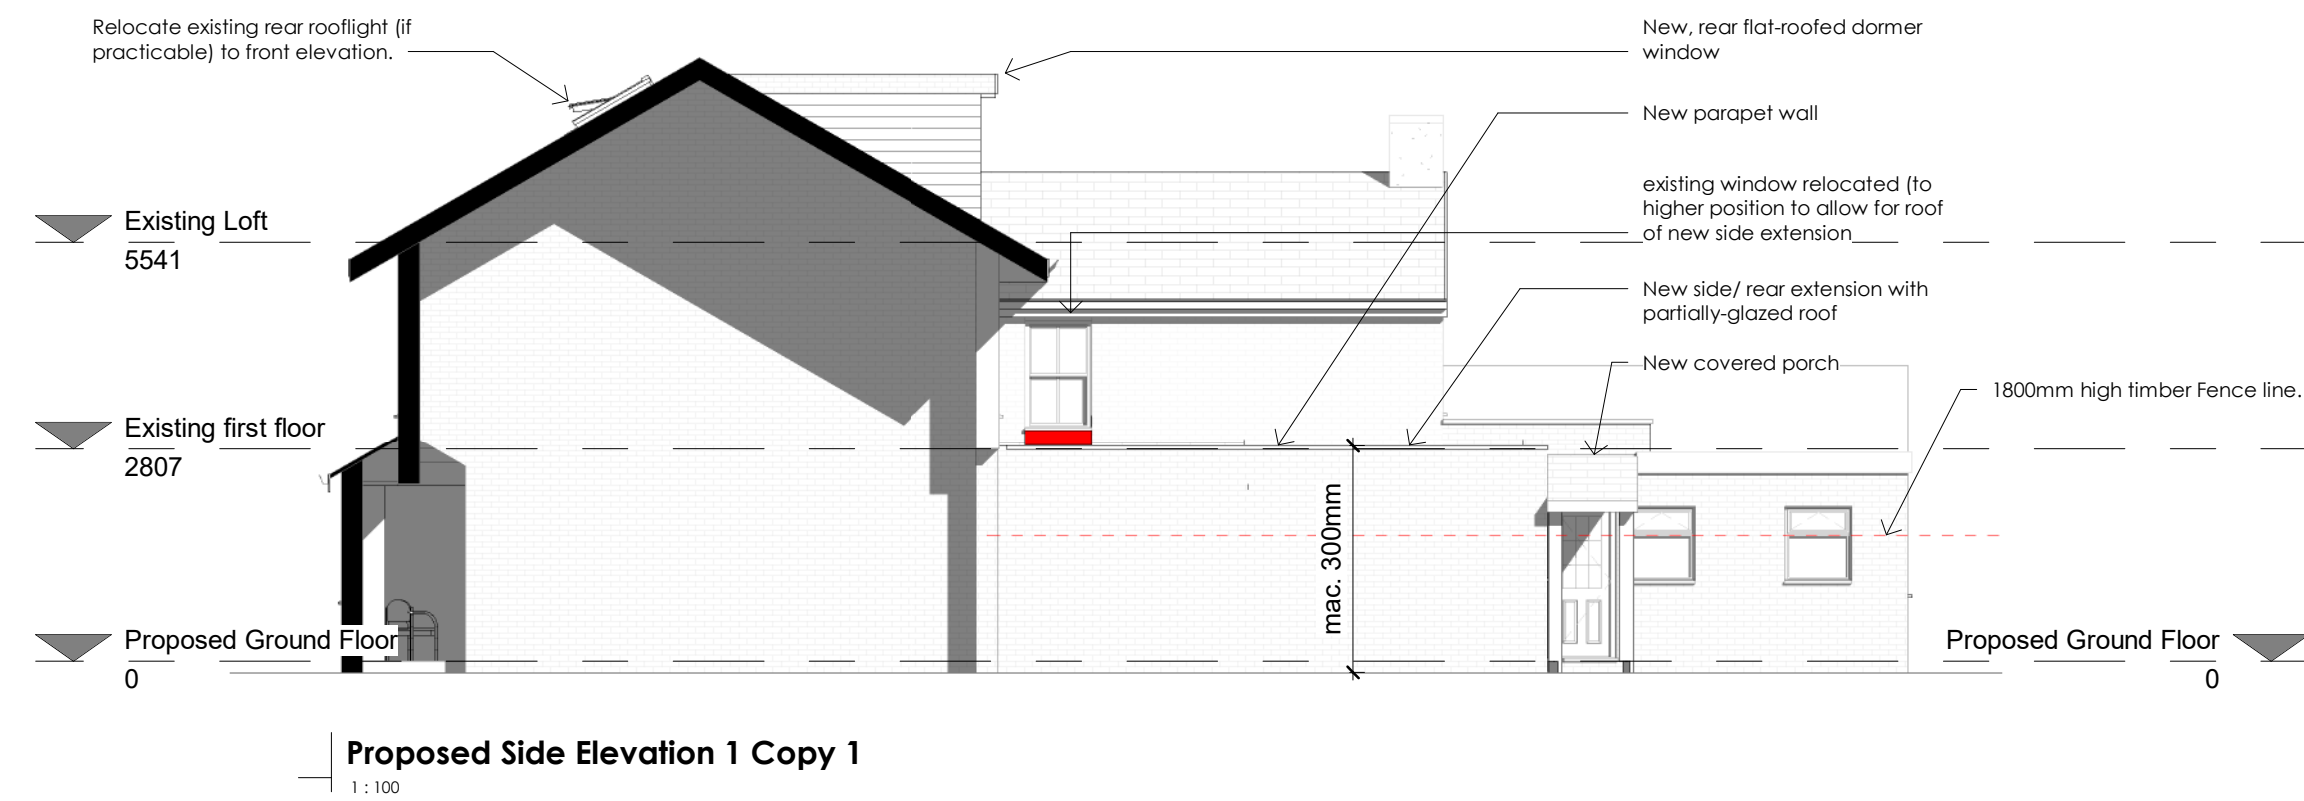

Existing Location Plan Copy 1

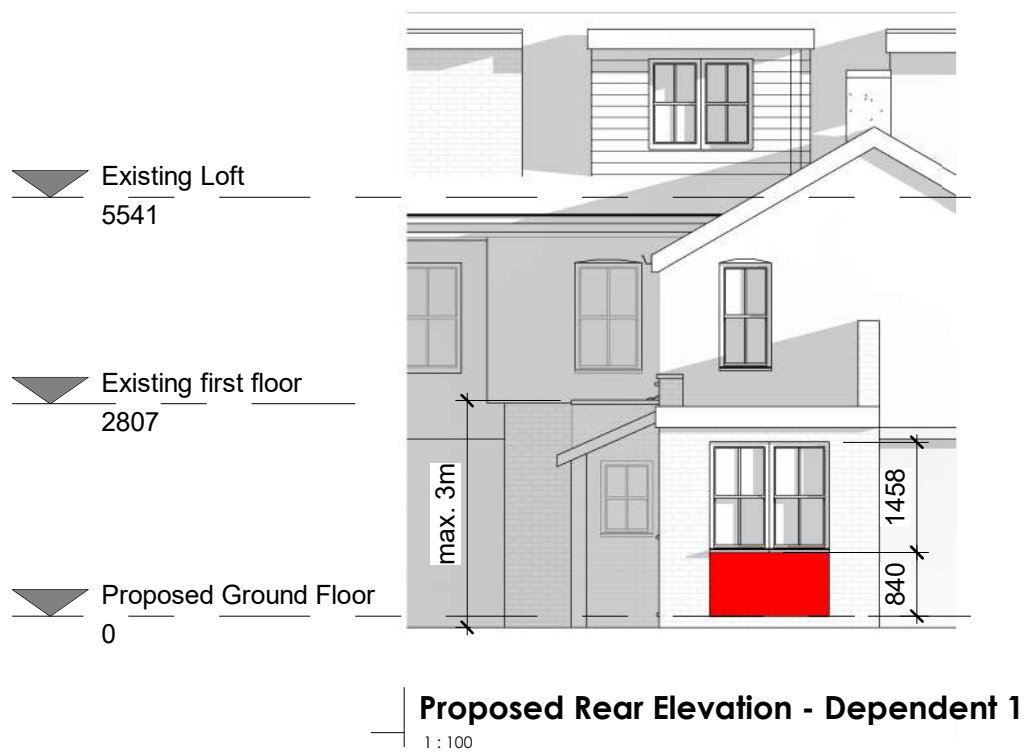

Zoe Lewis Architects Ltd	
15 Maidas Way, Aldermaston, RG7 4HZ	
www.zlal.co.uk / 01183 272350	
info@zlal.co.uk	
PROJECT	
336	
134 Victoria Road, Wargrave	
TITLE	
Proposed Elevations	
B-Regs dwg. 2 of 4	
CLIENT	
Mr + Mrs Murphy	
DRAWN BY	CHECKED BY
ZEL	ZEL
SCALE	ISSUE DATE
As indicated	17/07/25
DRAWING NUMBER	REV
336-A1-06A	
© Zoe Lewis Architects LTD 2025	