
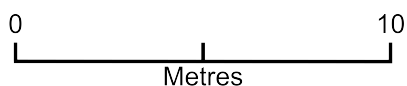


5 Bowyer Way - Ground floor showing location of proposed beauty room

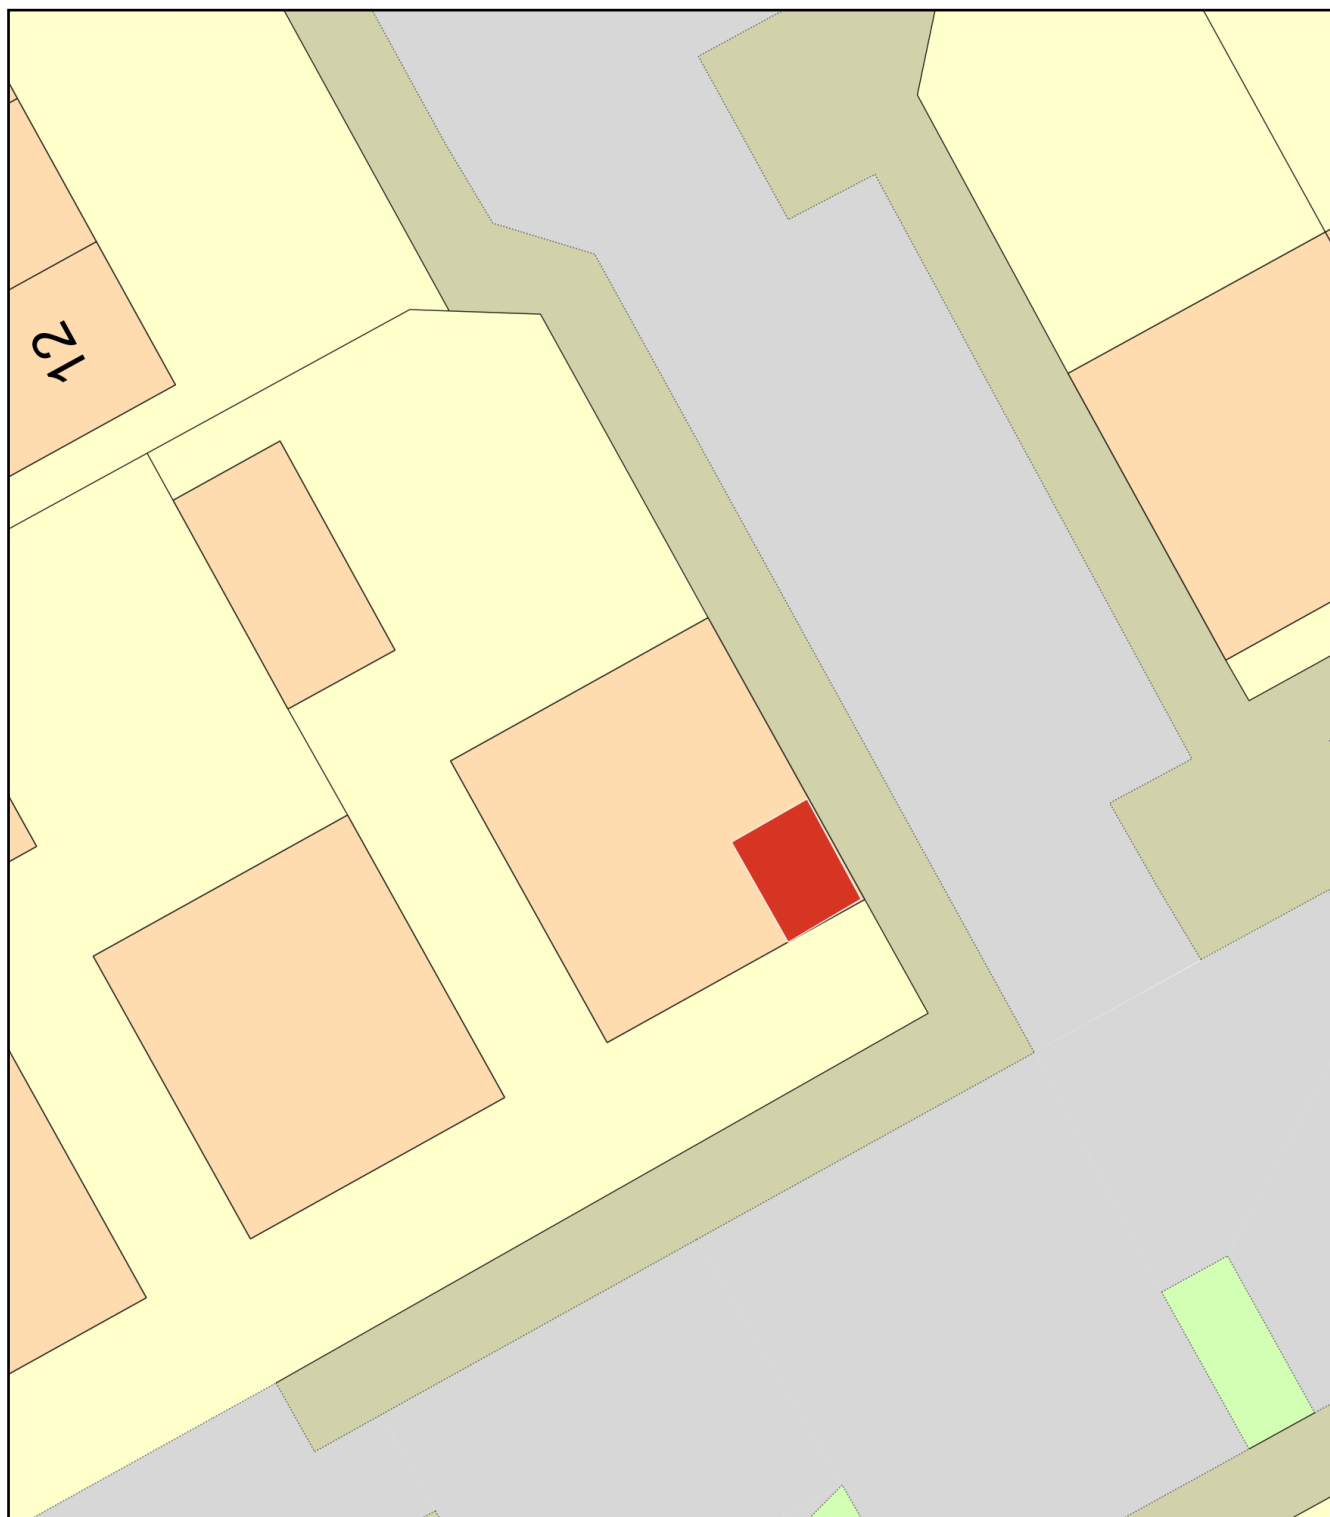

Plan Produced for: Joelle Smith

Date Produced: 24 Oct 2025

Plan Reference Number: TQRQM25297152858366

Scale: 1:200 @ A4