


**63 High Street, Wargrave,
Berkshire**

Project specification for an archaeological watching brief

24th January 2024

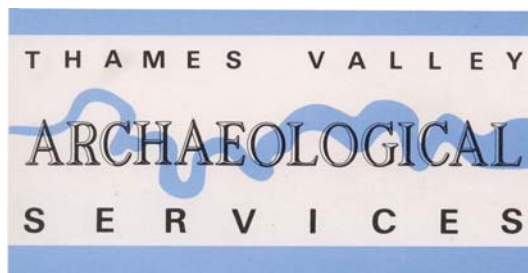

23e193wb

63 High Street, Wargrave, Berkshire

Project specification for archaeological watching brief

1.0 Background

- 1.1 The site lies on the east side of the 63 High Street, Wargrave, Berkshire but the new structure is to front Backsideans (Fig. 1) (SU 7863 7865).
- 1.2 Planning permission (ref. 222150) has been gained from Wokingham Borough Council for the construction of a new house with a basement and a detached garage (Figs. 2 and 3). The consent includes a condition (4) relating to archaeology which requires that a watching brief be carried out during groundworks.
- 1.3 The archaeological potential of the site has been highlighted in a briefing document prepared by Dr. Edward Peveler formerly of Berkshire Archaeology. In summary The archaeological potential of the site stems from its location within the archaeologically rich Thames Valley close to the confluence with the Loddon Valley (Dils and Yates 2013; Booth et al 2007; Lambrick et. al. 2007). A wide range of prehistoric and later archaeological finds are recorded for the area in general especially to the south west where extensive prehistoric artefact scatters, Iron Age/Roman cropmarks and Saxon pottery has been recorded (Gates 1975; Ford 1994-7; Harding and Richards, 1993). Further to the west several early prehistoric monumental sites including a Neolithic cursus monument, a mortuary enclosure and several levelled Bronze Age round barrows have been recorded (eg Slade 1964; Gates 1975).
- 1.4 Of more specific interest is that the site lies within the core of Wargrave itself which was possibly functioning as a town in Medieval times (Astill 1978). The site lies on the main street of the village in later Medieval times and which may also have been a Roman road.

2.0 Requirement for Work

- 2.1 As a condition of the planning consent a programme of archaeology is required, as set out in *National Planning Policy Framework* (NPPF 2021) and the Council policies on archaeology. This entails a watching brief to be carried out during groundworks.
- 2.2 These works are to take place according to a written scheme of investigation approved by the Local Planning Authority (Wokingham Borough Council) as advised by Berkshire Archaeology.

3.0 Aims and Objectives

- 3.1 The aims of the project are to excavate and record any archaeological deposits affected by the groundworks associated with the proposed new house with basement, detached garage and parking areas. This is expected to involve monitoring of the basement ground reduction, foundation trench digging and other intrusive groundworks such as the excavation of service trenches and overburden removal in general.
- 3.2 The potential and significance of any such deposits located will be assessed according to the research priorities such as set out in Historic England Research Agenda (HE 2017) or any more local or thematic research priorities such as identified in the Solent-Thames Research Agenda (Hey and Hind 2014) as necessary.
- 3.3 Where appropriate and relevant, the recommendations in the 'Berkshire Archaeology general standards for archaeological fieldwork projects (April 2021)' will be followed.

4.0 Methodology

- 4.1 Archaeological deposits which are threatened by groundworks will be excavated and recorded. Sufficient time will be allowed to carry this out within the groundworkers' schedules. If plant is used to dig the foundation and any service trenches, it will be fitted with a toothless bucket. On the discovery of archaeological deposits, machine excavation will cease and the archaeological features will be dug by hand.
- 4.2 In general, all finds and artefacts will be retained. All but a sample of some classes of building material will be discarded after recording. The categories of artefacts to be discarded will be discussed with the recipient museum and the archaeological advisor to Wokingham Council.
- 4.3 Conservation on site will follow guidelines in First Aid for Finds with any other specialist conservation work subcontracted to the project conservator (see project team below).
- 4.4 A programme of environmental sampling will take place should sufficient well stratified subsoil deposits be located. Typically, this involves samples of 40l depending on the size of the feature examined. These will be

sampled in consultation with our environmental consultants and the archaeological advisor to the Wokingham Council. Sampling will take place according to Historic England (HE 2015b).

- 4.5 Discovery of any human remains will be confirmed by minimal excavation but no further action will be taken as part of the evaluation exercise, unless requested as additional work by the client in consultation with the archaeological advisor to Wokingham Council. Human remains will be treated following the guidelines in (Mitchell and Brickley 2017) and TVAS Field Recording Manual (8th edition 2018).
- 4.6 All gold, silver, prehistoric base metal and any associated objects will be removed to a safe place and reported to the local coroner and county liaison officer according to the procedures relating to the Treasure Act (1996) and its subsequent amendments. Where removal cannot be affected on the same working day as the discovery suitable security measures will be taken to protect the finds from theft. No title will be assumed by the finder of any items of value.
- 4.7 In the unlikely event of an unexpected discovery of exceptional archaeological findings, such as extensive human remains or other complex archaeological deposits, this may require an additional level of mitigation to enable preservation in-situ (such as by a modification to the groundworks scheme) or further archaeological recording. The scope of this mitigation will have to be determined in consultation with the client and Berkshire Archaeology. In such circumstances a modest delay to the works on site may ensue whilst this consultation and resultant mitigation takes place.

5.0 Recording Methodology

- 5.1 A single context recording system will be used in accordance with the TVAS Field Recording Manual (8th edition 2018). Descriptions of individual deposits and features will be recorded on pro-forma context recording sheets.
- 5.2 All archaeological deposits exposed will be planned at a scale of 1:20 and sections drawn at a scale of 1:10. All site drawings will be by pencil on drafting film.
- 5.3 Heights above OD will be taken and recorded on plans and sections.
- 5.4 The locations of the trenches, and of all plans and sections will be tied into the National Grid.
- 5.5 The photographic record will consist of digital image. It will record the principal features and finds discovered, both in detail and in their general context. The photographic record will also include 'working shots' and, where applicable, aerial photographs to illustrate the nature of the archaeological fieldwork programme. All feature shots will include appropriate scales and a photo board, the latter positioned in such a way that the writing is legible and including the context number and site code. Digital images are taken on Canon EOS 4000D cameras with APS-C sensors taking 16-megapixel images.

6.0 Post-fieldwork

- 6.1 Finds and sample processing and analysis will commence immediately following the completion of the fieldwork in accordance with guidelines in MoRPHE (HE 2015a), CIfA guidance (CIfA 2020a) and TVAS post-excavation procedures (6th edition 2013).
- 6.2 Artefacts/ecofacts will be cleaned, conserved and prepared for long term museum storage.
- 6.3 Specialist reports will be prepared on the artefacts recovered. Particular attention will be paid to correlating the pottery recovered with local or regional fabric type sequences.
- 6.4 Specialist analysis and reporting will be carried out by the following specialist staff or consultants appropriate:

Pottery Specialists	Dr Jane Timby, Dr. Phil Mills, Mr. Rob Perrin, Mr. Luke Barber or Ms Sue Anderson, Dr. Barbara McNee (consultants) or Dr Cristina Mateos-Leal (TVAS)
Later Prehistoric Struck flint	Dr Steve Ford or Mr. Will Attard (TVAS)
Stone Specialist	Dr Kevin Hayward (consultant)
Metalwork Specialist	Ms S Peng(TVAS) or Dr Robin Taylor (consultant)
Charred Plant Remains	Professor Mark Robinson (Oxford University) or Ms Rosalind McKenna (consultant) (TVAS)
Faunal Remains	Dr Matilda Holmes (consultant) Dr Ceri Falys (TVAS)
Human Remains	Dr Ceri Falys (TVAS)
Pollen Remains	Quest (Reading University)
Conservation	Wiltshire County Council Conservation Service

7.0 Report and Dissemination

- 7.1 A report on the results of the fieldwork should be available within two to three weeks following completion of the fieldwork.
- 7.2 The report will follow our established format, comprising a descriptive text, illustrations and catalogues in appendices as appropriate.
- 7.3 The text will address the aims and objectives of the project, the methodology employed, describe the basic nature of the archaeological deposits discovered, and report on the artefacts recovered. It will then attempt to place the significance of the findings in their local, regional and national setting if appropriate.
- 7.4 The report will include a front sheet providing the following information:
- Site name
 - Grid reference
 - Site activity (evaluation trenching, geophysical survey, fieldwalking, watching brief, excavation, etc.)
 - Date and duration of project
 - Site code
 - Area of site
 - Summary of results
 - Monuments identified (referenced to the RCHME Thesaurus of Monument Types)
 - Location and reference of archive
- 7.5 The illustrations will include:
- A site location plan
 - A plan of archaeological deposits
 - Profiles/sections of excavated features
 - Photographs of the fieldwork
- 7.6 Any findings even if negative will be published as a note in any round-up contributions in an appropriate journal such as *Berkshire Archaeological Journal*.
- 7.7 A digital copy of the results will be supplied to the Berkshire HER. Non-published report(s) will be made available for inspection or download on the TVAS web site. Plans will be supplied to the HER as shape files as necessary.
- 7.8 The report will be presented to the HER on the understanding that it may be copied for bona fide research or planning purposes without the explicit permission of the copyright holder.
- 7.9 A digital version of the report will be provided to the OASIS project.
- 7.10 Copies of digital images will be supplied to Berkshire HER for publicity or lecture purposes (if requested).

8.0 Archive Deposition

- 8.1 The finds and site archive will be prepared in accordance with guidelines in MoRPHE (HE 2015a), TVAS Digital Recording Policy (2021), CIfA guidance (CIfA 2020a) and after consultation with the recipient museum. Guidance produced by the Museum and Galleries Commission's Standards in the Museum Care of Archaeological Collections (1992), the Society of Museum Archaeologist's Selection, Retention and Dispersal of Archaeological Collections (1993) and the United Kingdom Institute for Conservation Guidelines for the preparation of excavation archives for long term storage (1990) will be followed.
- 8.2 The site and finds archive will be deposited in an appropriate designated museum or repository (to be decided by the local planning authority) and/or the Archaeology Data Service.
- 8.3 With the consent of the landowner, the site finds will be deposited with a local museum prepared to accept the material.


9.0 General Items

- 9.1 The project will be managed on a regular basis by a Member of the Chartered Institute for Archaeologists with an appropriate area of competence (S. Ford, J. Pine or A. Taylor). The fieldwork will be supervised and carried out by staff of other categories of membership of the CIfA.
- 9.2 The project will be carried out in accordance with the CIfA Standard and Guidance for archaeological watching briefs (2020b), Code of Conduct (2022) and the quality control mechanisms set out in the TVAS fieldwork and post-fieldwork manuals.

- 9.3 The fieldwork and post-fieldwork will be monitored by the archaeological advisor to the Council (Berkshire Archaeology) and all reasonable access will be provided to the works. Any changes in the agreed project design will be discussed and agreed with the archaeological advisor to the Borough Council before implementation. The archaeological advisor to the Borough Council will be contacted both prior to work commencing on site, and during the fieldwork itself, to arrange monitoring, in person or remotely via telephone/video call. Five days notice will be given.
- 9.4 Safe working practices will be adopted as set out in the TVAS health and safety manual and current health and safety standards will be adhered to.
- 9.5 Our insurance cover comprises £10 million for public liability, £10 million for employee liability, cover for any hired-in plant, and professional indemnity cover of £5m.

10.0 References

- Astill, G G, 1978, *Historic towns in Berkshire; an archaeological appraisal*, Berkshire Archaeol Comm Publ **2** Reading
- Booth, P, Dodd, A, Robinson, M and Smith, A, 2007, *The Thames through Time: The Archaeology of the Gravel Terraces of the Upper and Middle Thames: The early historical period AD1–1000*, Oxford Archaeology Thames Valley Landscapes Monogr **27**, Oxford
- CIfA, 2022, *Code of Conduct*, Chartered Institute for Archaeologists, Reading
- CIfA, 2020a, *Standard and guidance for the creation, compilation, transfer and deposition of archaeological archives*, Chartered Institute for Archaeologists, Reading
- CIfA, 2020b, *Standard and guidance for archaeological watching brief*, Chartered Institute for Archaeologists Reading
- Dils, J and Yates, M, 2012, *An Historical Atlas of Berkshire*, Berkshire Record Society, Eynsham
- Ford, S, 1997, 'Loddon Valley (Berkshire) fieldwalking survey', *Berkshire Archaeol J* **75**, (for 1994–7), 11–33
- Gates, T, 1975, *The Thames Valley, An archaeological Survey of the River Gravels*, Berkshire Archaeol Comm Publ **1**, Reading
- Harding, P and Richards, J C, 1993, 'Sample excavation of a Mesolithic flint scatter at Whistley Court Farm', *Berkshire Archaeol J* **74** (for 1991–3), 145
- HE, 2015a, *Management of Research Projects in the Historic Environment, MoRPHE project planning*, Historic England, London
- HE 2015b, *Environmental Archaeology*, Centre for Archaeology Guidelines 1, English Heritage, Portsmouth, 3rd edn
- HE 2017, *Research Agenda*, Historic England, London.
- Hey, G and Hind, J, 2014, *Solent-Thames Research Framework for the Historic Environment: Resource Assessments and Research Agendas*, Oxford Wessex Monogr **6**, Oxford
- Lambrick, G, Robinson, M and Allen, T, 2009, *The Thames through Time: The Archaeology of the Gravel Terraces of the Upper and Middle Thames: The Thames Valley in Later Prehistory: 1500BC–AD50*, Oxford Archaeol Thames Valley Landscapes Monogr **29**, Oxford
- Mitchell, P D, and Brickley, M (eds), 2017, *Updated Guidelines to the Standards for Recording Human Remains*, CIfA and BABAO, Reading
- NPPF, 2021, *National Planning Policy Framework*, Dept Communities and Local Government, London

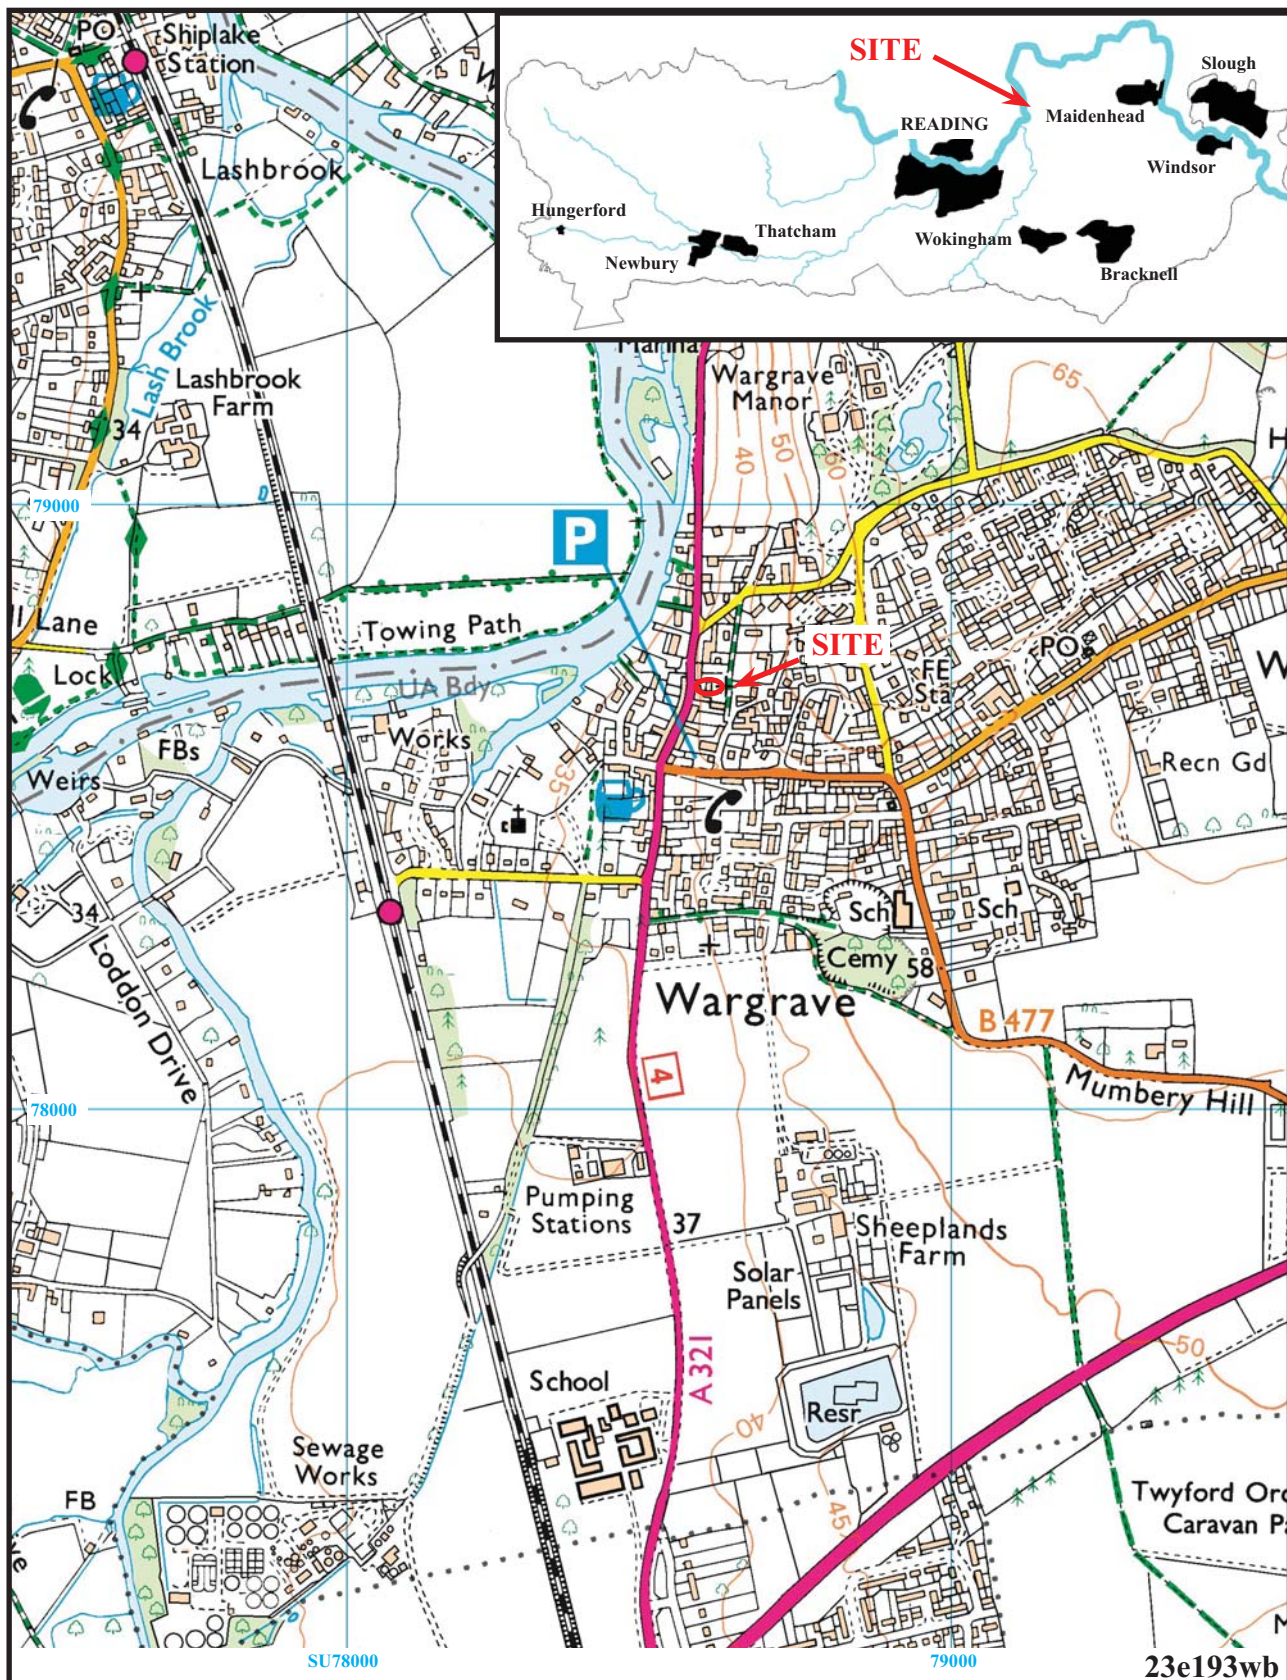



**63 High Street, Wargrave, Berkshire
Proposal for Archaeological Watching Brief**

Figure 1. Location of site within Wargrave and Berkshire.


Reproduced under licence from Ordnance Survey Explorer Digital mapping at 1:12500
Crown Copyright reserved

THAMES VALLEY
ARCHAEOLOGICAL
SERVICES

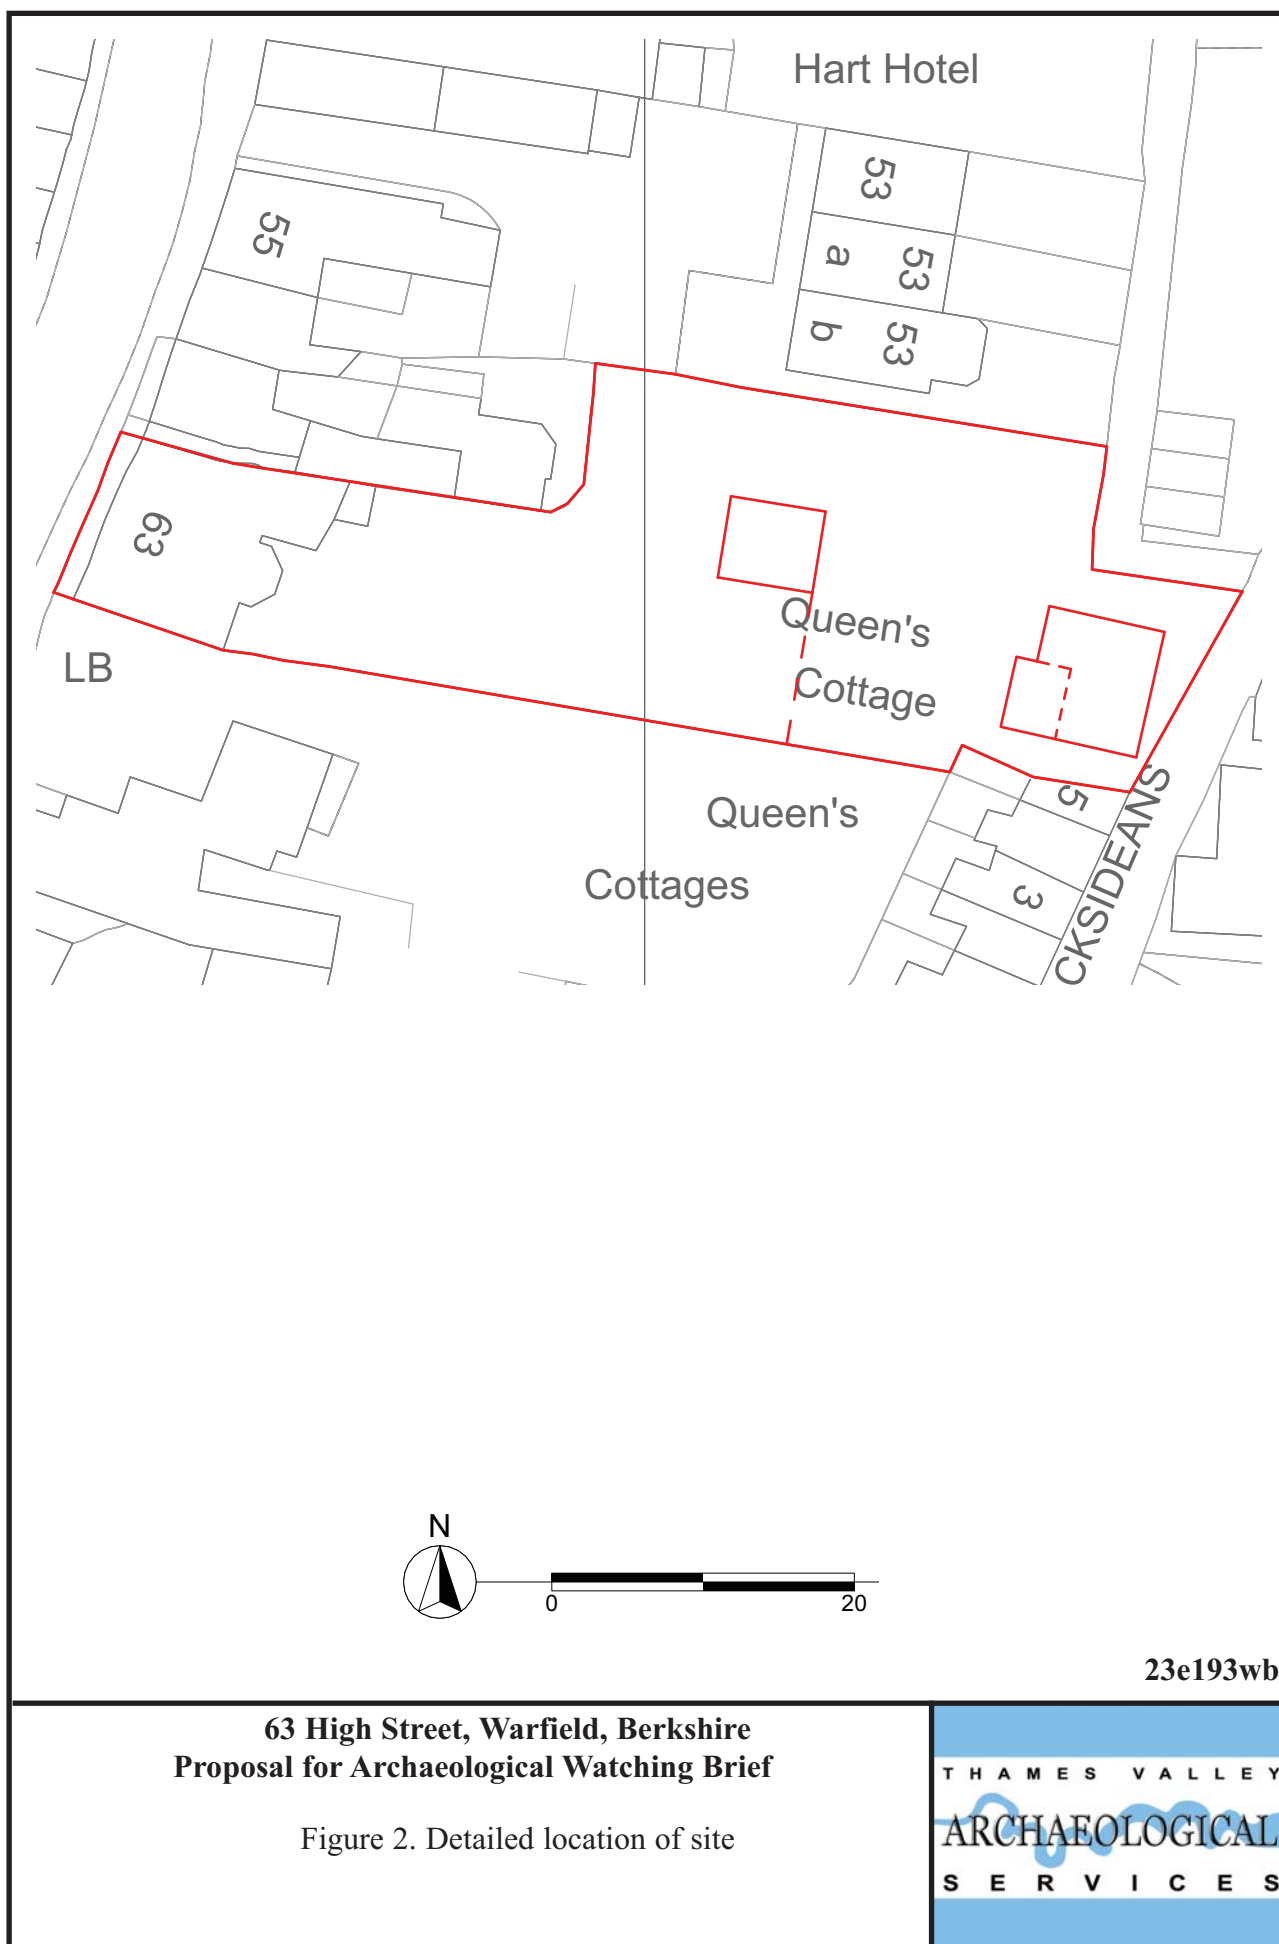

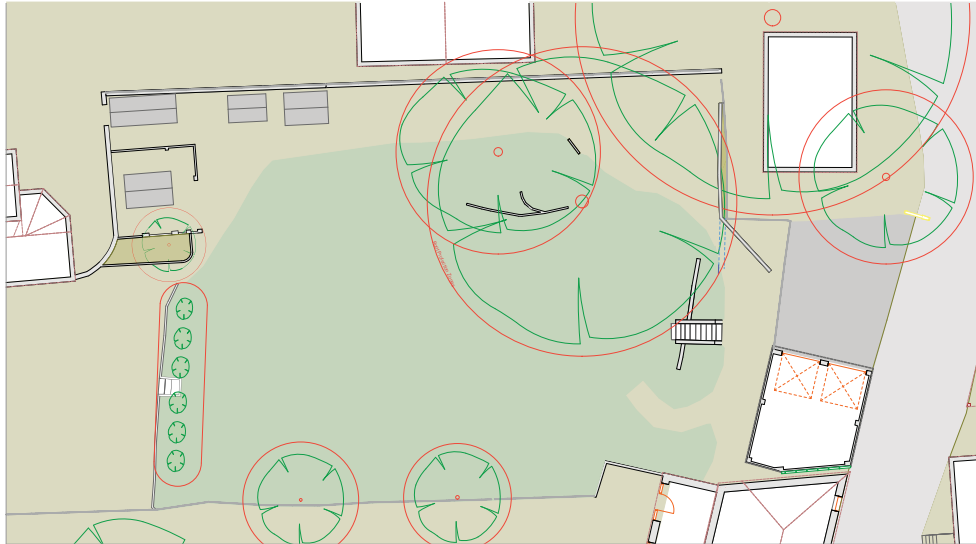

EXISTING

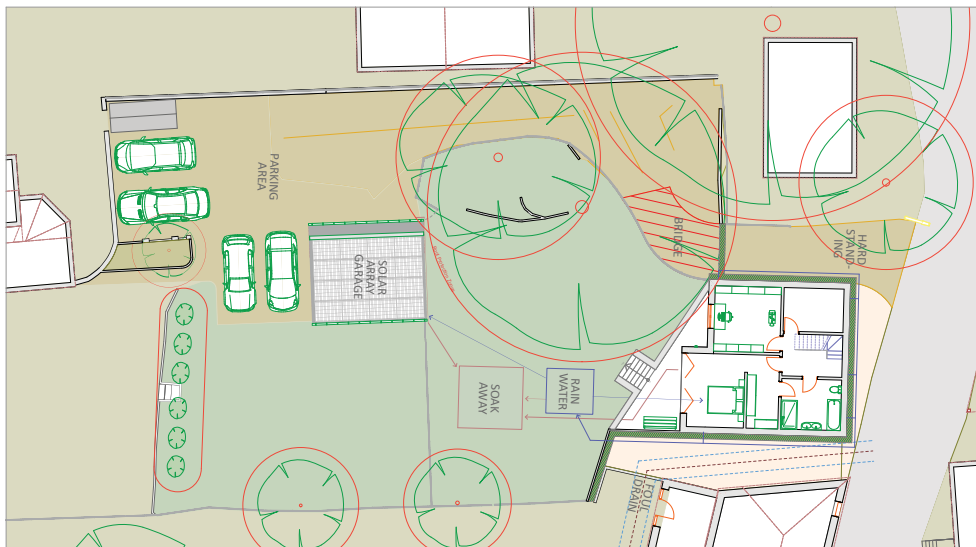

PROPOSED



23e193wb

**63 High Street, Wargrave, Berkshire
Proposal for Archaeological Watching Brief**

Figure 3. Existing and Proposed Site Plan

THAMES VALLEY
ARCHAEOLOGICAL
SERVICES