
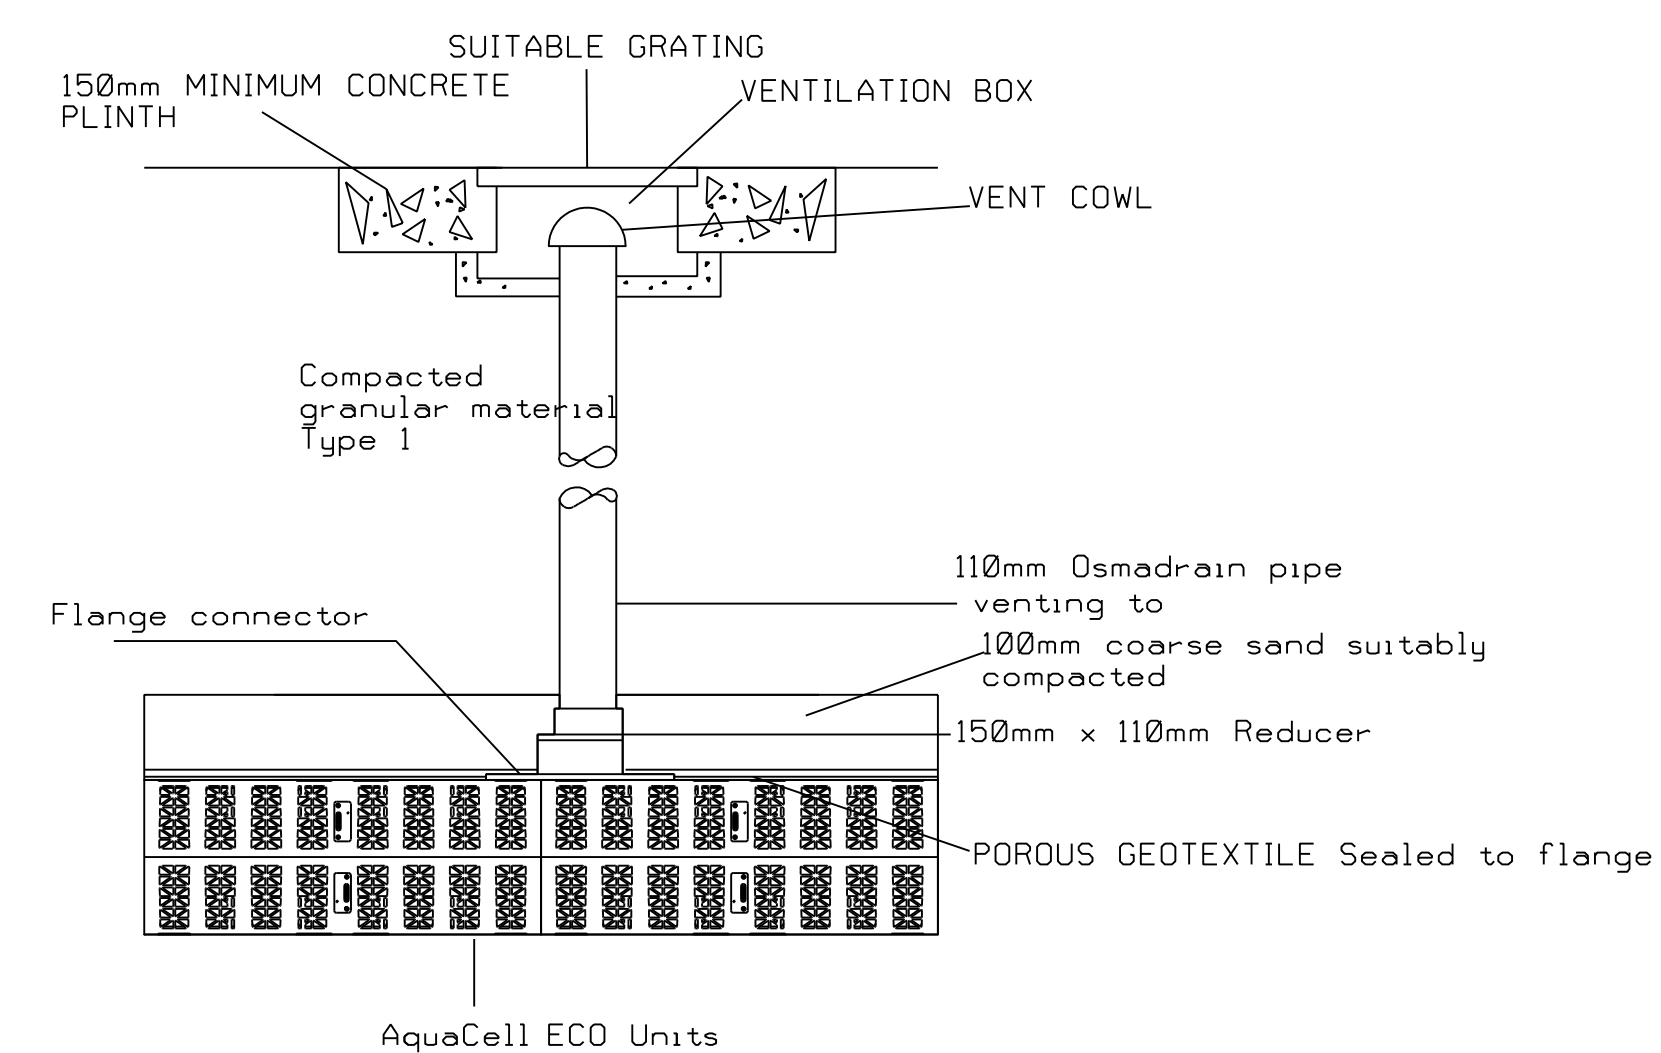


This drawing is not to be scaled: work to figured dimensions only.

Any discrepancy on this drawing to be reported immediately to the Paul Southcott for clarification.

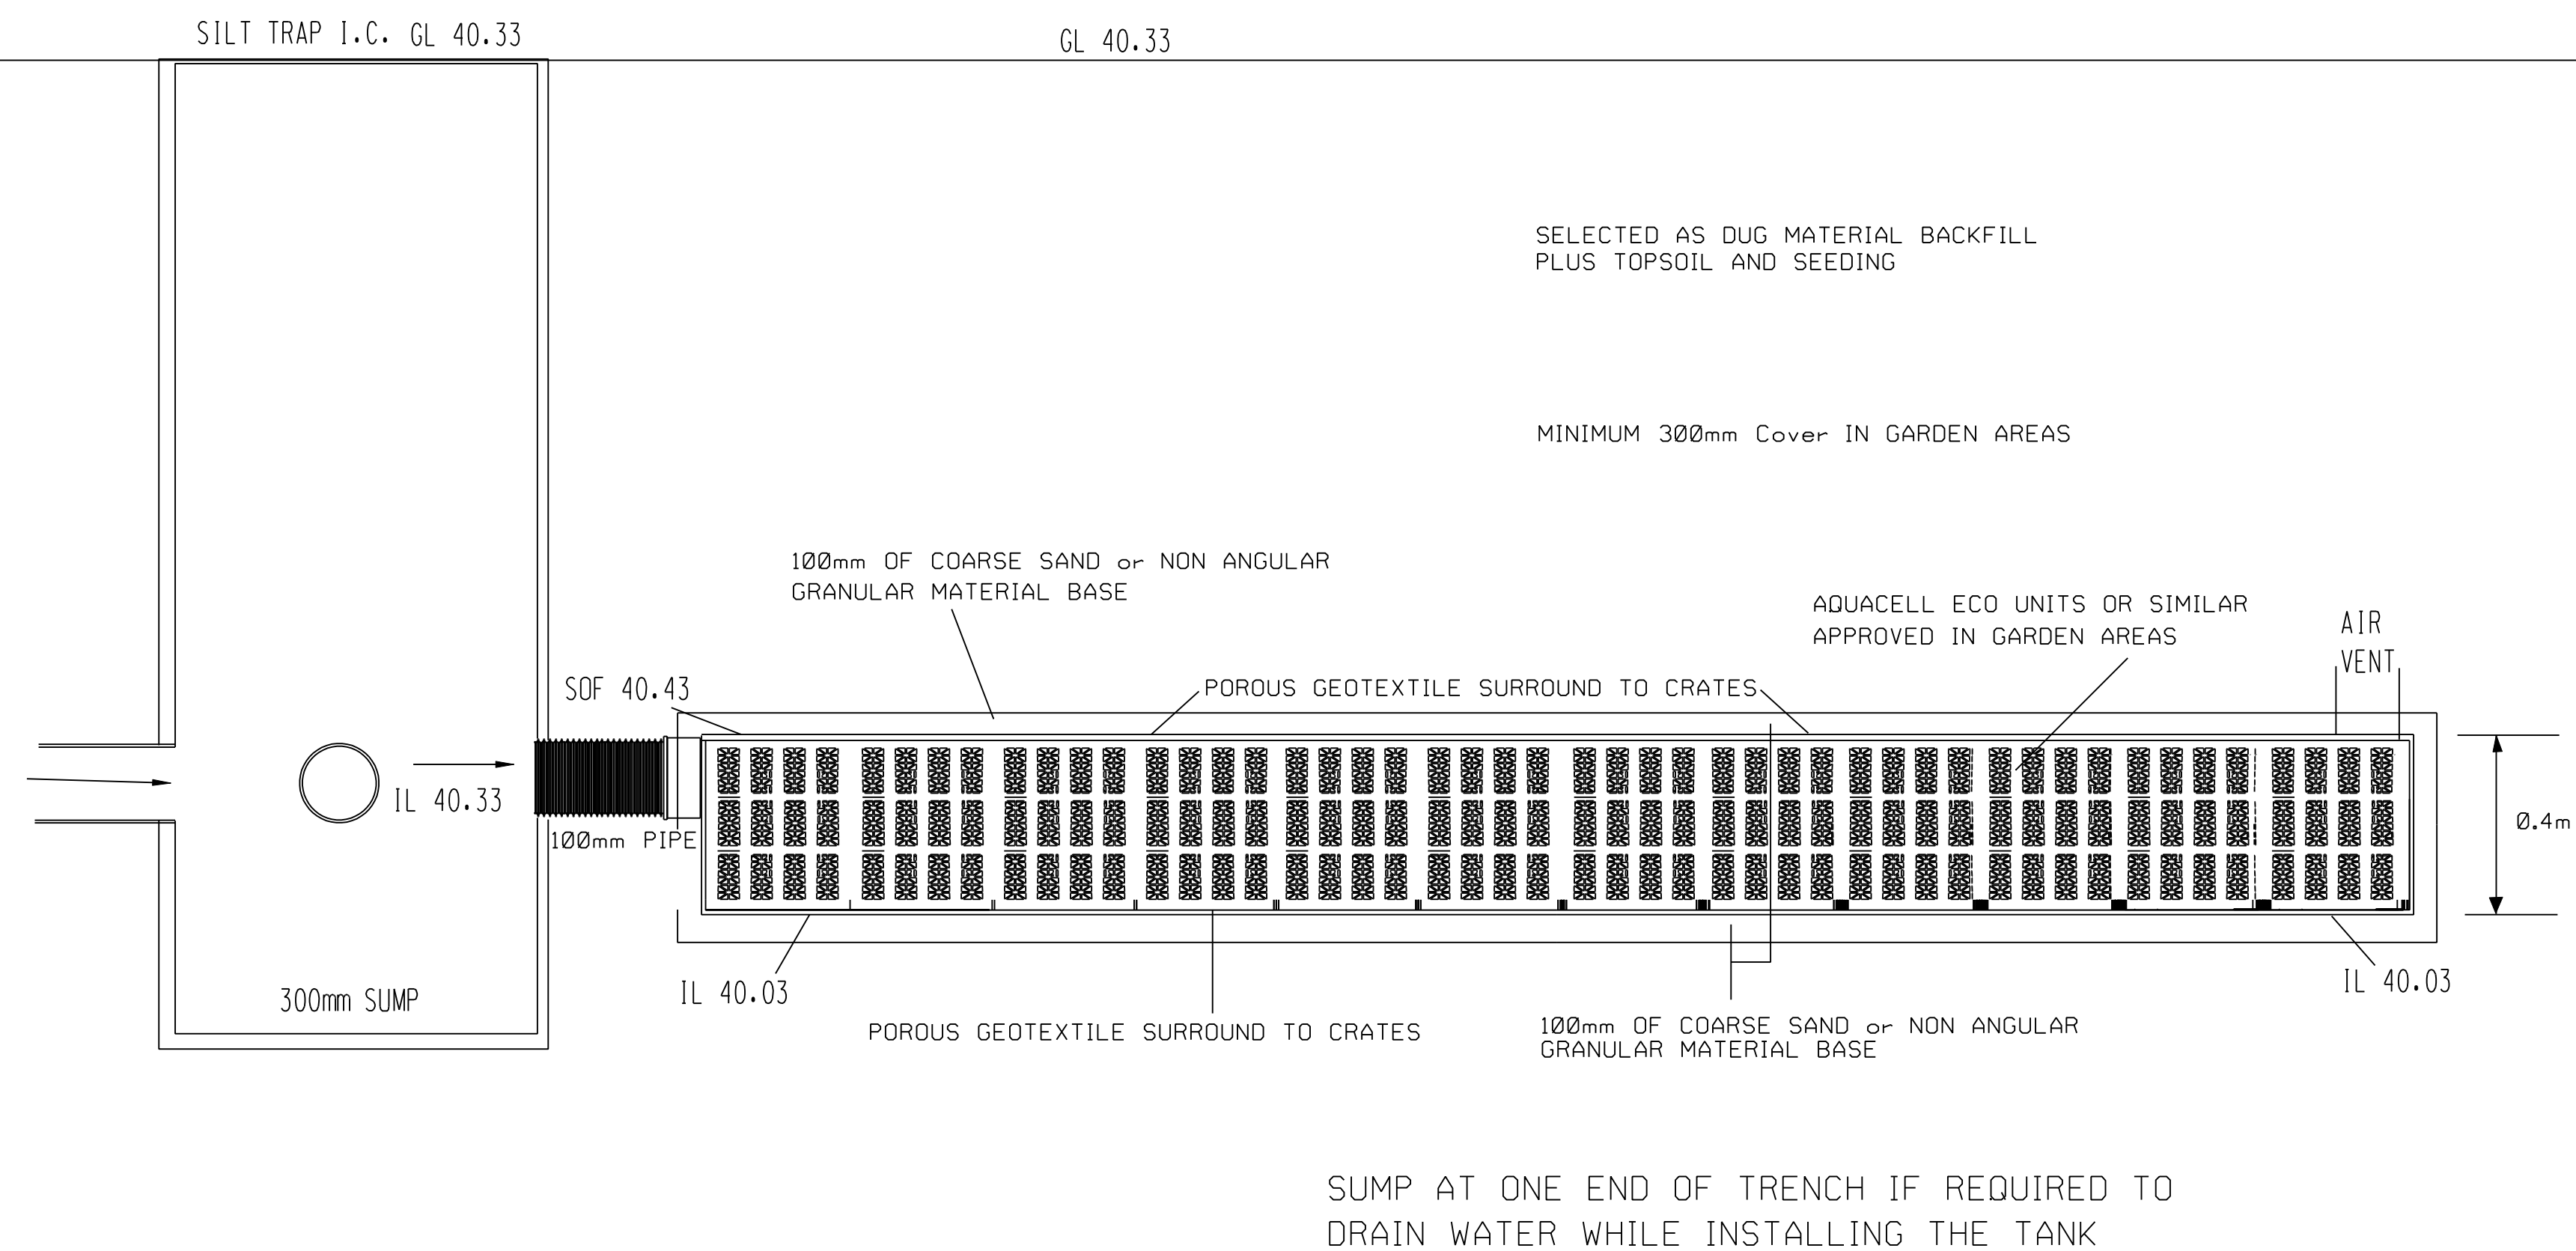

Note: It is recommended that one vent pipe, 110mm in diameter, is provided per 7,500 square meters of impermeable catchment area on a site.

AQUACELL ECO UNITS MAY BE USED IN NON TRAFFICED AREAS SUCH AS GARDENS.  
WHERE LIGHT TRAFFIC LOADINGS ARE EXPECTED AQUACELL PRIME UNITS ARE TO BE USED  
OR SIMILAR APPROVED

|   |                                                    |                      |
|---|----------------------------------------------------|----------------------|
| <b>PAUL SOUTHCOTT CIVIL ENGINEERING SERVICES</b><br>19 THE HAMLET<br>NAILSEA<br>NR BRISTOL<br>BS48 1BY<br>TEL 07857644760 Email paul@southcott2@aol.com |                                                    |                      |
| job :   | LAND REAR OF 63, HIGH STREET,<br>WARGRAVE, READING |                      |
| dwg title:   | TYPICAL CRATE SOAKAWAY SYSTEM                      |                      |
| client:   | MR N TOWERS                                        |                      |
| DATE<br>FEB 25   | SCALE<br>NTS @ A1                                  | DRG NO<br>2025/06/04 |