

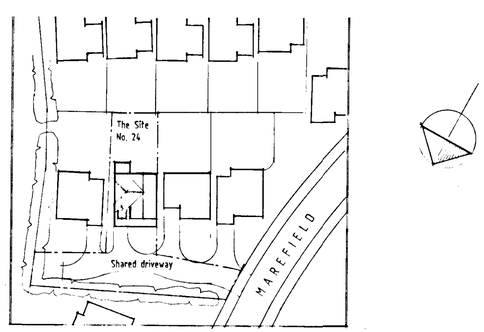



Site Plan Scale 1:500

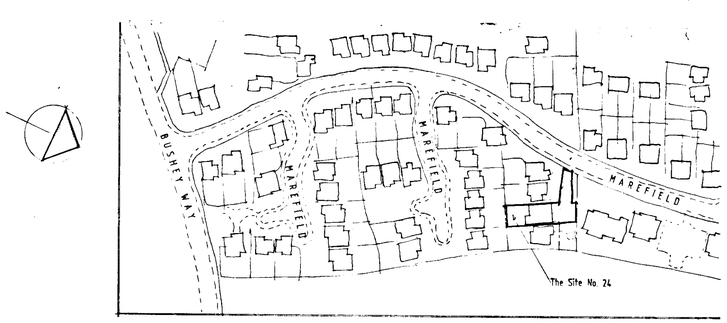

Location Plan Scale 1:1250

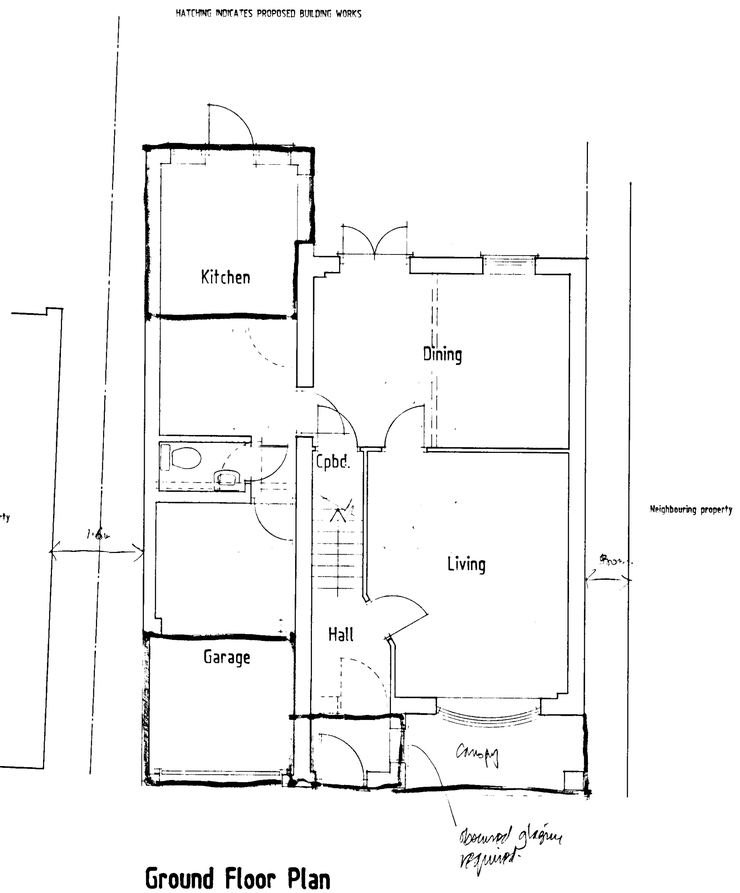

Ground Floor Plan

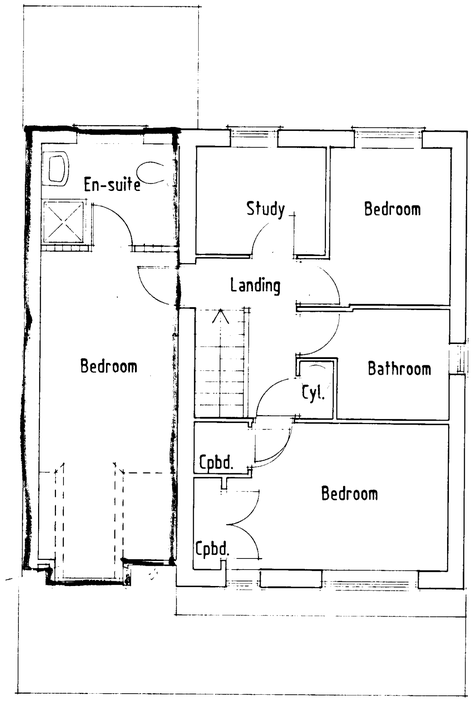

First Floor Plan


Superceded 07 JAN 2002 5611

PROPOSED EXTENSION TO
No. 24 MAREFIELD
LOWER EARLEY BERKS.
For: Mr. W. HESKINS
Scale 1:50 Nov. 2001 Drg. No. 01


Proposed Floor Plans

PARKING PROVISION

1 no in garage
1 no on drive
1 no in owned verge

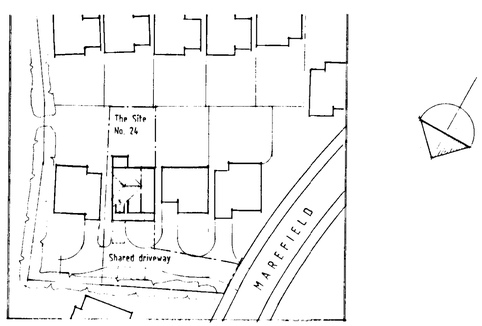


Site Plan Scale 1:500

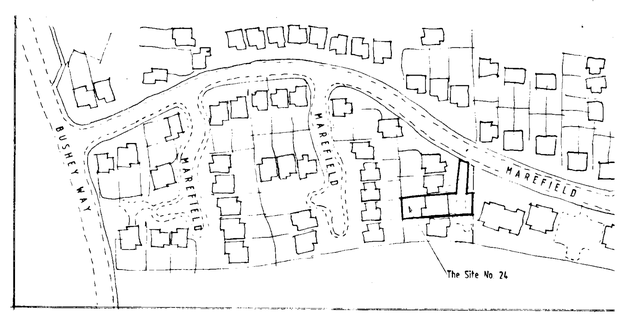


Location Plan Scale 1:1250

HATCHING INDICATES PROPOSED BUILDING WORKS

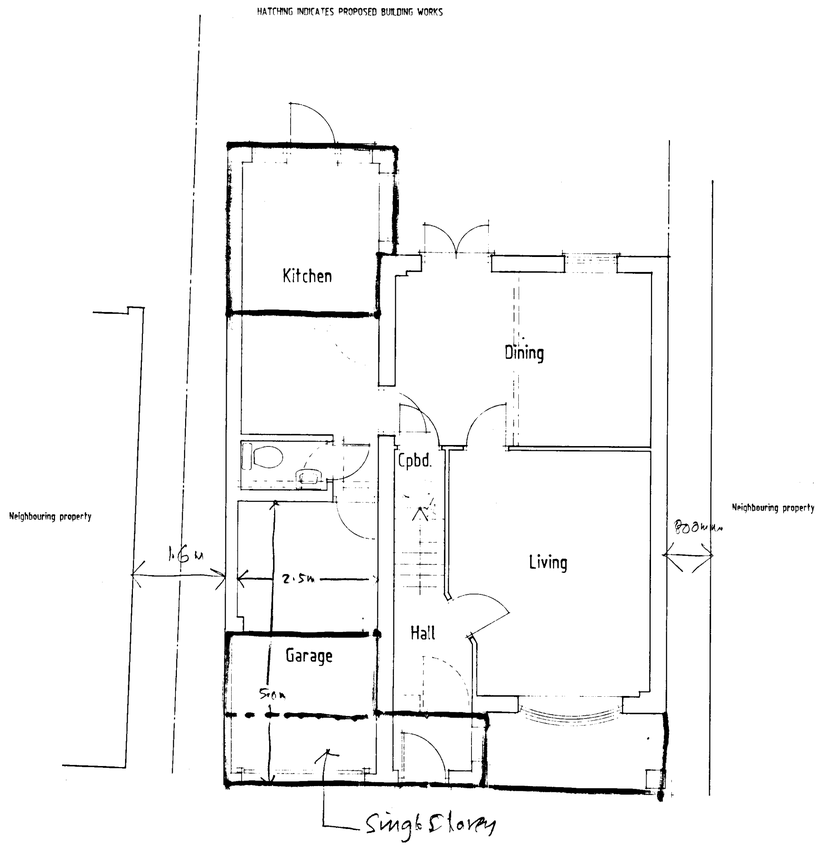

Ground Floor Plan

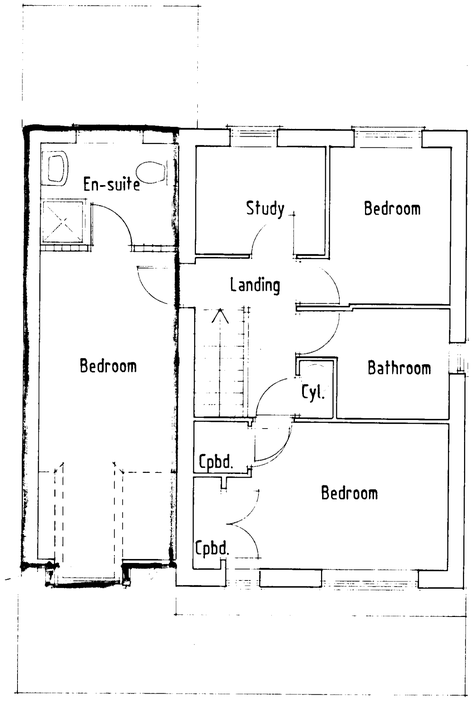

First Floor Plan

APPROVED

Revised
5.6.11.

PLANNING SERVICES	MPT
TOL	TLS
DC	LMF
APP	
CS	
24 JAN 2002	
COPIES TO:	ADC
	FILE

Rev A Parking provision added JAN 02


PROPOSED EXTENSION TO
No. 24 MAREFIELD
LOWER EARLEY BERKS.
For: Mr. W. HESKINS
Scale 1:50 Nov. 2001 Drg. No. 01

Proposed Floor Plans

CD 17/1/02



Front Elevation

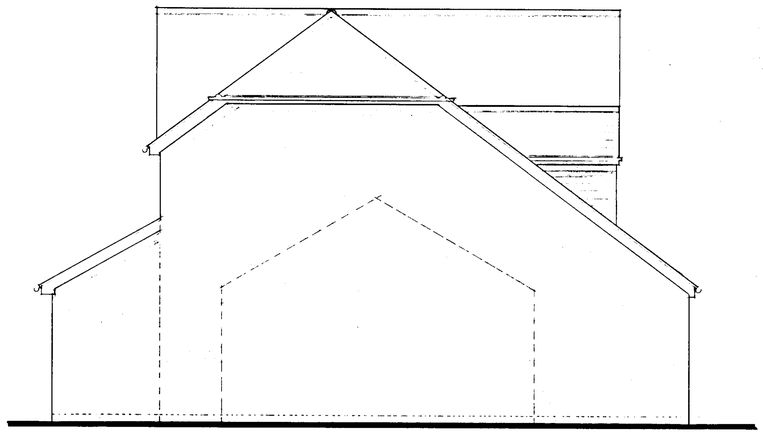

Side Elevation




Rear Elevation

Inter-locking roof tiles to match existing

Stained timber windows to match existing

Facing brikwork to match existing

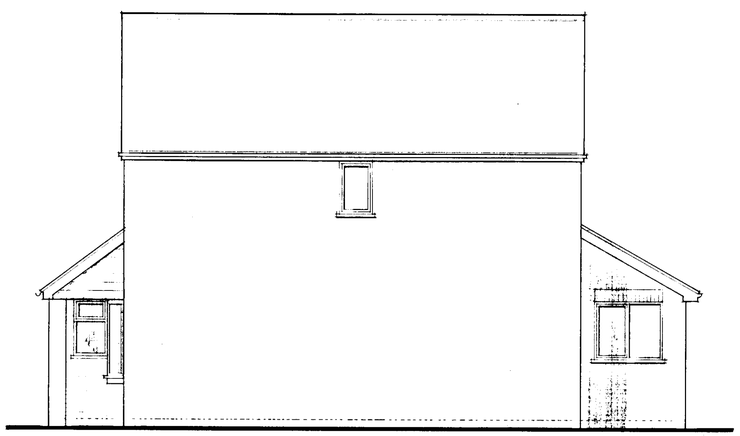

Side Elevation


APPROVED

07 JAN 2002 5611


PROPOSED EXTENSION TO
No. 24 MAREFIELD
LOWER EARLEY BERKS.
For. Mr. W. HESKINS
Scale 1:50 Nov 2001 Drg. No. 02

Proposed Elevations

19/1/02

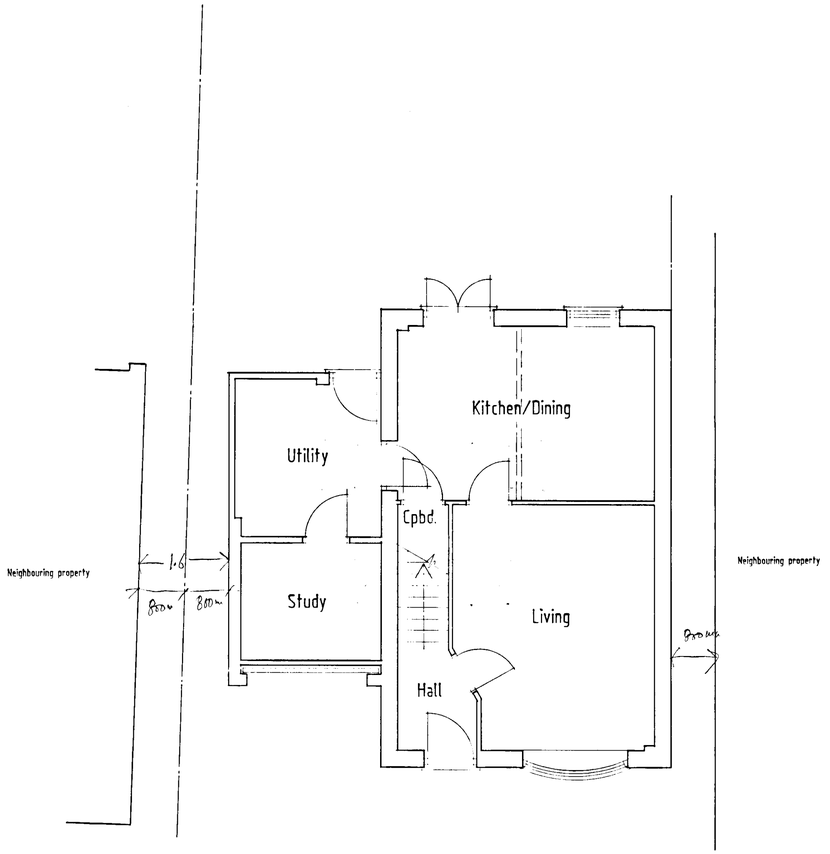

Ground Floor Plan

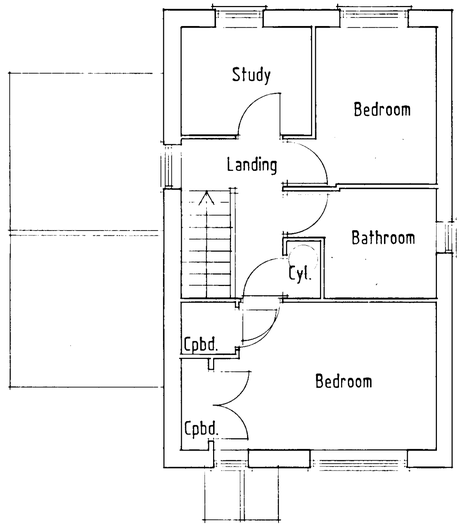

First Floor Plan

APPROVED


07 JAN 2002 5811

PROPOSED EXTENSION TO
No. 24 MAREFIELD
LOWER EARLEY BERKS.
For: Mr. W. HESKINS
Scale 1:50 Nov. 2001 Drg. No. 03

Existing Floor Plans




Front Elevation

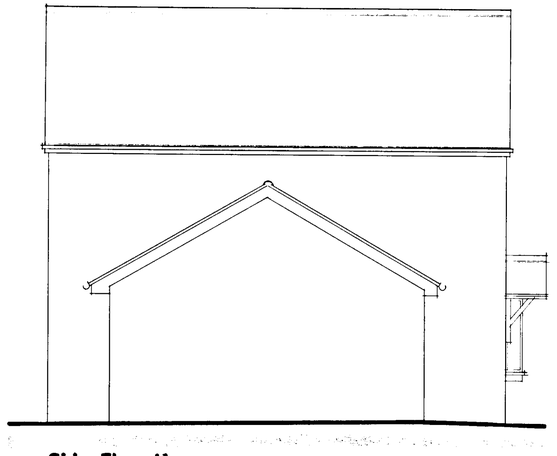

Side Elevation



Rear Elevation

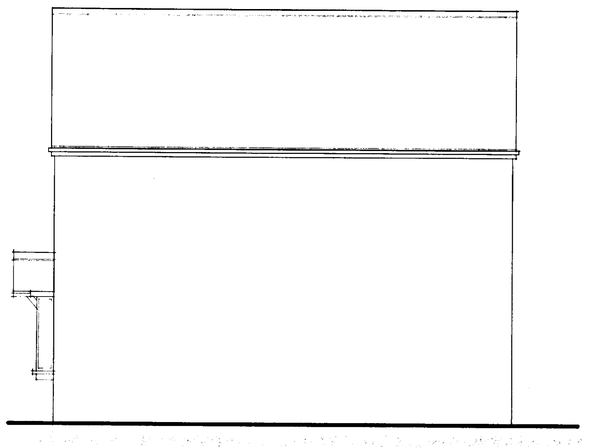

Side Elevation



APPROVED

07 JAN 2002 5811

PROPOSED EXTENSION TO
No. 24 MAREFIELD
LOWER EARLEY BERKS.
For: Mr. W. HESKINS
Scale 1:50 Nov 2001 Drg. No. 04

Existing Elevations