DO NOT THINK - ASK

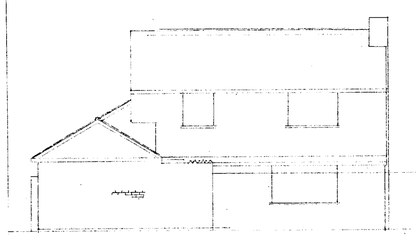

- REAR ELEVATION -

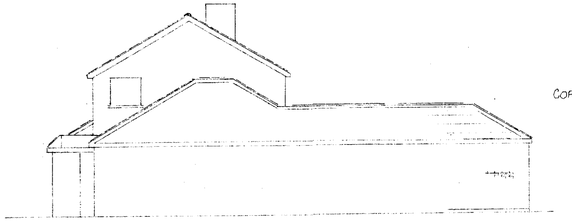

- SIDE ELEVATION -

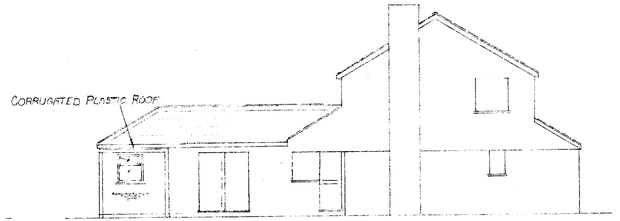

- SIDE ELEVATION -

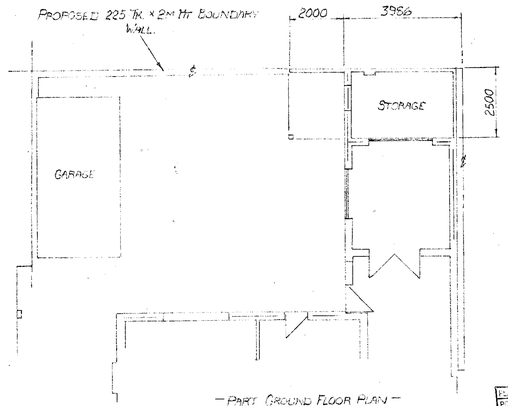

- PART GROUND FLOOR PLAN -

APPROVED

534.57
FL
22 FEB 2002

REVISED PLAN

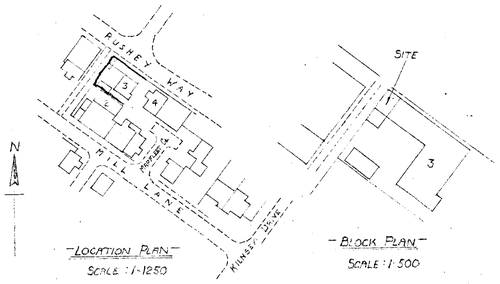

- LOCATION PLAN -
SCALE : 1-1250

- BLOCK PLAN -
SCALE : 1-500



SCALE : 1-100

- PROPOSED EXTENSION TO 3, MARFLEET CLOSE, LR EARLEY READING - MR ALHOWALIA

DRAWN: CHM. 2-1-02 MADDOX, 15, KESWICK CLOSE, TILEHURST, READING. RG 30 4SD TEL: 0118-9615605

SL 30/02
JAN 02
FEB 02
CD 19/4/02

DO NOT THINK - ASK

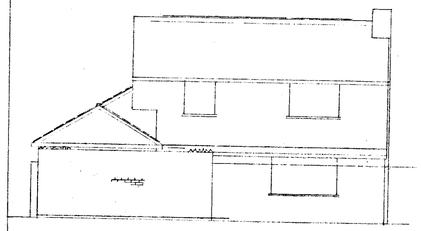

- REAR ELEVATION -

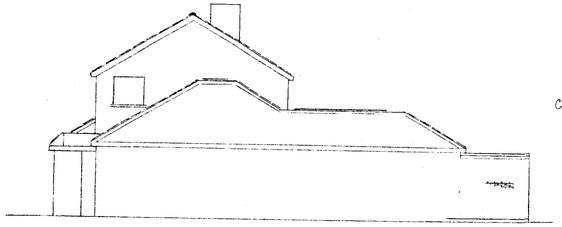

- SIDE ELEVATION -

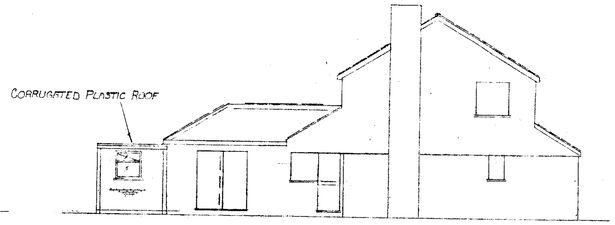

- SIDE ELEVATION -

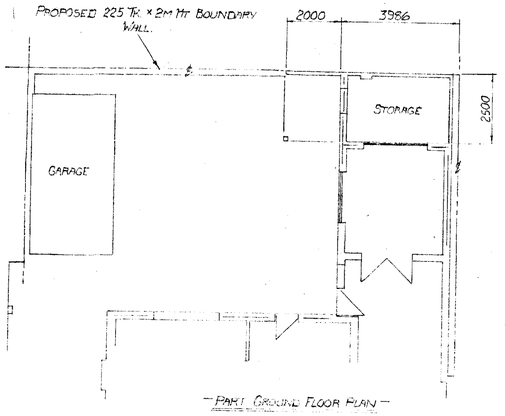

- PART GROUND FLOOR PLAN -

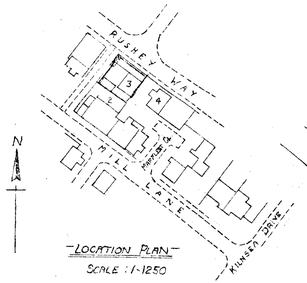

- LOCATION PLAN -
SCALE : 1:1250

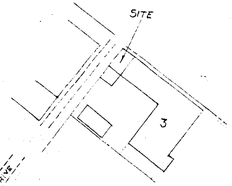

- BLOCK PLAN -
SCALE : 1:500

SUPERSEDED

SCALE : 1:100

- PROPOSED EXTENSION TO 3, MARFLEET CLOSE, LR EARLEY READING - MR. ALHOWALIA

DRAWN: CHM. 2-1-02 MADDOX, 15, KESWICK CLOSE, TILEHURST, READING. RG30 4SD TEL: 0118-9615605

SL 30/02
JAN 02