
03.AUG.2002 7345

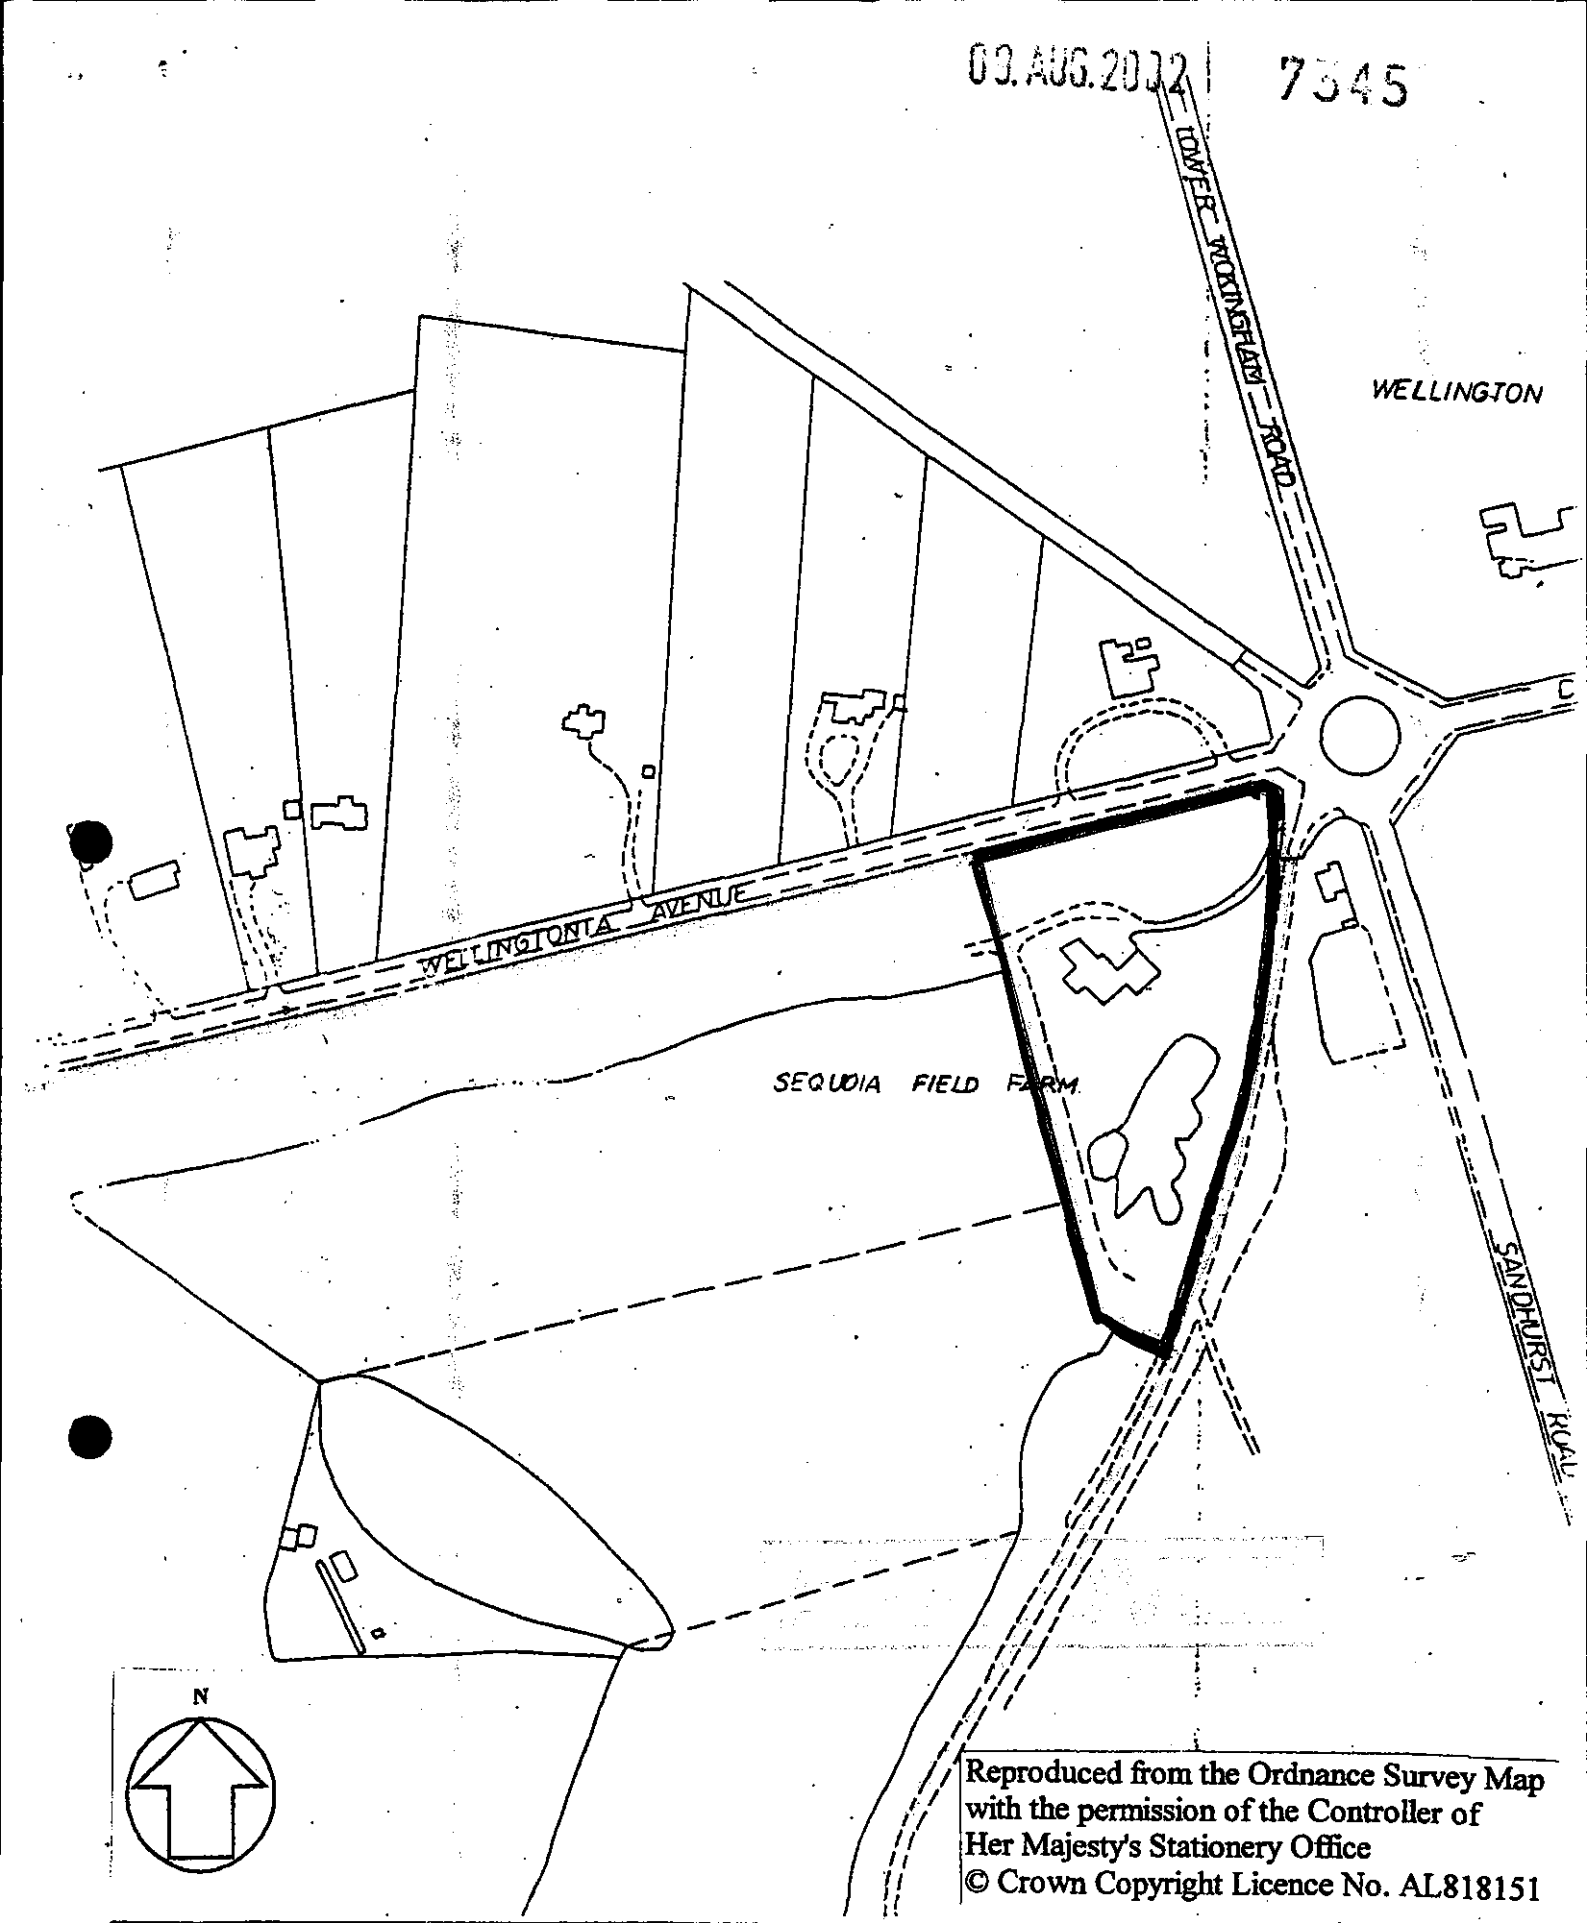


Reproduced from the Ordnance Survey Map with the permission of the Controller of Her Majesty's Stationery Office
© Crown Copyright Licence No. AL818151

Graham Simpkin Planning

CHARTERED TOWN PLANNERS & DEVELOPMENT CONSULTANTS
2 The Parade, Ash Road, Hartley, Dartford, Kent DA3 8BG
Tel: 01474 703705 Fax: 01474 707299
E-mail: graham@gsimpkin.force9.co.uk

SITE **SEQUOIA FIELD FARM**	
DRG TITLE **SITE PLAN**	
Drg No. **404/1**	Scale **1: 2500**
Date **JUNE 2002**	Drawn by **LMB**

03. AUG. 2002 7345

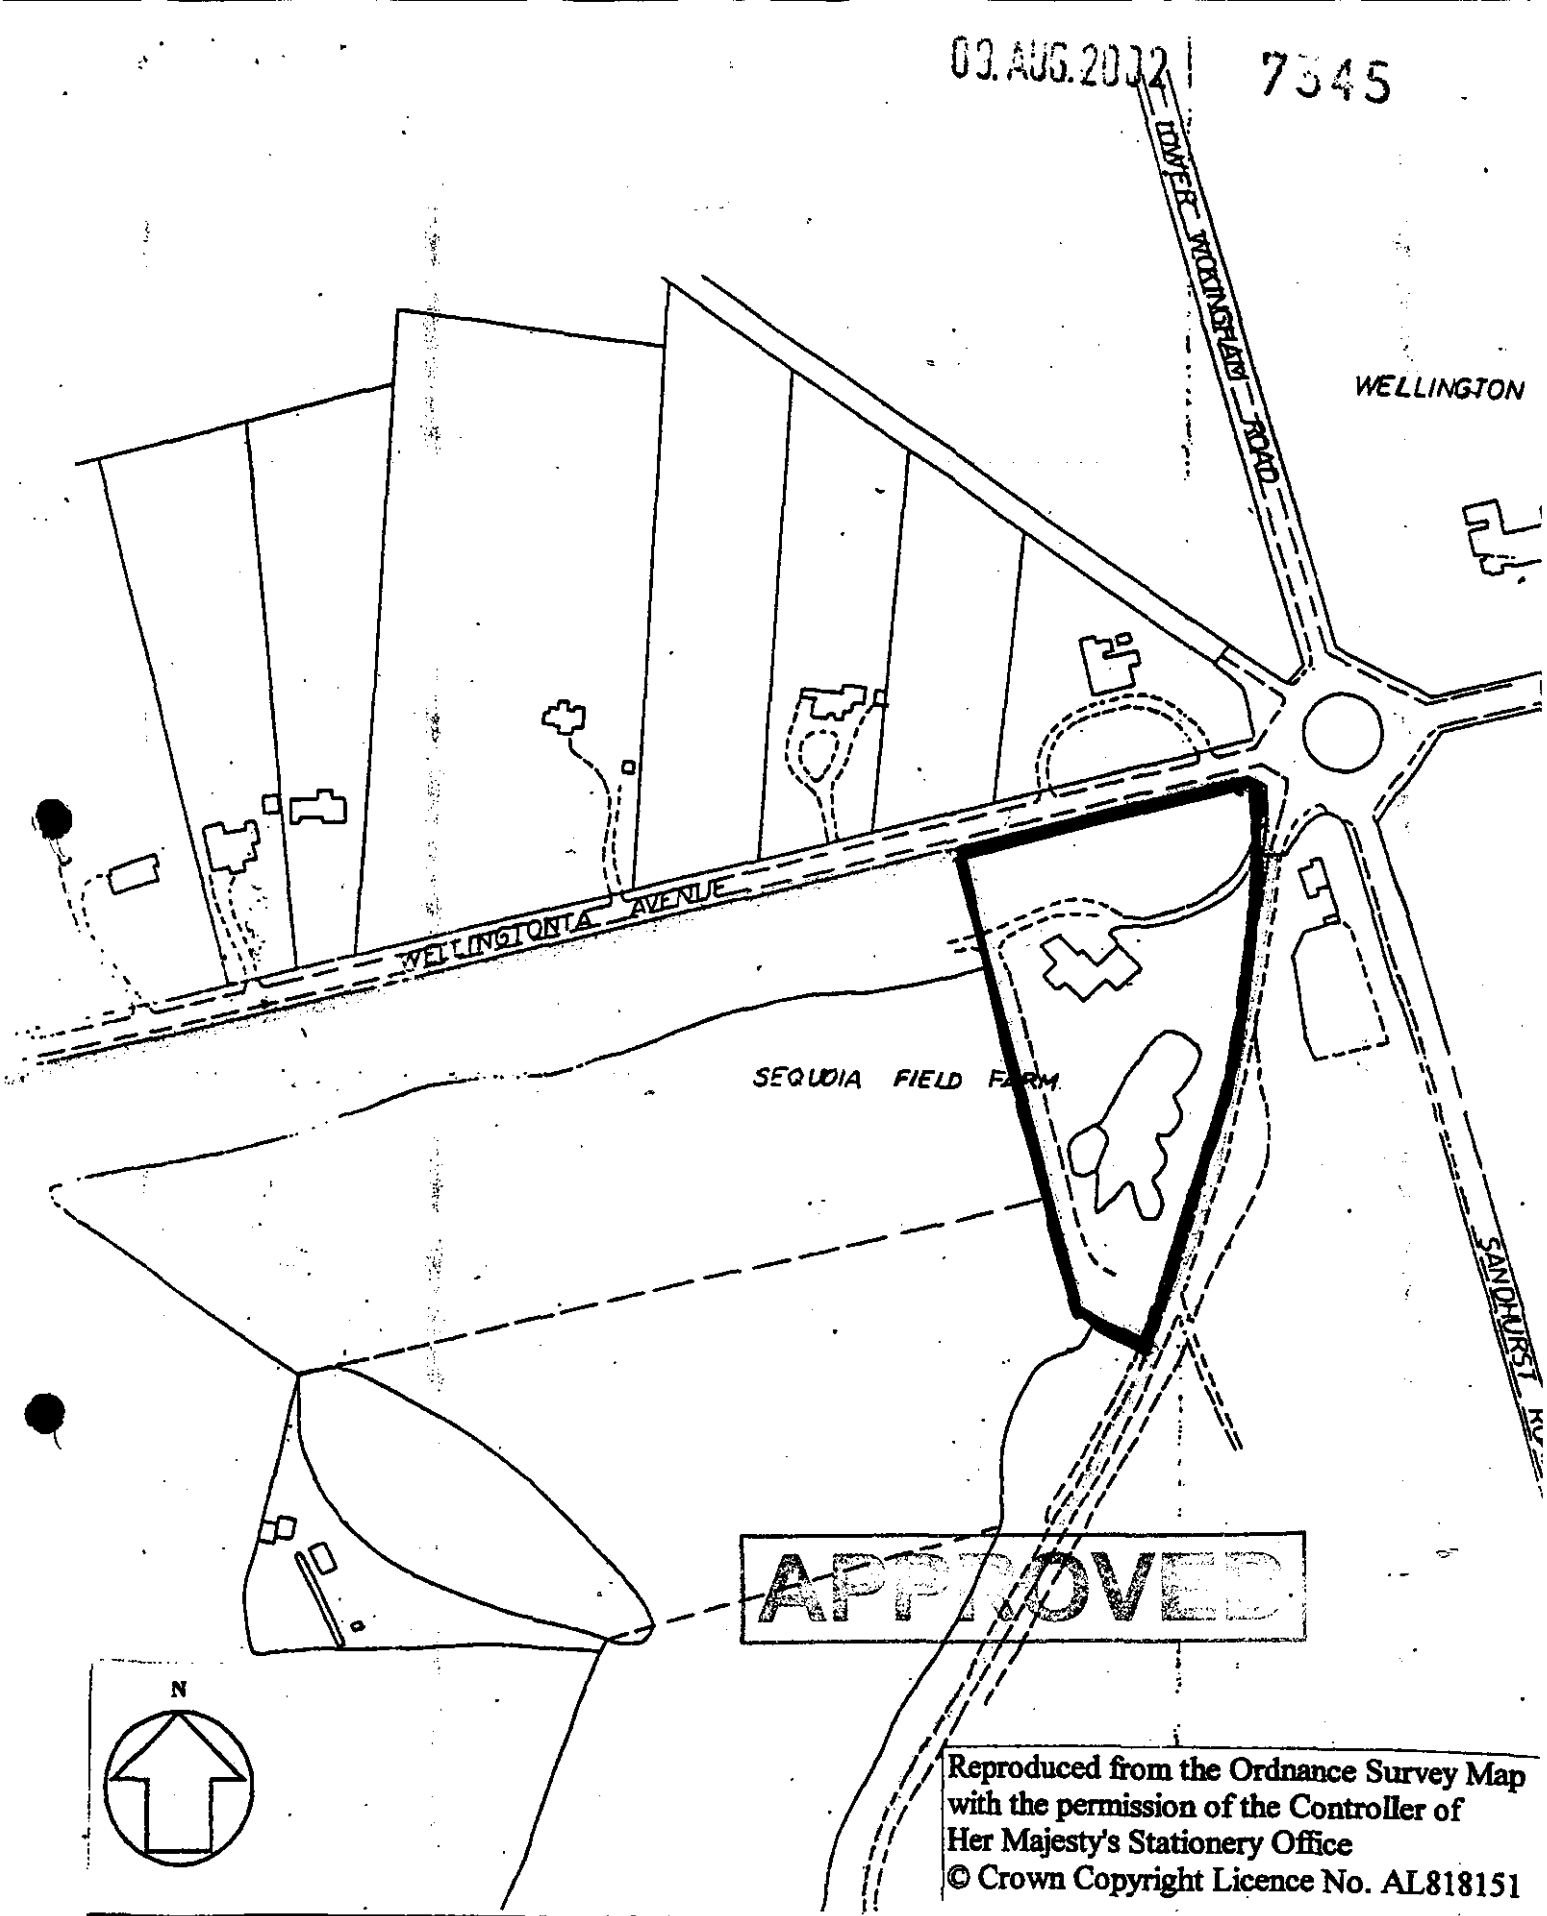


Reproduced from the Ordnance Survey Map with the permission of the Controller of Her Majesty's Stationery Office
© Crown Copyright Licence No. AL818151

Graham Simpkin Planning

CHARTERED TOWN PLANNERS & DEVELOPMENT CONSULTANTS
2 The Parade, Ash Road, Hartley, Dartford, Kent DA3 8BG
Tel: 01474 703705 Fax: 01474 707299
E-mail: graham@gsimpkin.force9.co.uk

SITE SEQUOIA FIELD FARM	
DRG TITLE SITE PLAN	
Drg No. 404/1	Scale 1: 2500
Date JUNE 2002	Drawn by LMB

09.AUG.2002 7345

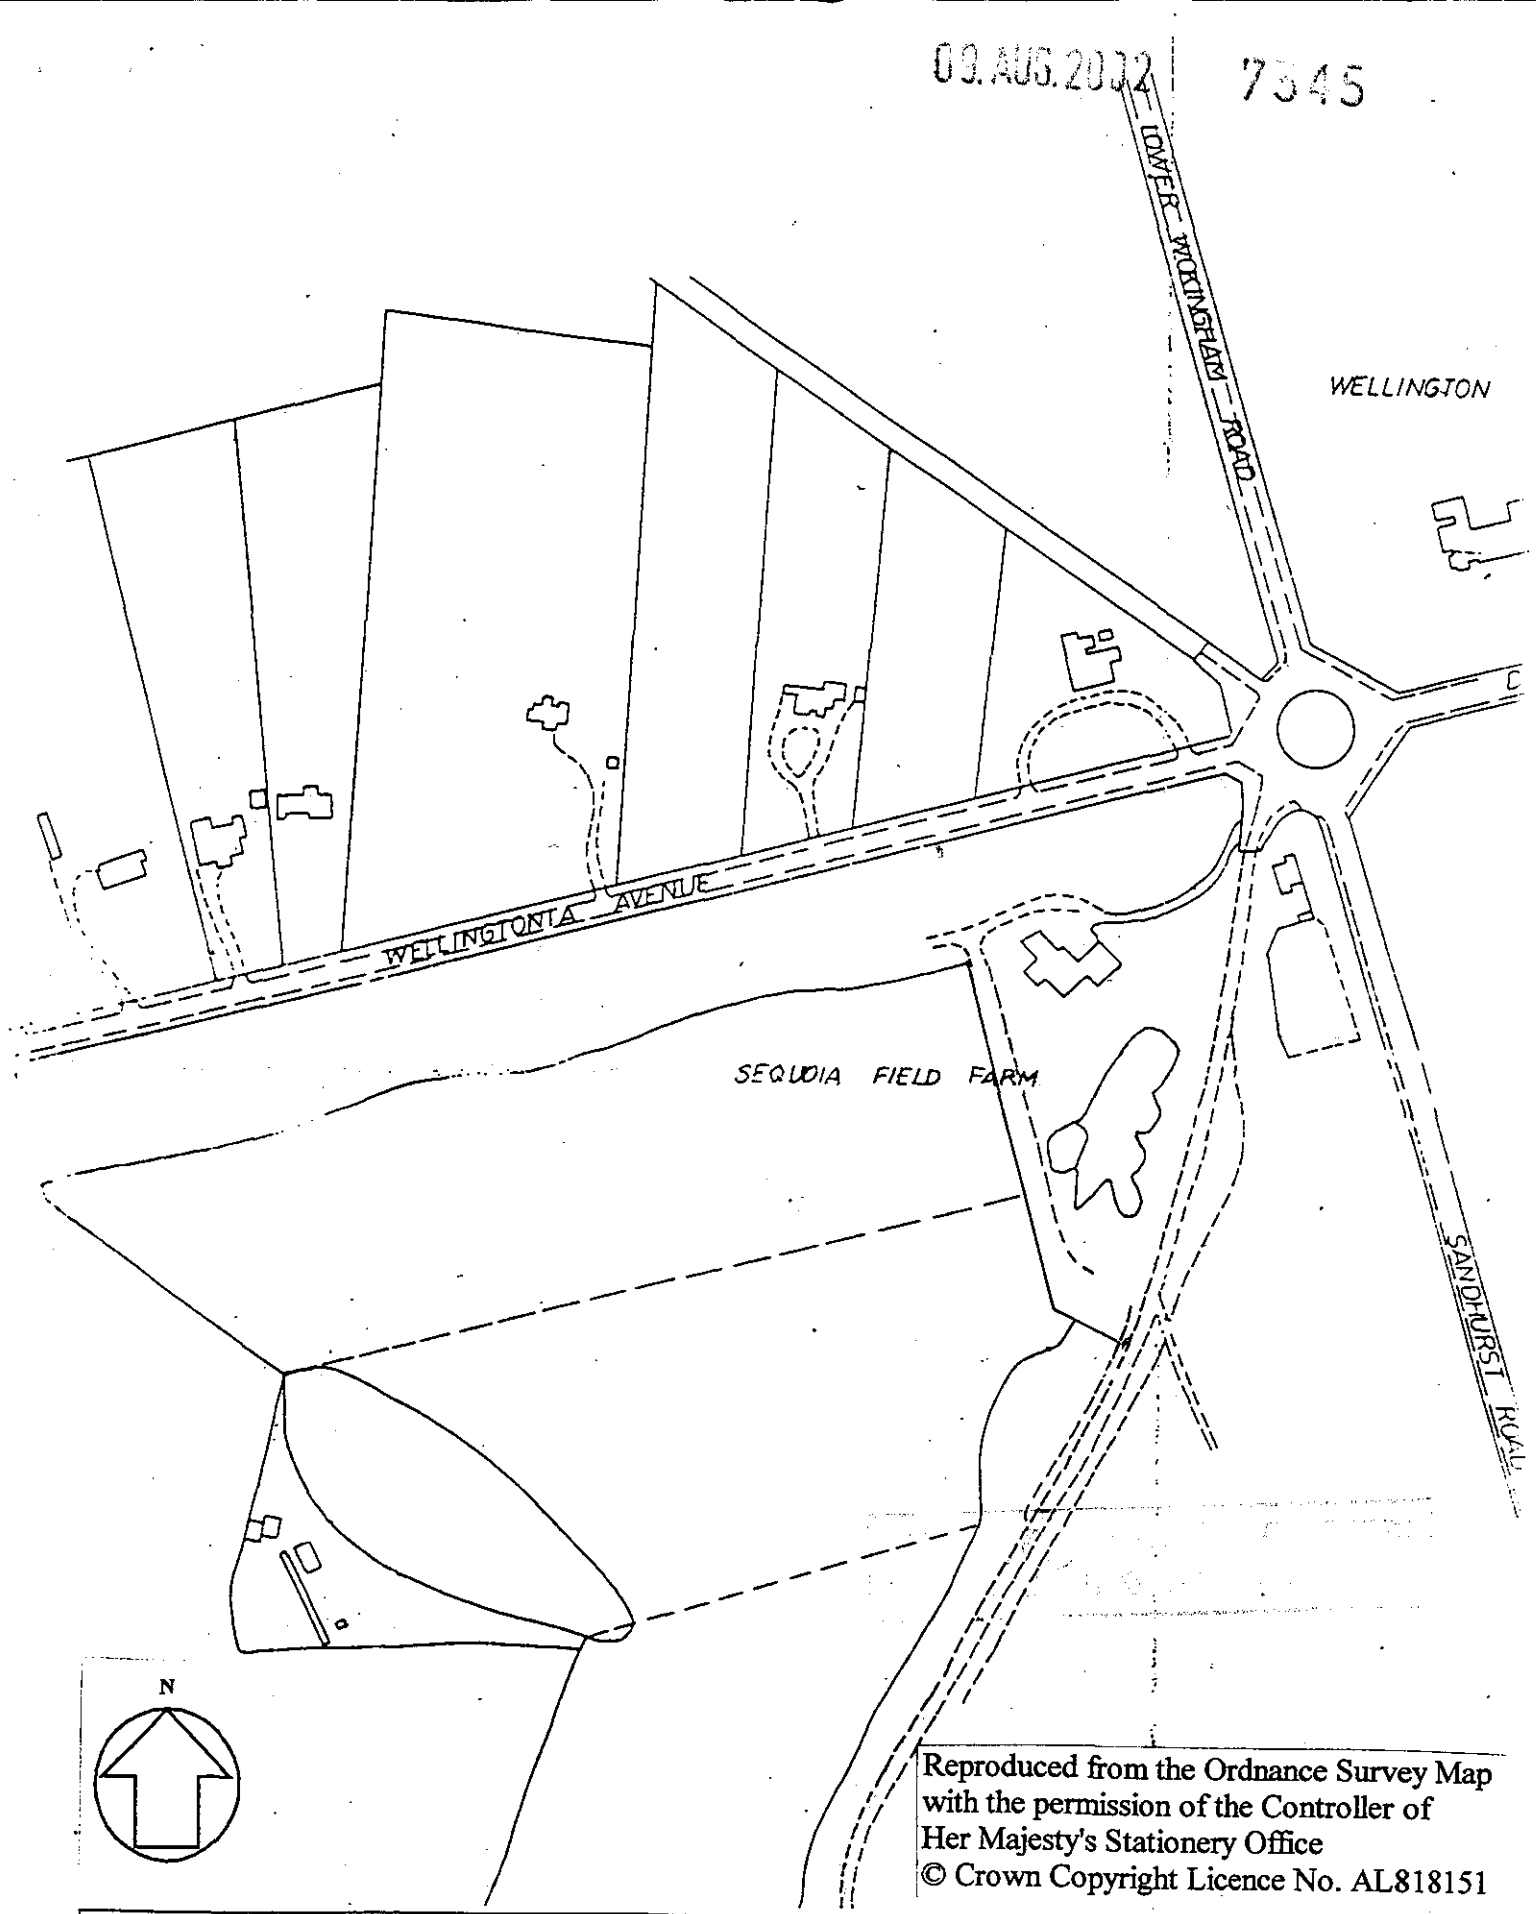


Reproduced from the Ordnance Survey Map with the permission of the Controller of Her Majesty's Stationery Office
© Crown Copyright Licence No. AL818151

Graham Simpkin Planning

CHARTERED TOWN PLANNERS & DEVELOPMENT CONSULTANTS
2 The Parade, Ash Road, Hartley, Dartford, Kent DA3 8BG
Tel: 01474 703705 Fax: 01474 707299
E-mail: graham@gsimpkin.force9.co.uk

SITE **SEQUOIA FIELD FARM**	
DRG TITLE **SITE PLAN**	
Drg No. **404/1**	Scale **1: 2500**
Date **JUNE 2002**	Drawn by **LMB**

09.AUG.2002 7345

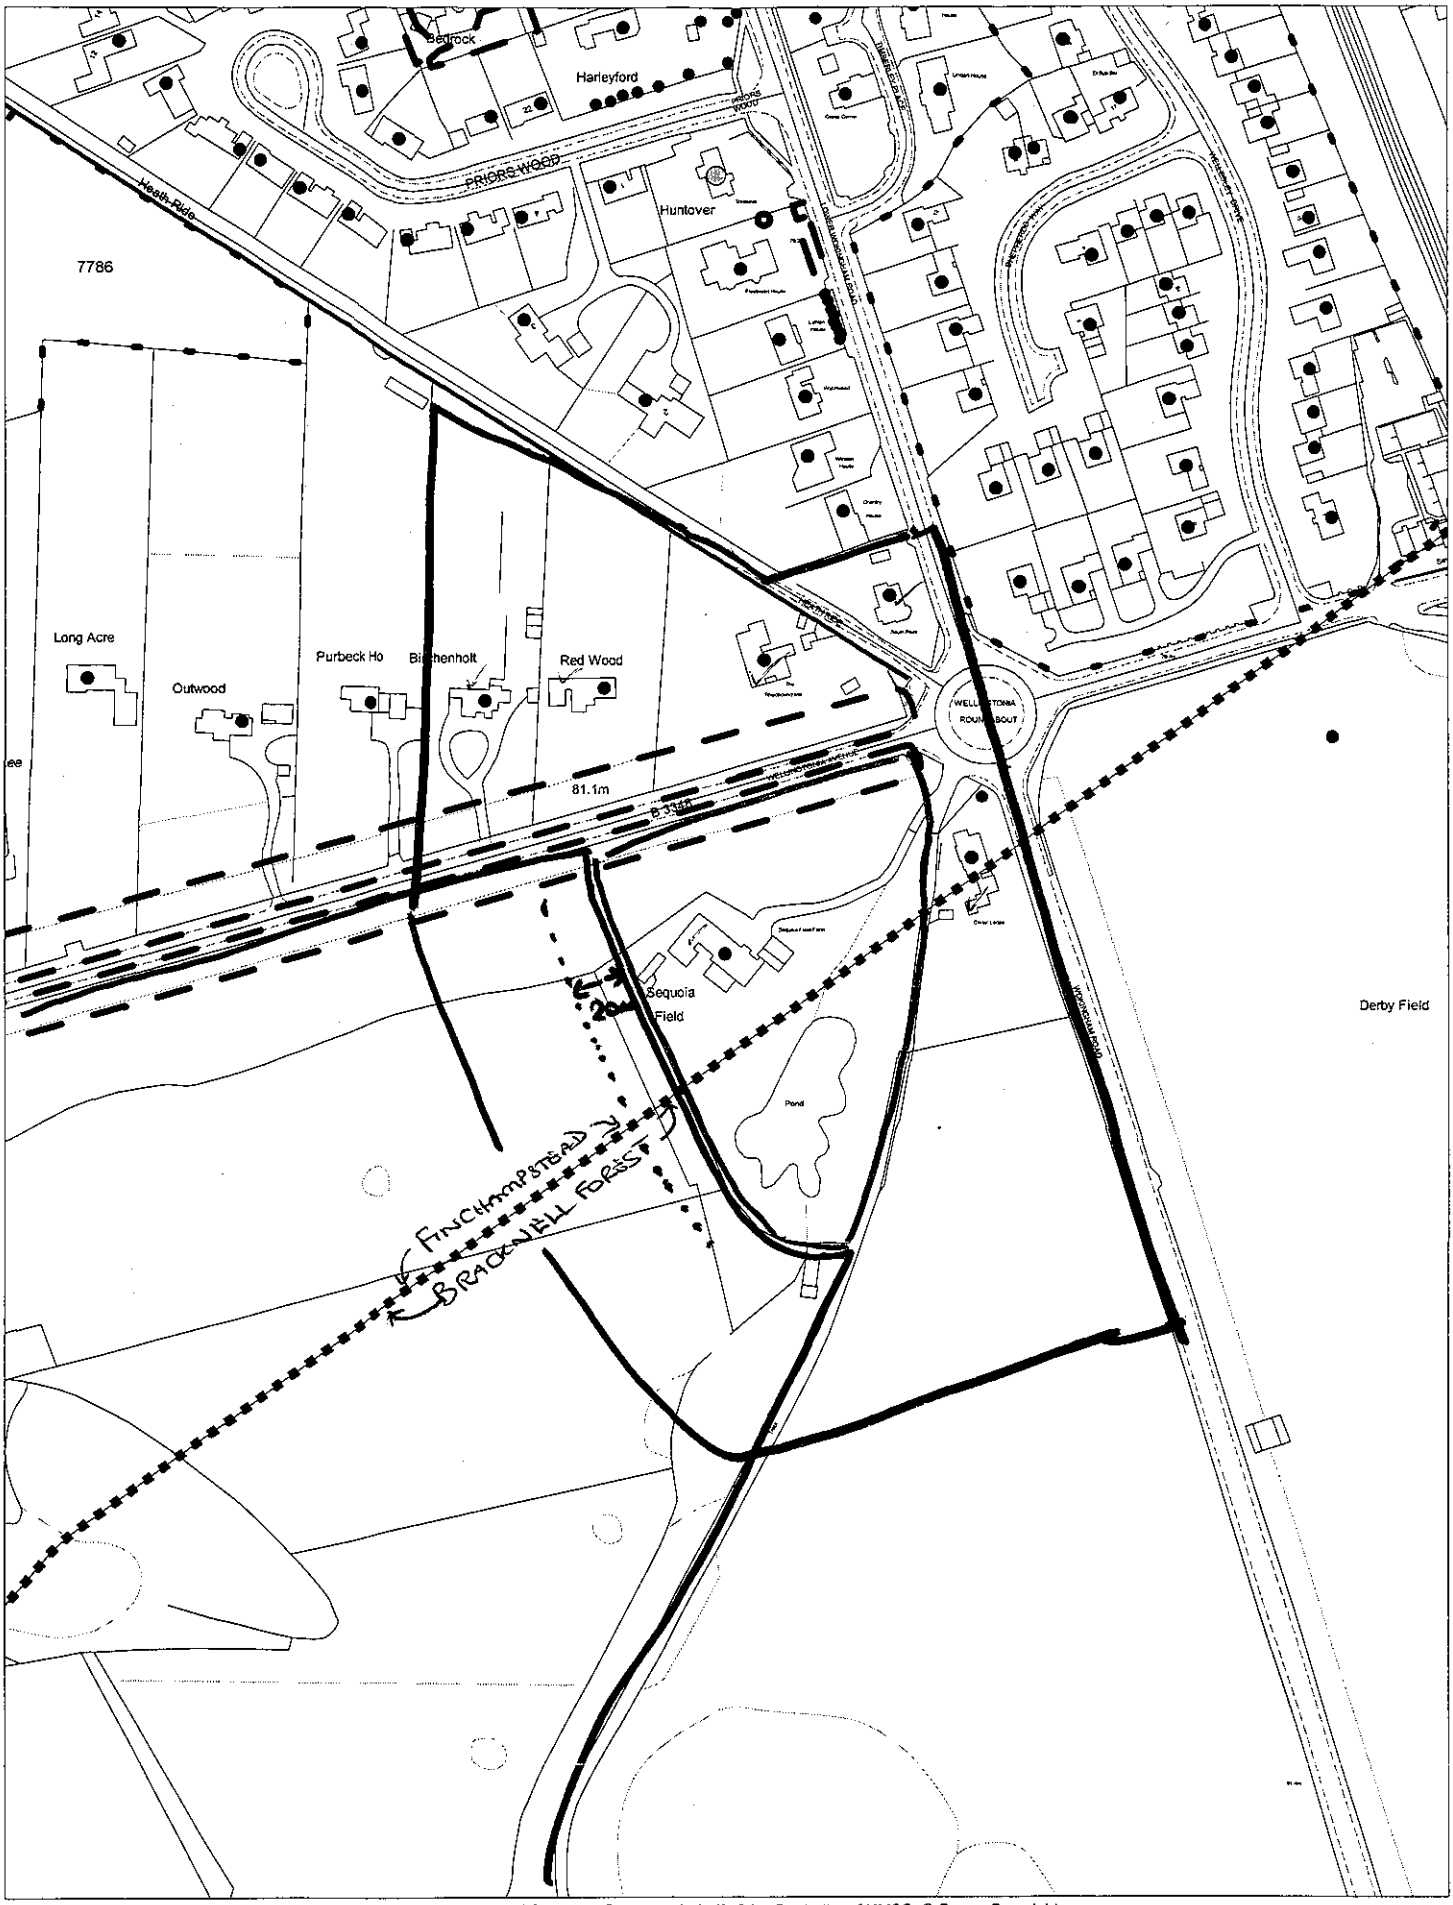

This map is based upon Ordnance Survey material with the permission of Ordnance Survey on behalf of the Controller of HMSO. © Crown Copyright.
Unauthorised reproduction infringes Crown Copyright and may lead to prosecution or civil proceedings.Wokingham District Council Licence LA086134

Development Control Section, Environmental Services, Wokingham District Council.
19 August 2002 Scale: 1 : 2500

N
W E
S