


3 SKEFFLING CLOSE EARLEY NOKINGHAM.

BLOCK PLAN - SHOWING PROPOSED
EXTENSIONS - hatched.

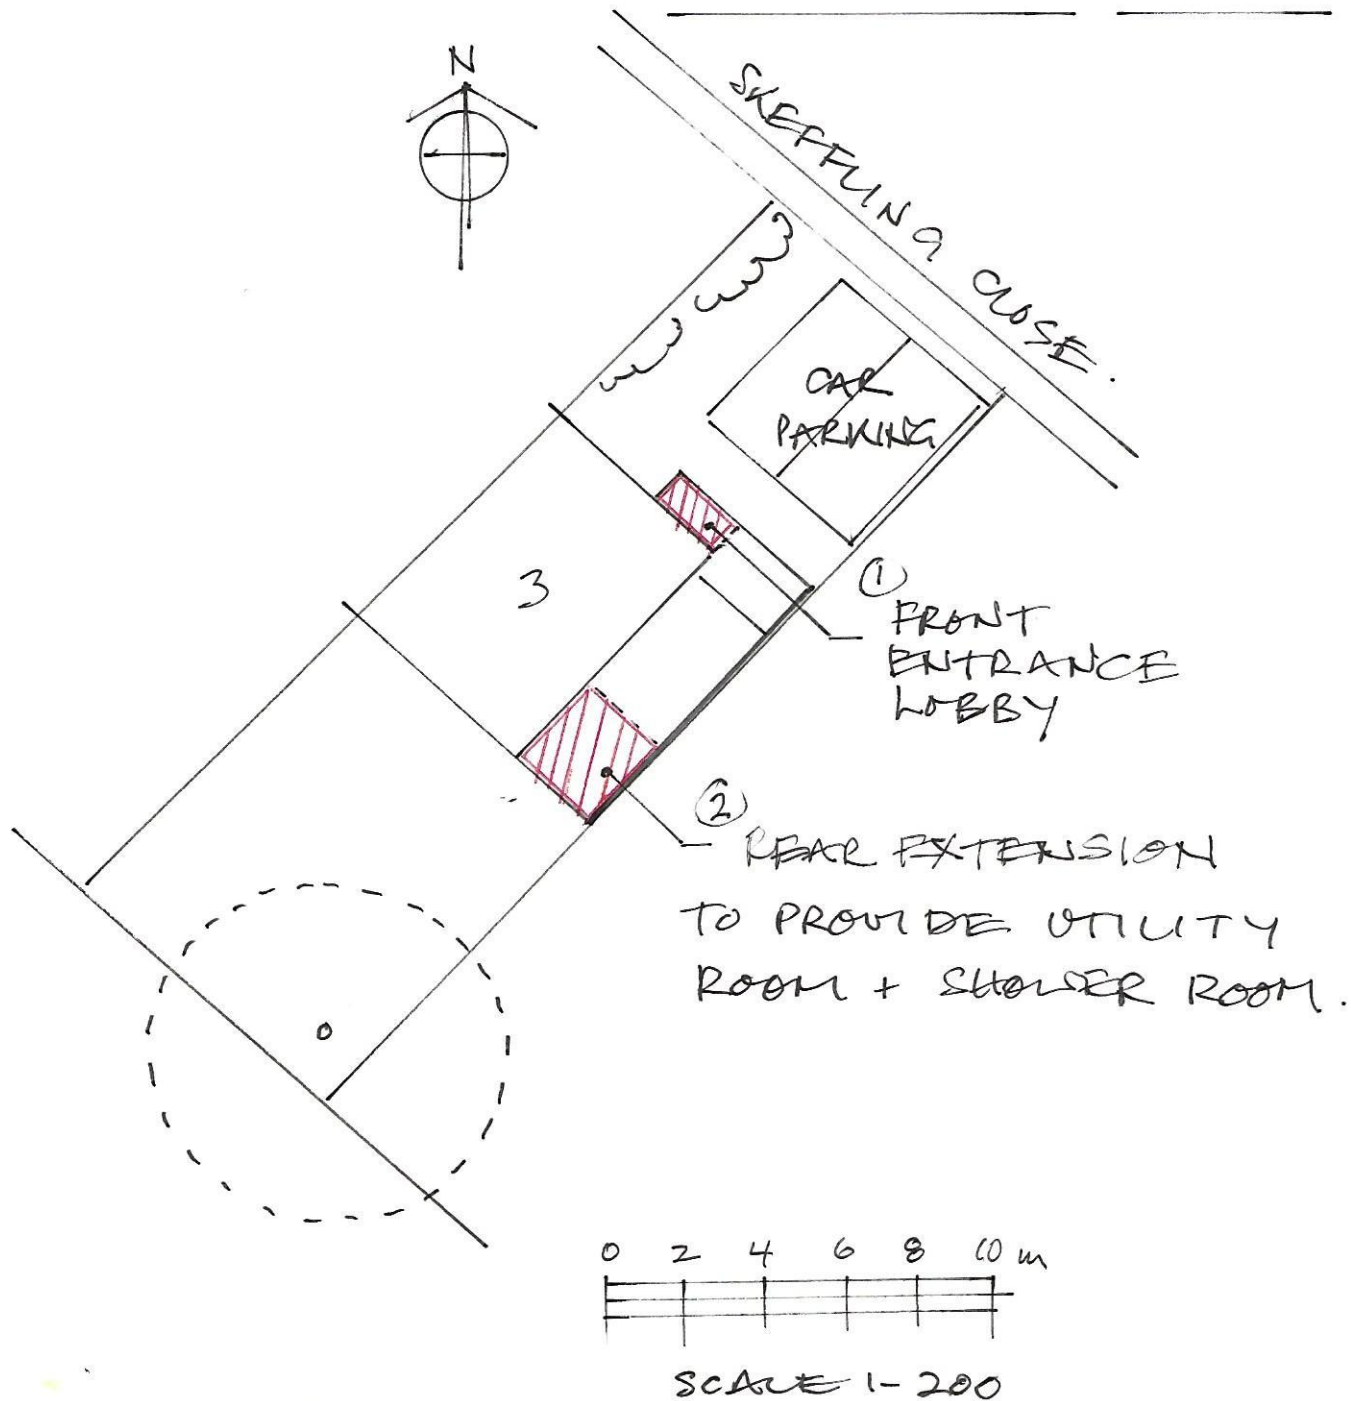

DRAW 631.07
9.10.24
BSA.