




AS EXISTING

FRONT ELEVATION

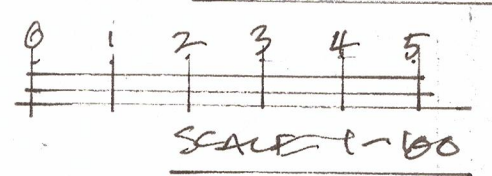

INTERLOCKING
TILED ROOF.


BRICKWORK
FACING BRICK
TO WALLS.

NEW
WHITE
UPVC
WINDOW
TO MATCH
EXISTING




AS PROPOSED

FRONT ELEVATION

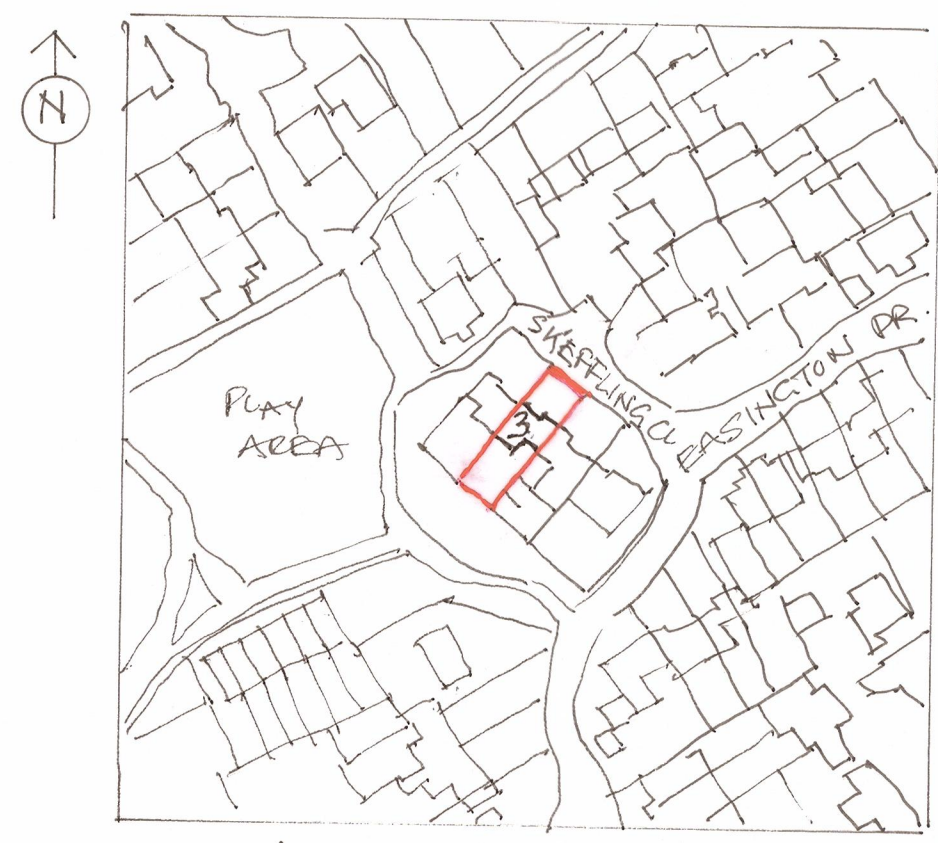


LOCATION PLAN

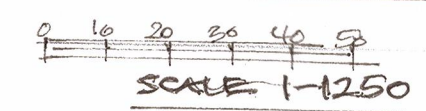


KEY

ALL MEASUREMENTS TO
BE CHECKED ON SITE.

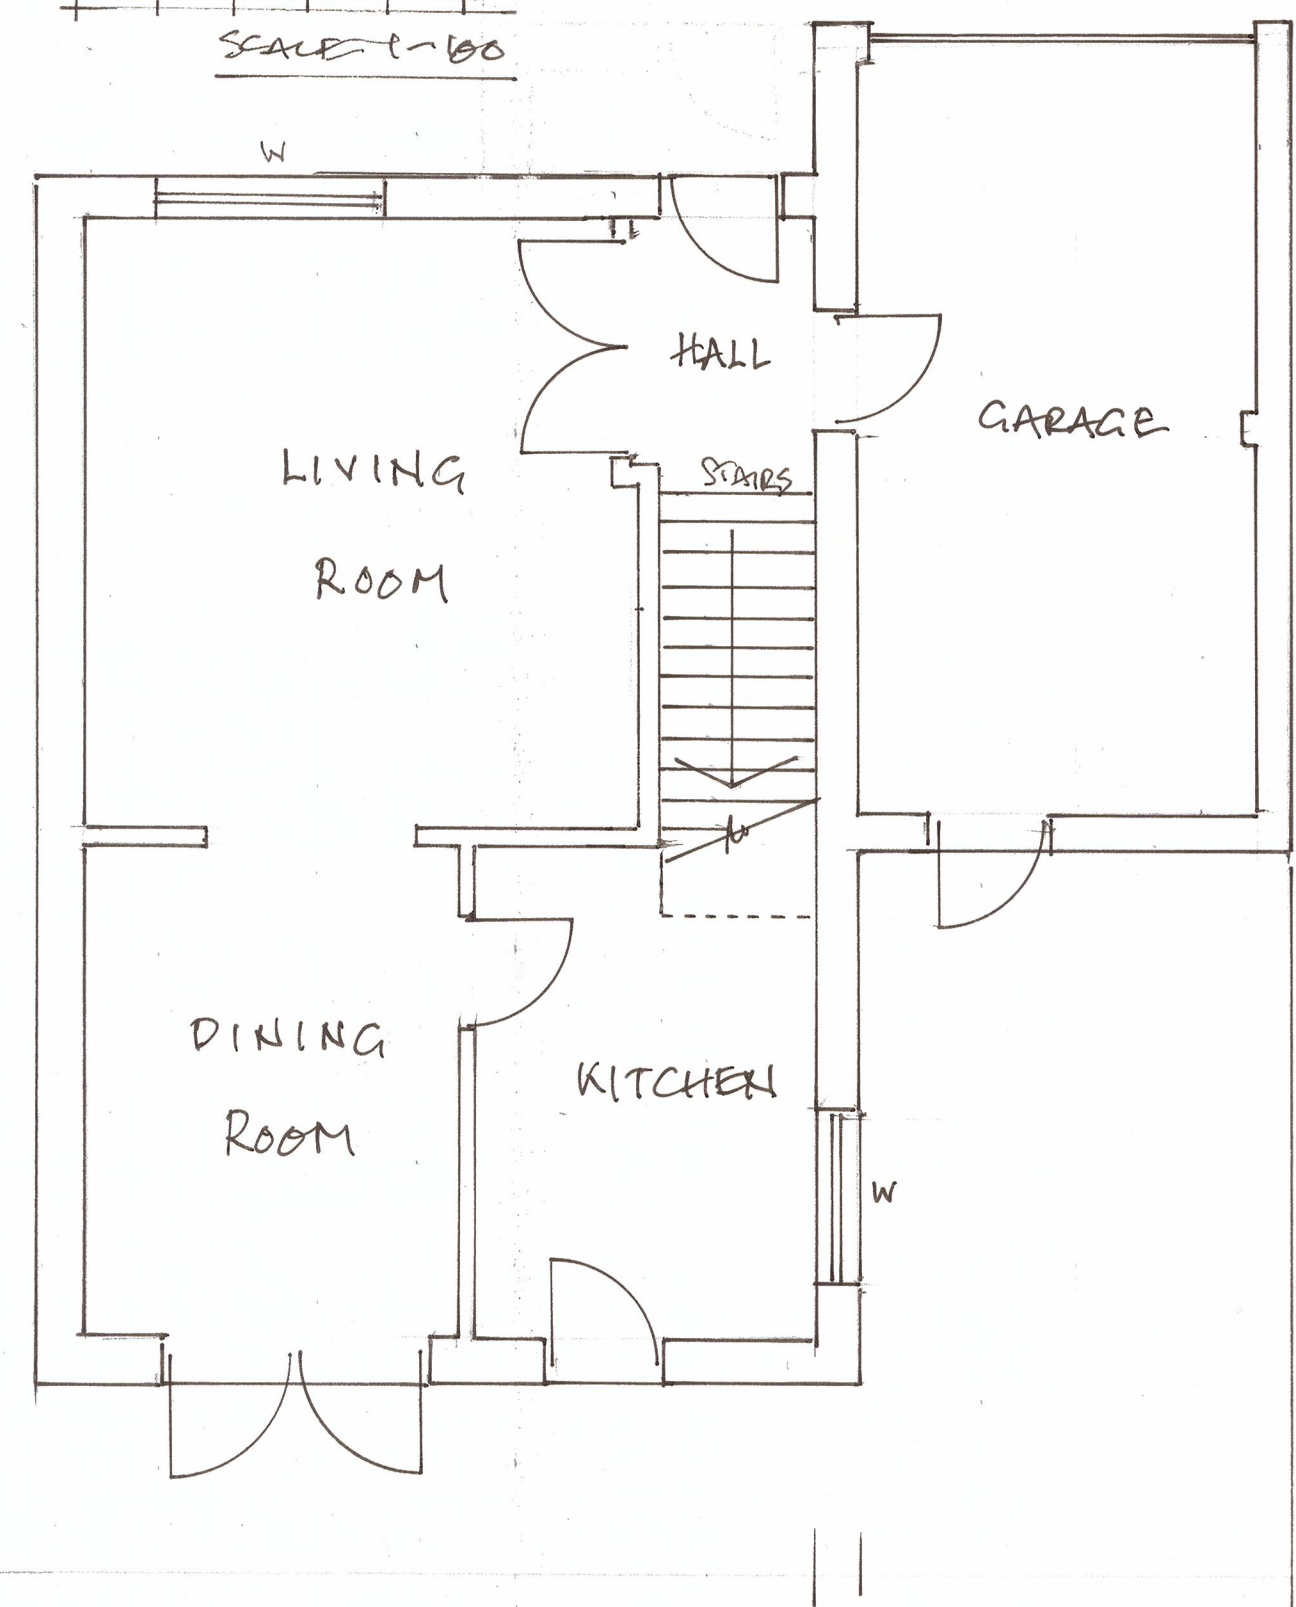

EXISTING GROUND FLOOR PLAN

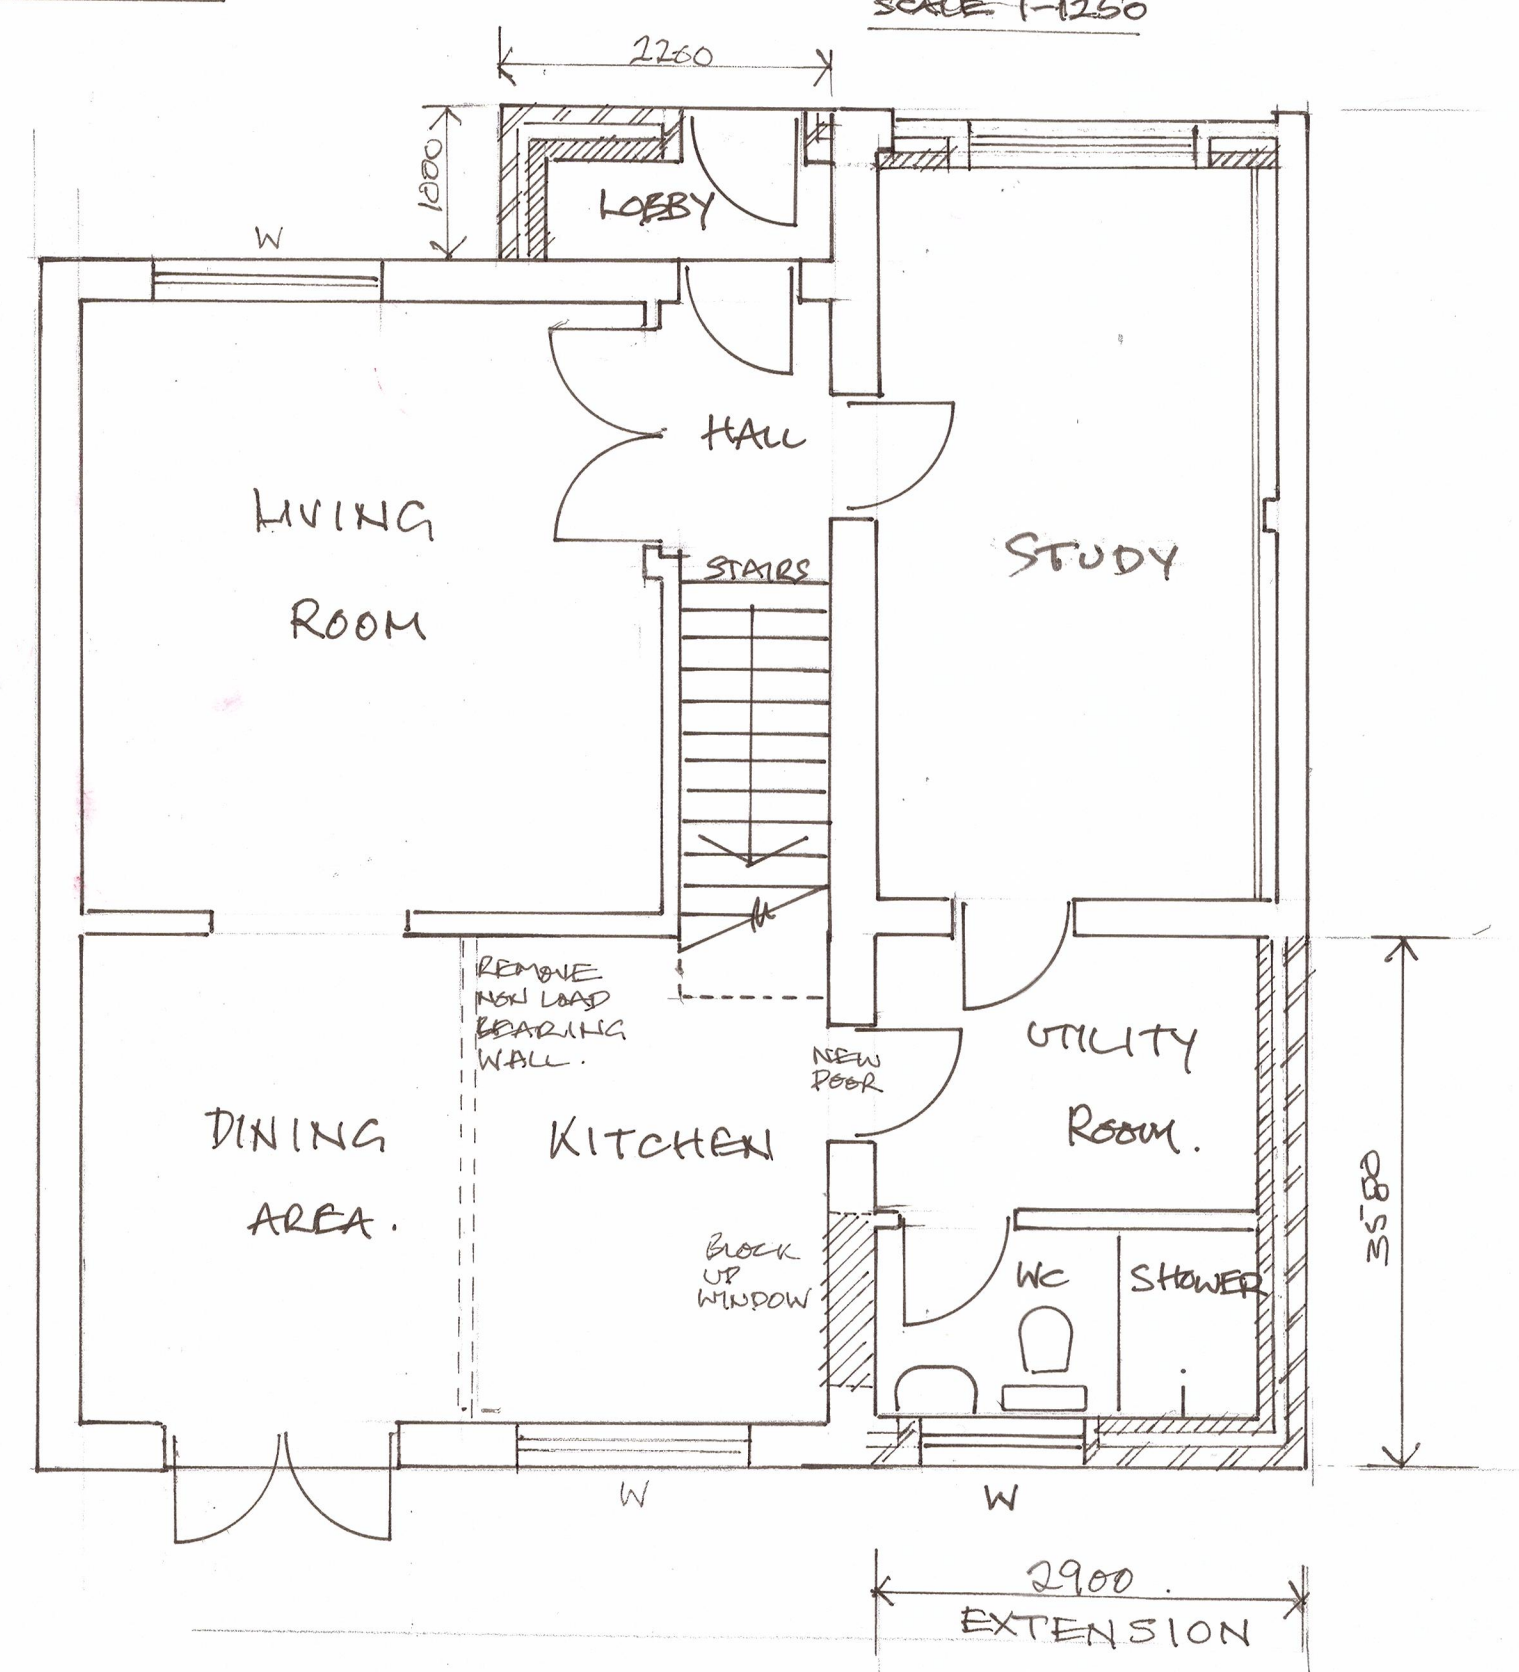

PROPOSED GROUND FLOOR PLAN



CLIENT
MR R VISINOIU
3 SKEFFLING CLOSE
BARTLEY
RG6 3XS

CONSTRUCTION OF
SINGLE STOREY
UTILITY ROOM
EXTENSION +
ENTRANCE LOBBY
+ CONVERSION OF
GARAGE INTO STUDY

BSA AGENT
9 MAJOR COURT
BERWICK ROAD
MARLOW
SL7 3XB
01628 478401
DRWG NO 631.01
SCALE 1-50, 100
DATE 06.09.24.