

3 SKEFFLING CLOSE EARLEY WOKINGHAM.

PROPOSED ELEVATIONS



DWG N° 631-05

19.09.24


BSA.

0 1 2 3 4 5
SCALE 1-100

UPVC WHITE
WINDOW TO MATCH.

BRICKWORK TO
MATCH EXISTING.

PROPOSED REAR ELEVATION.

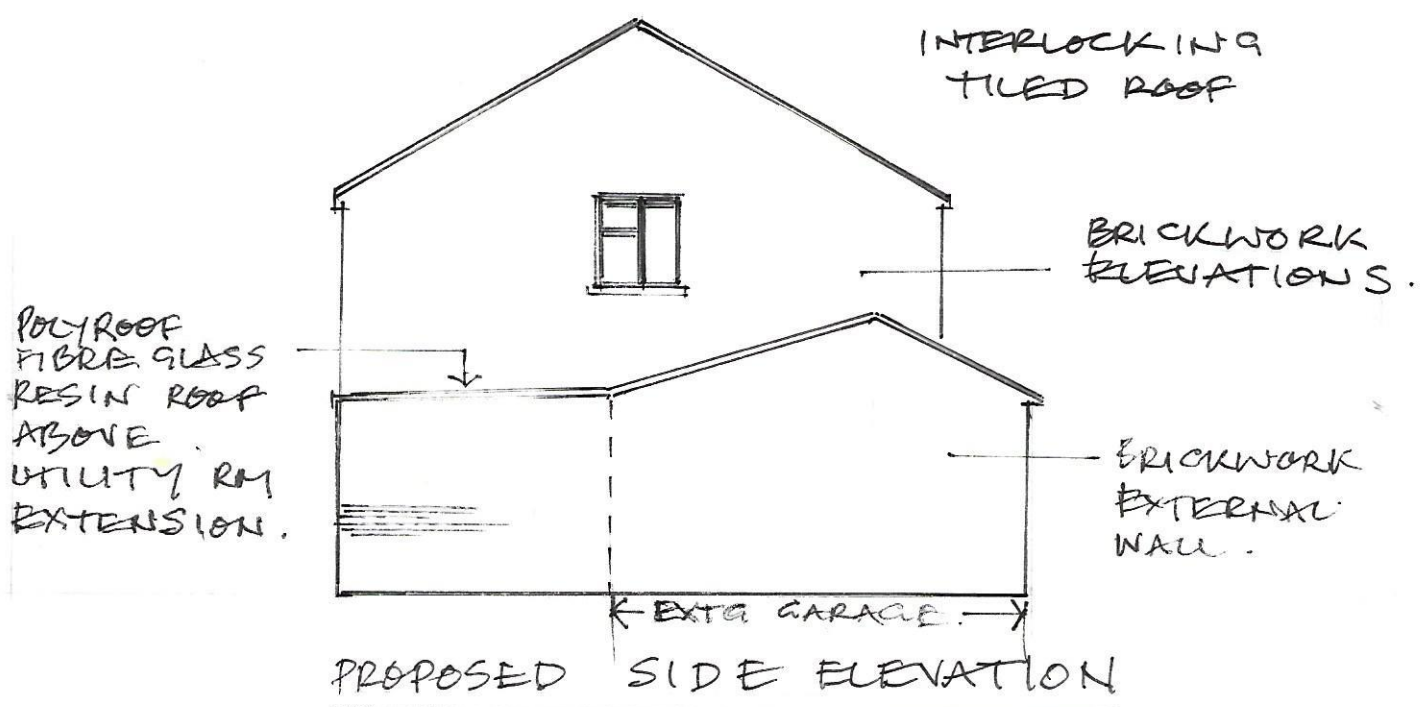

PROPOSED SIDE ELEVATION